




NOTE : THIS DRAWING IS NOT A SPECIFCATION OF WORK AND IS ONLY FOR THE PURPOSE OF GAINING TOWN PLANNING AND BUILDING REGULATION APPROVALS. ALL DETAILS/DIMENSIONS MUST BE CHECKED ON SITE BEFORE COMMENCEMENT OF WORK BY CONTRACTOR

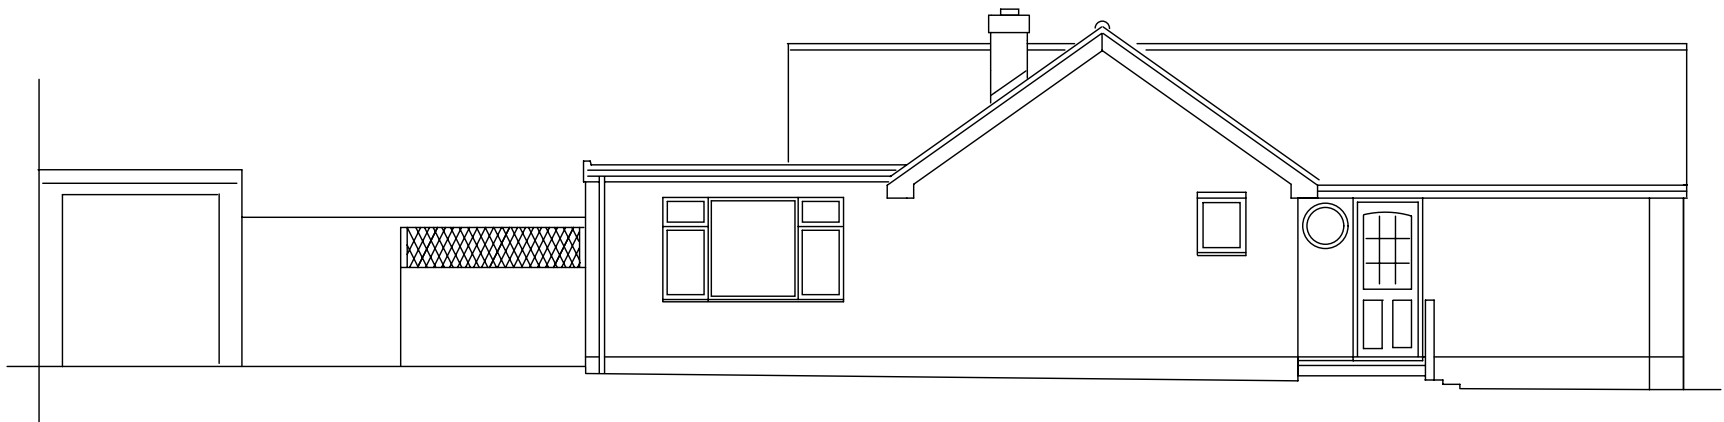


Existing West Elevation

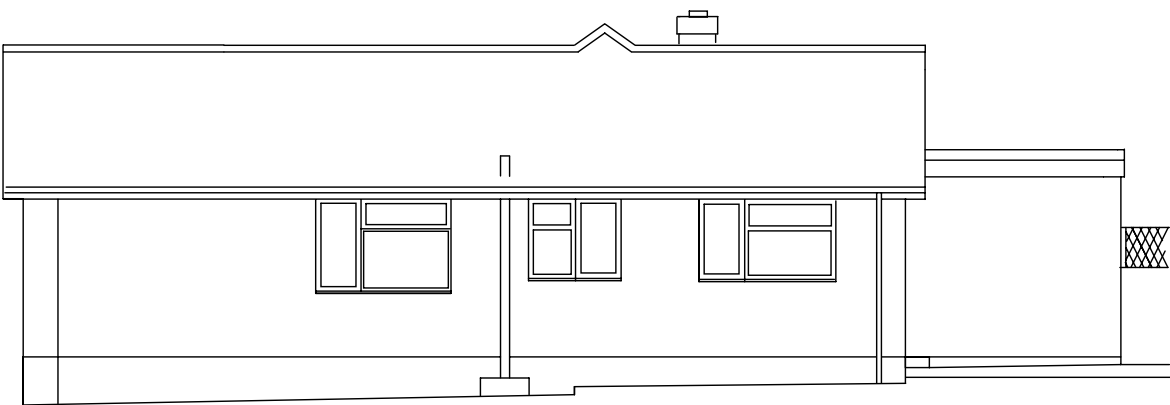


Existing East Elevation

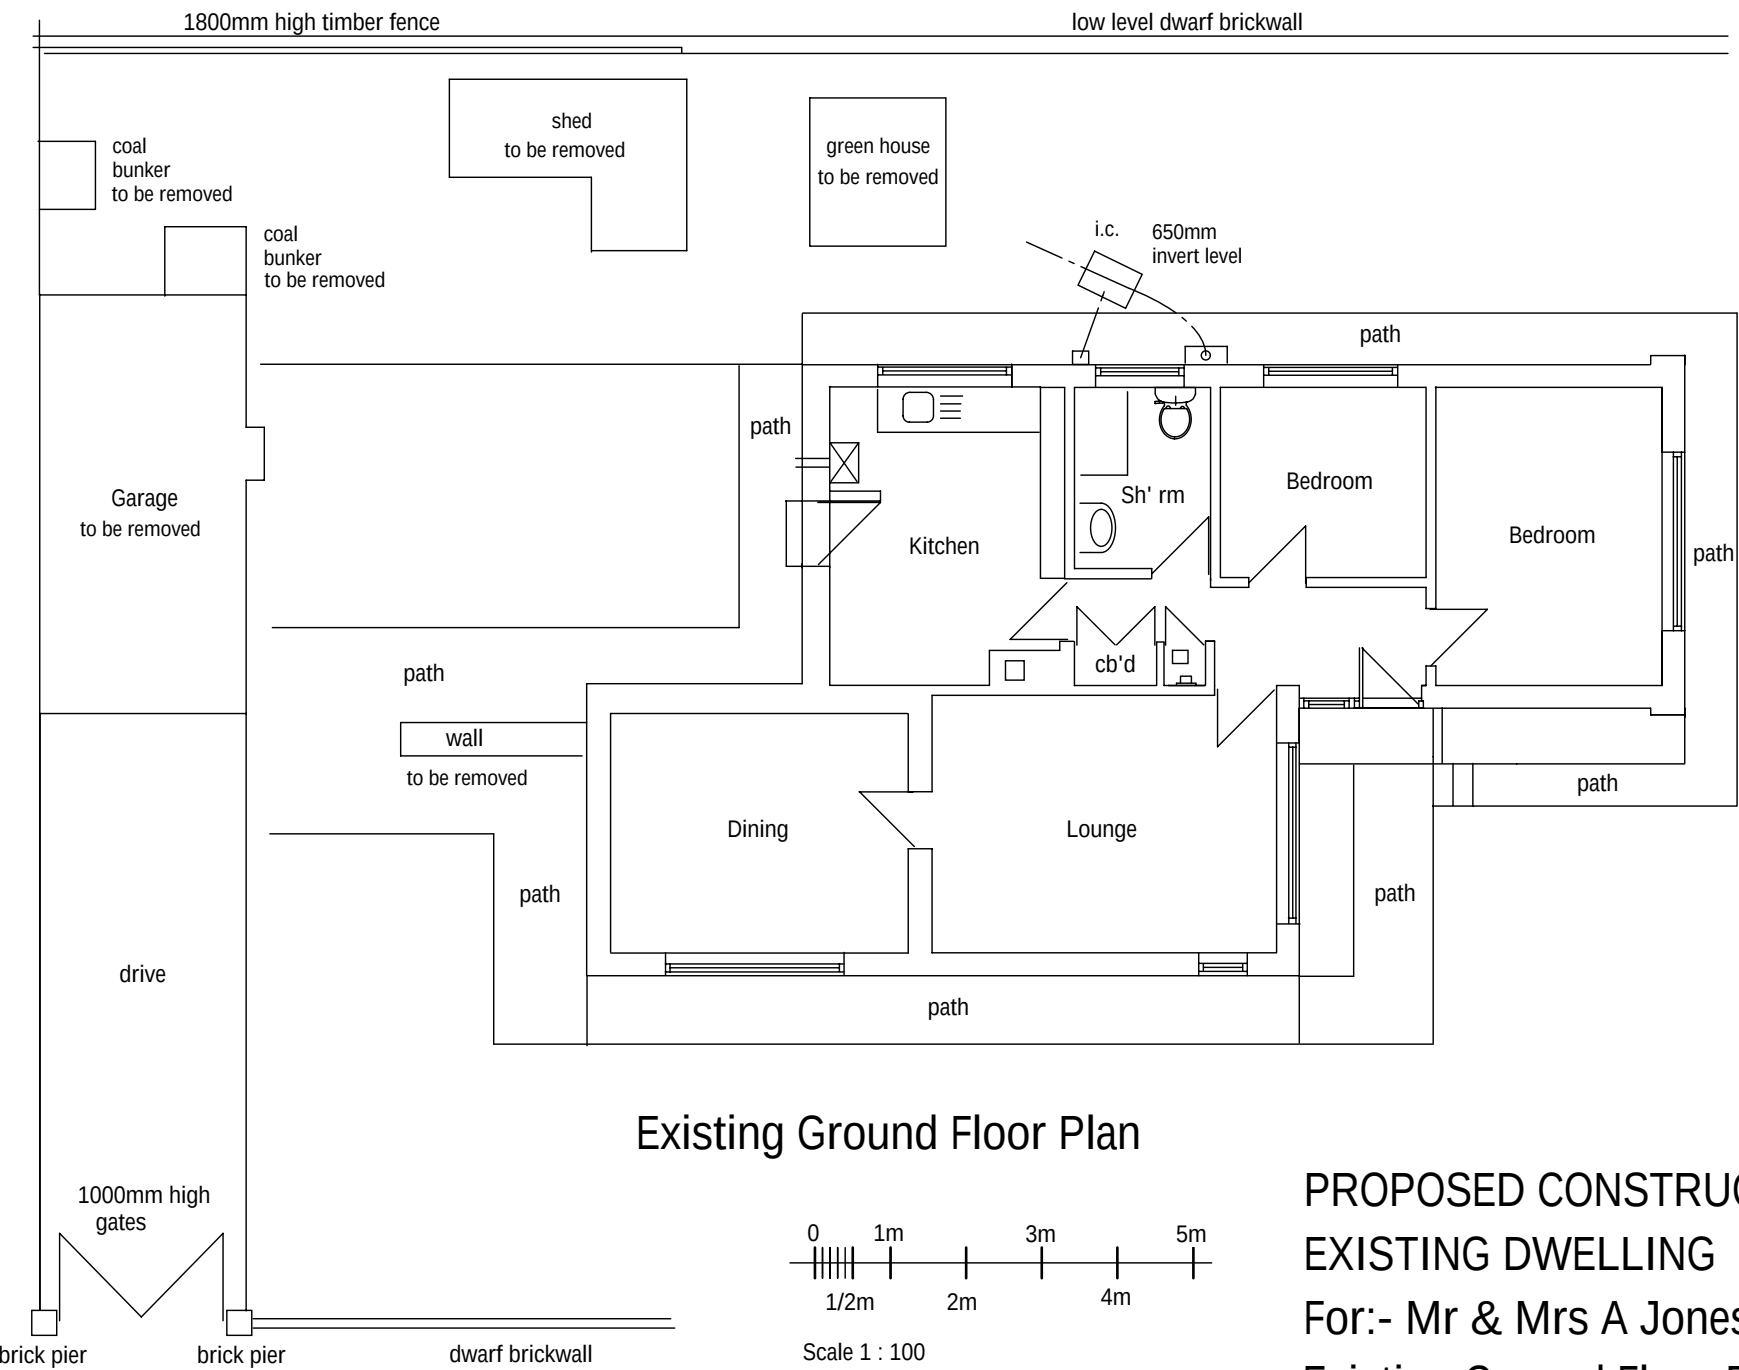

Existing Ground Floor Plan

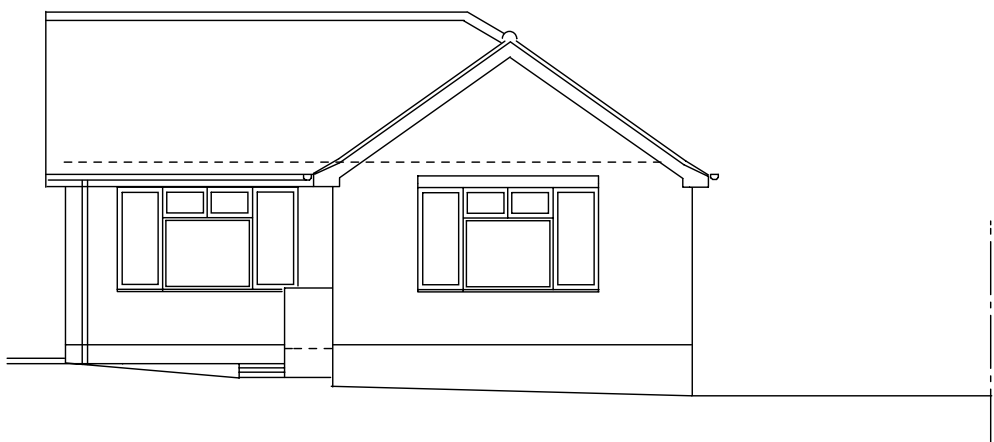

Existing South Elevation

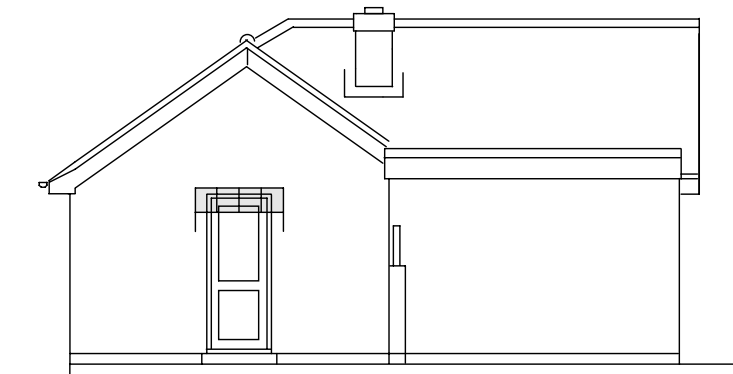

Existing North Elevation

PROPOSED CONSTRUCTION OF EXTENSIONS AND NEW ROOF WITH DORMER TO EXISTING DWELLING

For:- Mr & Mrs A Jones 6 Rosemary Way, Waterlooille

Existing Ground Floor Plan and Elevations Scale 1 : 100 A3 - Dwg. No. 060812pl1