
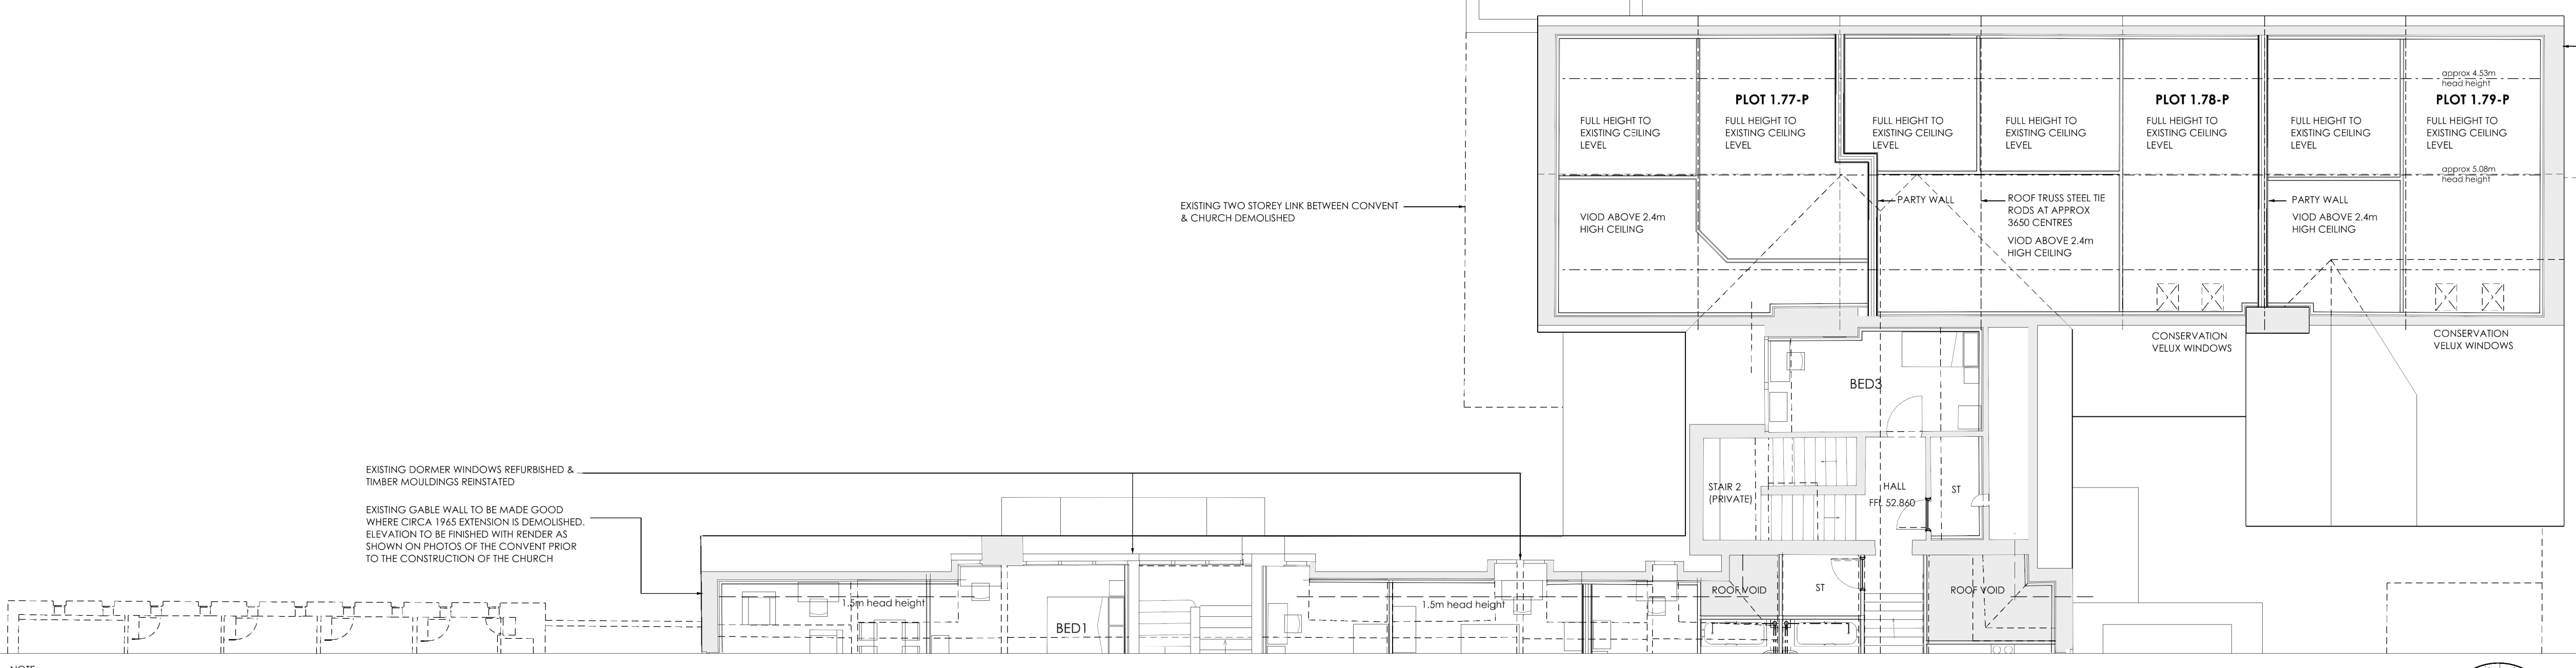


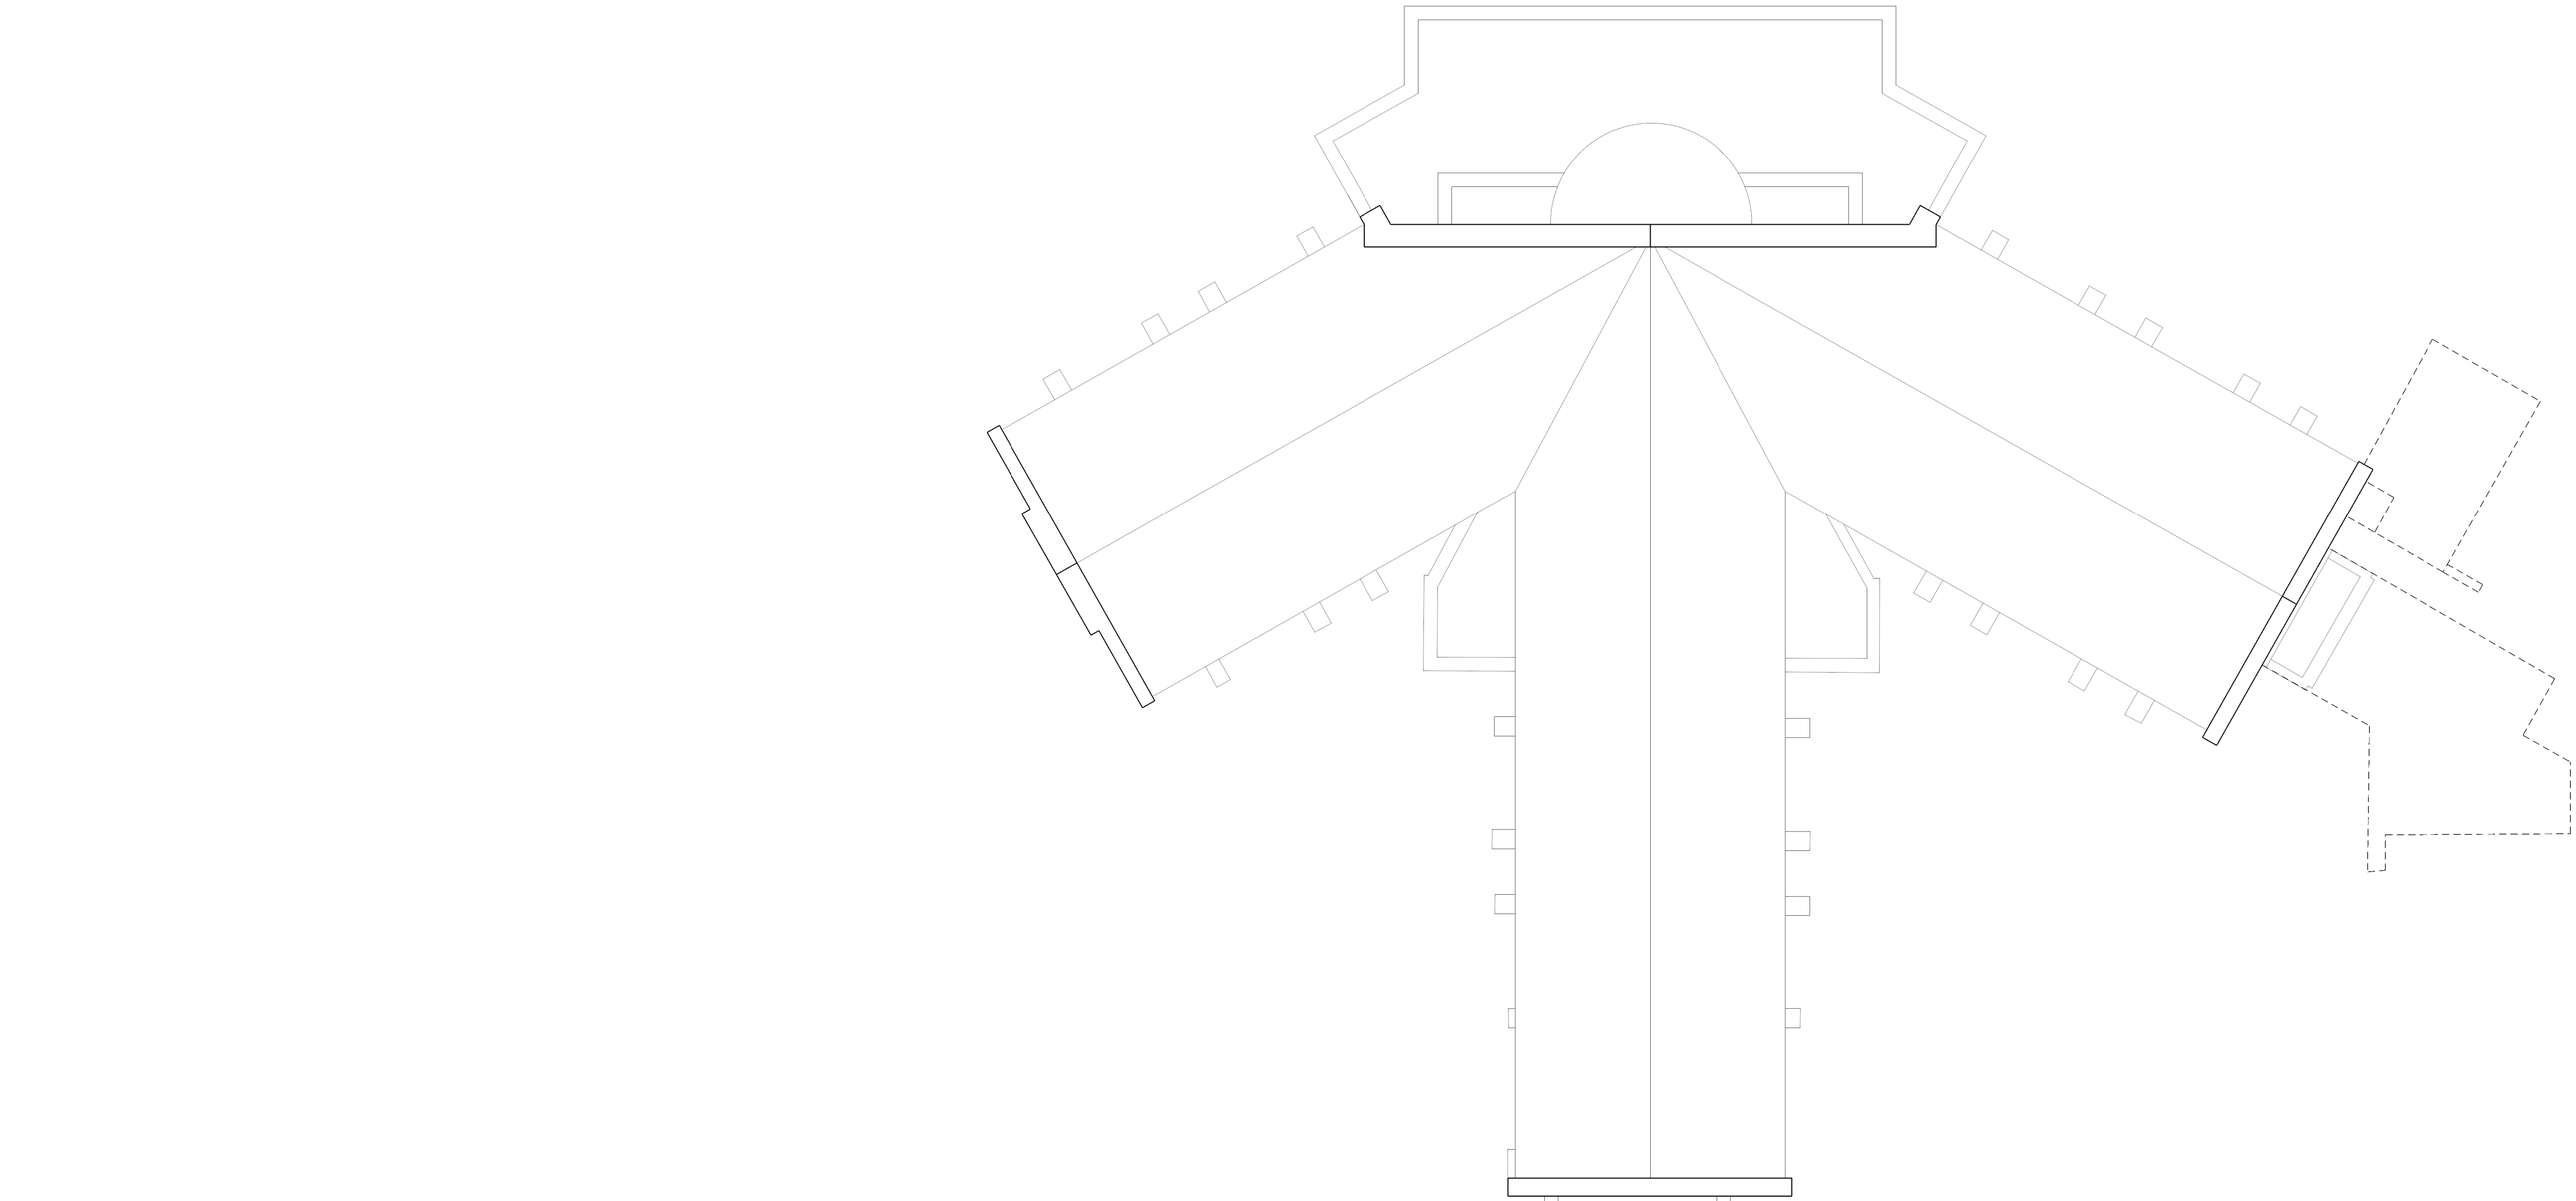


NOTE:
THIS DRAWING IS BASED ON THE SURVEY DRAWINGS PREPARED BY HAMPSHIRE
LAND SURVEYS. THE PROPOSAL SHOWN ON THIS DRAWING IS SUBJECT TO THE
DETAILED INVESTIGATION INFO & CONFIRMATION OF THE EXISTING STRUCTURE,
CONSTRUCTION & DIMENSIONS ON SITE BY OTHERS.

EXISTING DORMER WINDOWS REFURBISHED &
TIMBER MOULDINGS REINSTATED
EXISTING GABLE WALL TO BE MADE GOOD
WHERE CIRCA 1965 EXTENSION IS DEMOLISHED.
ELEVATION TO BE FINISHED WITH RENDER AS
SHOWN ON PHOTOS OF THE CONVENT PRIOR
TO THE CONSTRUCTION OF THE CHURCH

EXISTING TWO STOREY LINK BETWEEN CONVENT
& CHURCH DEMOLISHED

MAKE GOOD GABLE WALL WHERE THE
EXTENSION IS DEMOLISHED & FINISH WITH A
RENDER SIMILAR TO THE EXISTING RENDER ON
THE SOUTH EAST GABLE WALL.

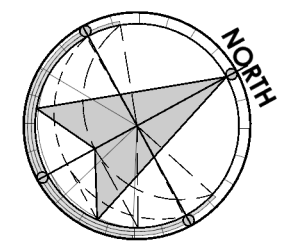

POPE PRIESTLEY ARCHITECTS
ARCHITECTURE | TOWN PLANNING | URBAN DESIGN
FERRY HOUSE, CANUTE ROAD, SOUTHAMPTON, HAMPSHIRE, SO14 3PJ T: +44 (0)23 80335228 F: +44 (0)23 80632886 E: info@popepriestley.co.uk

S1 MICHAEL'S CONVENT
LONDON ROAD
WATERLOOVILLE
HAMPSHIRE

**FORMER CONVENT:
SECOND FLOOR PLAN - WEST**

IMPORTANT NOTE FOR USE OF THIS DRAWING: THIS DRAWING HAS BEEN PRODUCED SPECIFICALLY FOR USE ON THIS PROJECT. POPE PRIESTLEY ARCHITECTS CANNOT BE HELD RESPONSIBLE FOR RE-USE OF THIS
INFORMATION BY OTHERS FOR ANY PURPOSE OTHER THAN FOR WHICH IT IS SPECIFICALLY INTENDED. THIS DRAWING REFLECTS STANDARDS AGREED FOR THIS PROJECT AND CURRENT AT THE TIME OF
PRODUCTION AND WILL NOT BE UPDATED IN ACCORDANCE WITH CHANGING LEGISLATION AND/ OR OTHER REQUIREMENTS.

SCALE BAR = 10mm INTERVALS AT TRUE SCALE

PLANNING ISSUE

SCALE @ A1 1: 100	DATE 01.05.2012	AUTHOR JT	CHECK -	DRAWING NO. PP1144/ 190-02-02	REVISION P2
----------------------	--------------------	--------------	------------	----------------------------------	----------------