




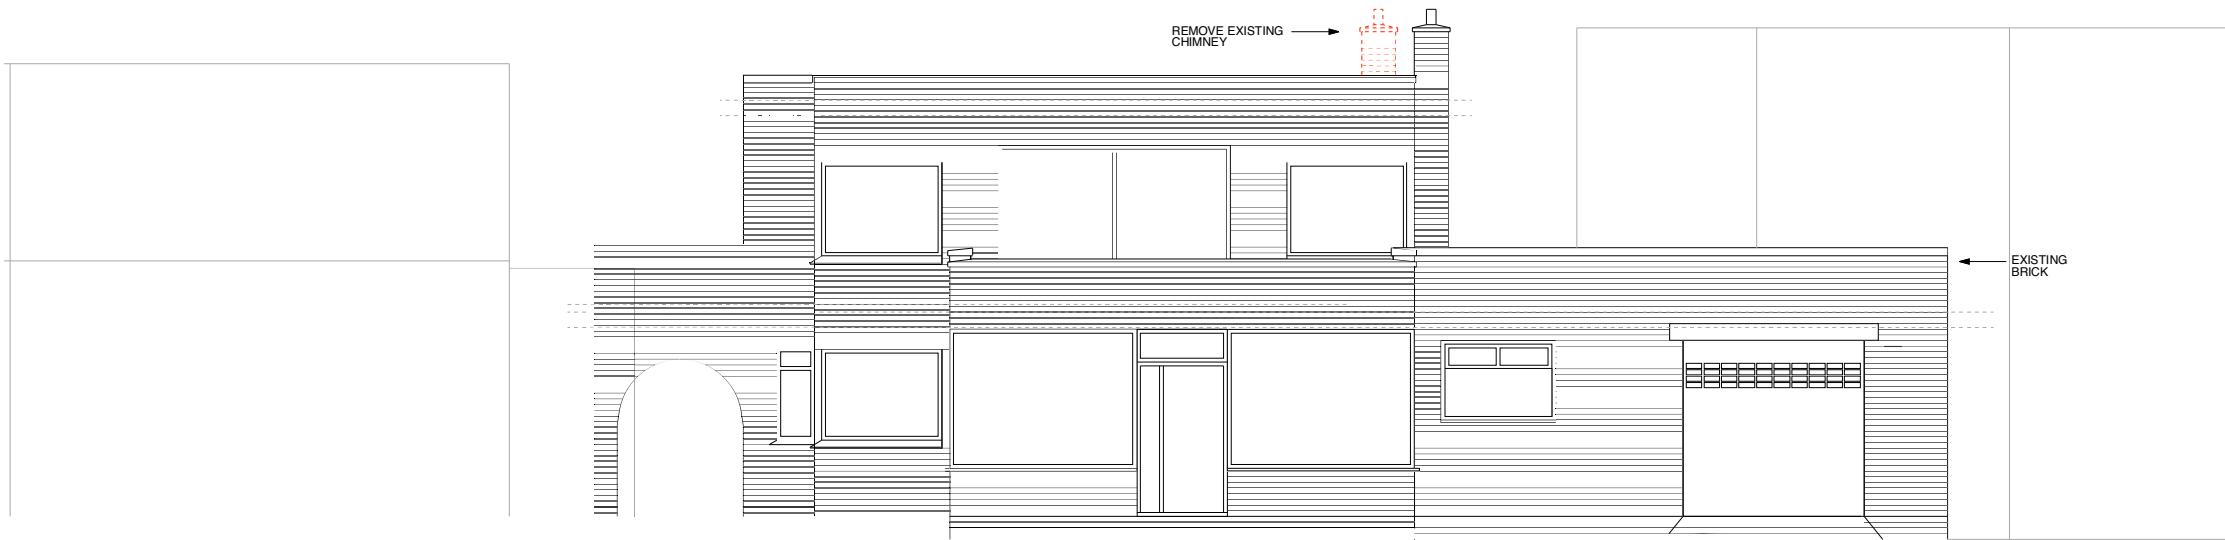

EXISTING EAST ELEVATION

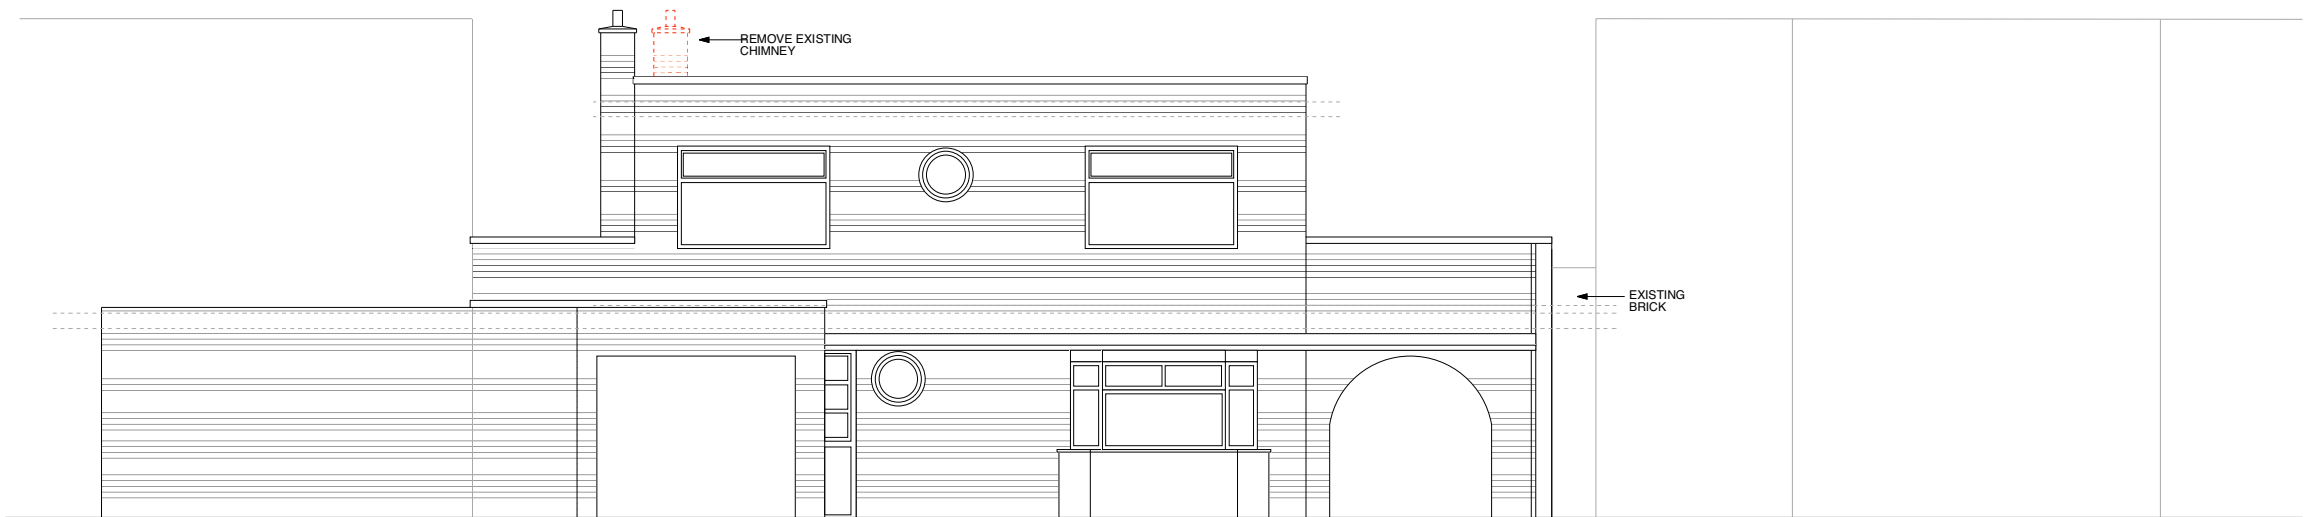


EXISTING WEST ELEVATION

 

REVISION DATE

Yeates
Design+Architecture
74 Clerkenwell Road
London EC1M 5NL
tel: 020 7251 6667
www.yeatesdesign.co.uk

 

PROJECT :
12 WITTERING ROAD
HAYLING ISLAND PO11 9SP

DRAWING :
Existing Elevations - Sheet 1

SCALE : 1:100@A3, 1:50@A1

DATE : JULY 2012

DWG NO. 528/P/004 DWN BY :

DRAWING STATUS : FOR TENDER ☐
FOR PLANNING ☒ FOR CONSTRUCTION ☐