
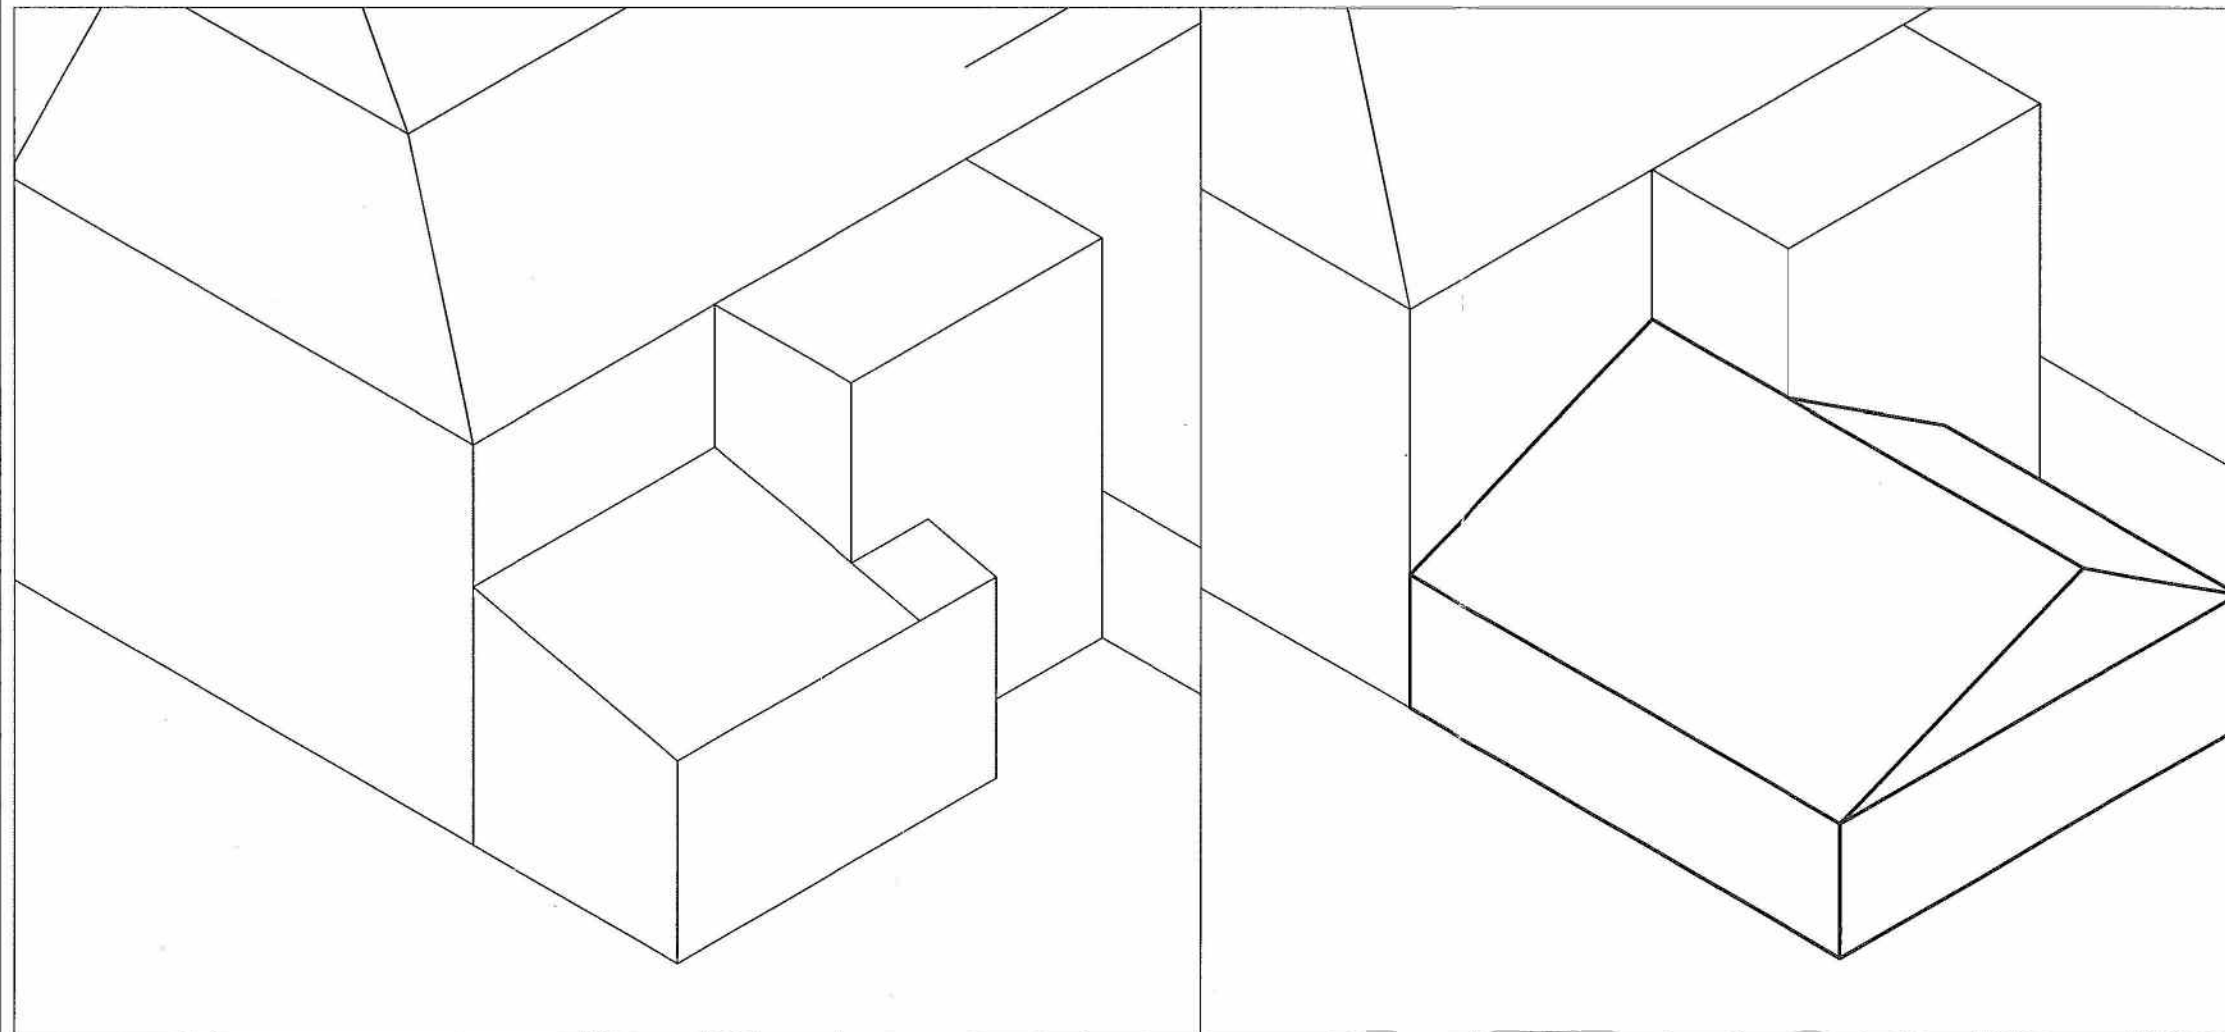


100mm at A3

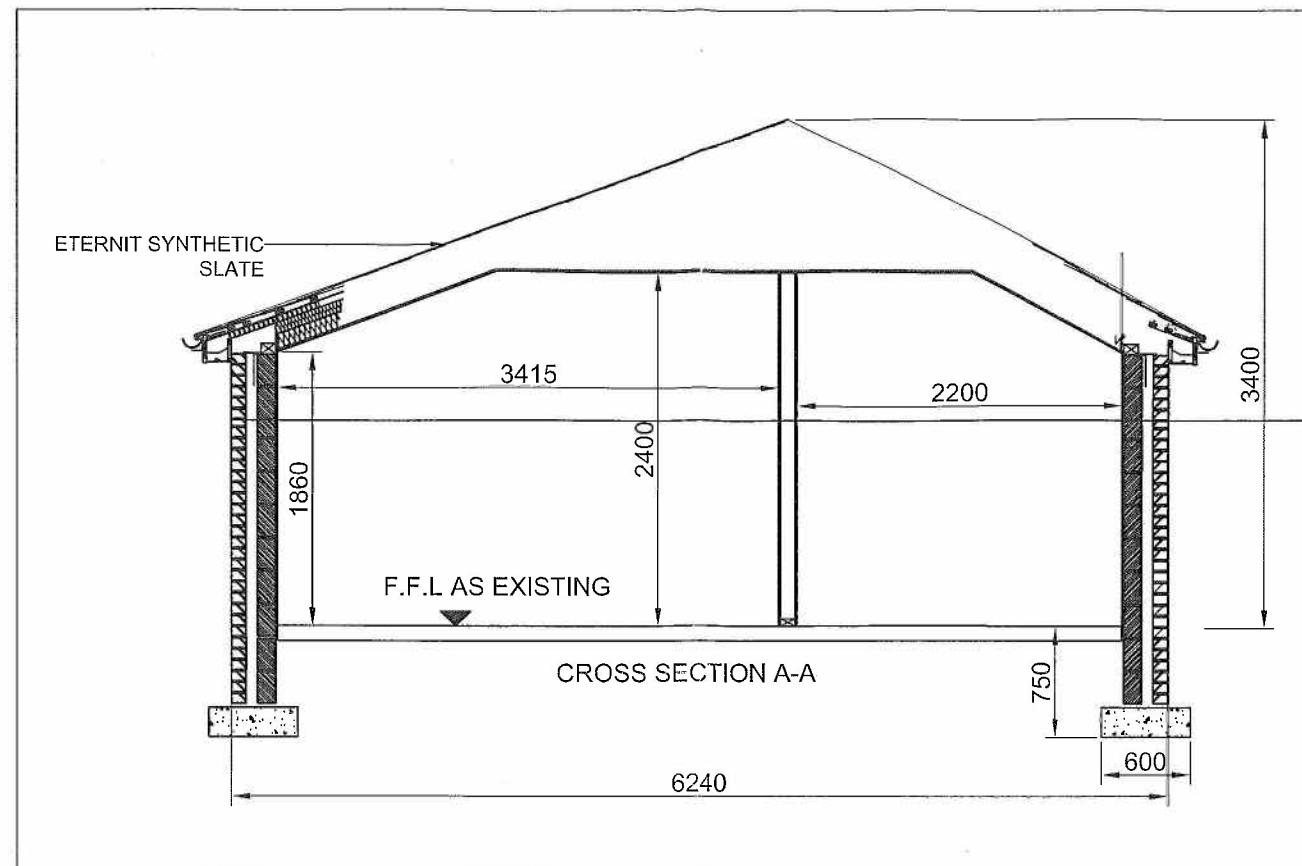

SOUTH EAST EXISTING ISOMETRIC VIEW

SOUTH EAST PROPOSED ISOMETRIC VIEW

ASSOCIATED DRAWINGS

No.	TITLE
	DEVELOPMENT
	06 FEB 2013
	RECEIVED

NOTES

ALL DIMENSIONS ARE IN mm.

THIS DRAWING IS TO BE READ IN CONJUNCTION WITH ALL ASSOCIATED DRAWINGS.

NO DIMENSIONS ARE TO BE SCALED FROM THIS DRAWING.

SER	DESCRIPTION	AUTH	DATE
-----	-------------	------	------

AMENDMENTS

GATESGARTH

PROPOSED EXTENSION

CROSS SECTION A-A

ISOMETRIC ROOF PLAN

DRAWING No/CAD FILE

GG_006

SCALE

1:500 AT A3

DATE

CHETWYND BKS
CHILWELL
NOTTINGHAM
NG9 5HA

APPROVED

APPROVED

DATE SIG.

DATE SIG.

CHECKED SIG.

CHECKED SIG.