


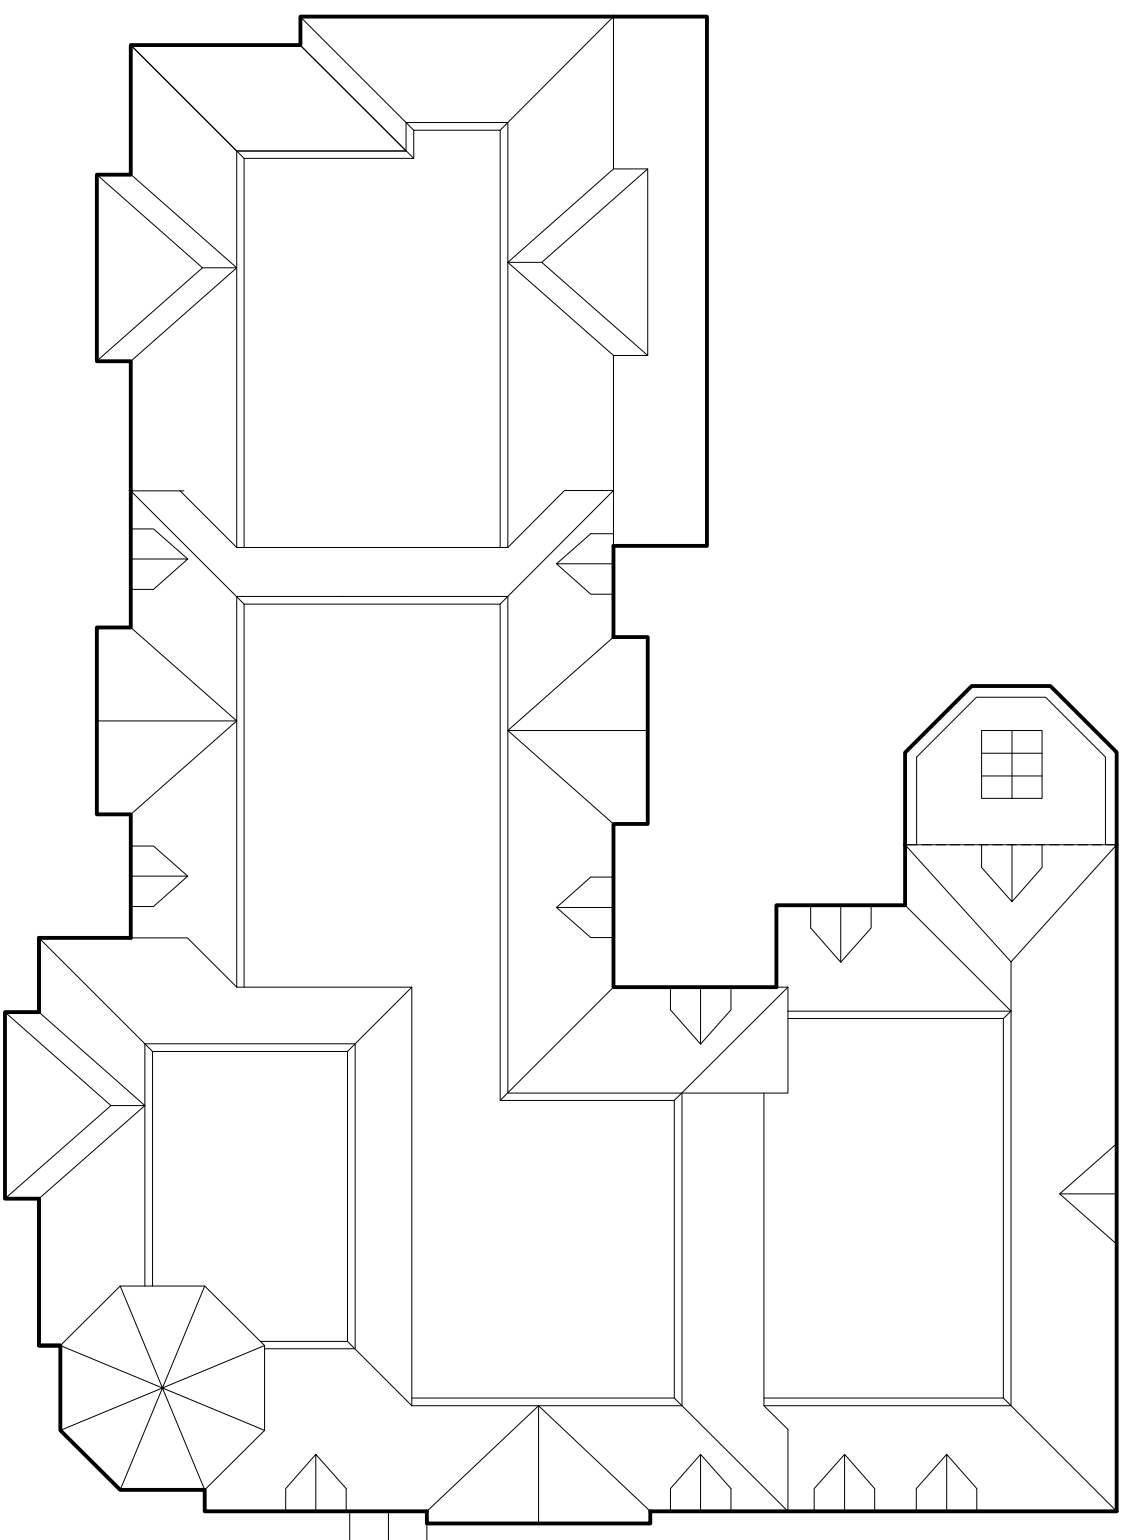

**127A AND 127B, LONDON ROAD,
WATERLOOVILLE PO8 7SH**

ROOF PLAN

Scale 1:200 at A3

Drawing No. LRW/P12/07