


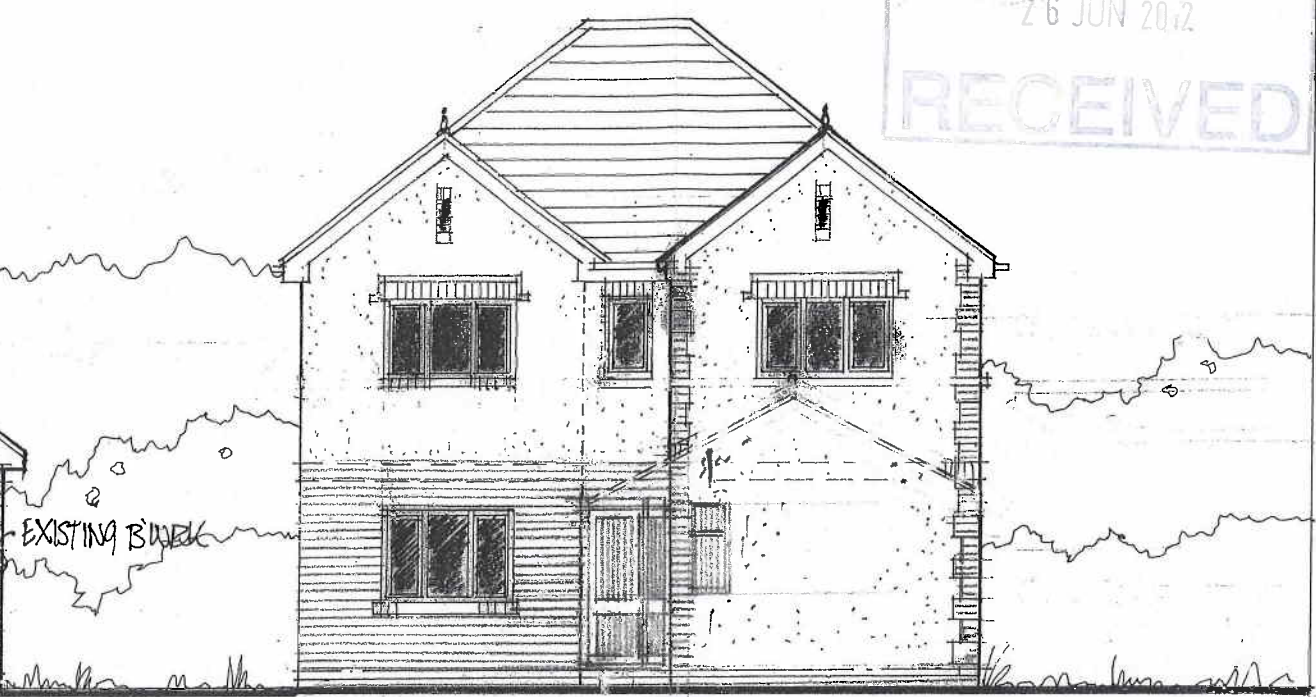

HAYLING BOROUGH COUNCIL
26 JUN 2012
RECEIVED




EXISTING WEST ELEVATION - SIDE



EXISTING NORTH ELEVATION - FRONT



EXISTING EAST ELEVATION - SIDE

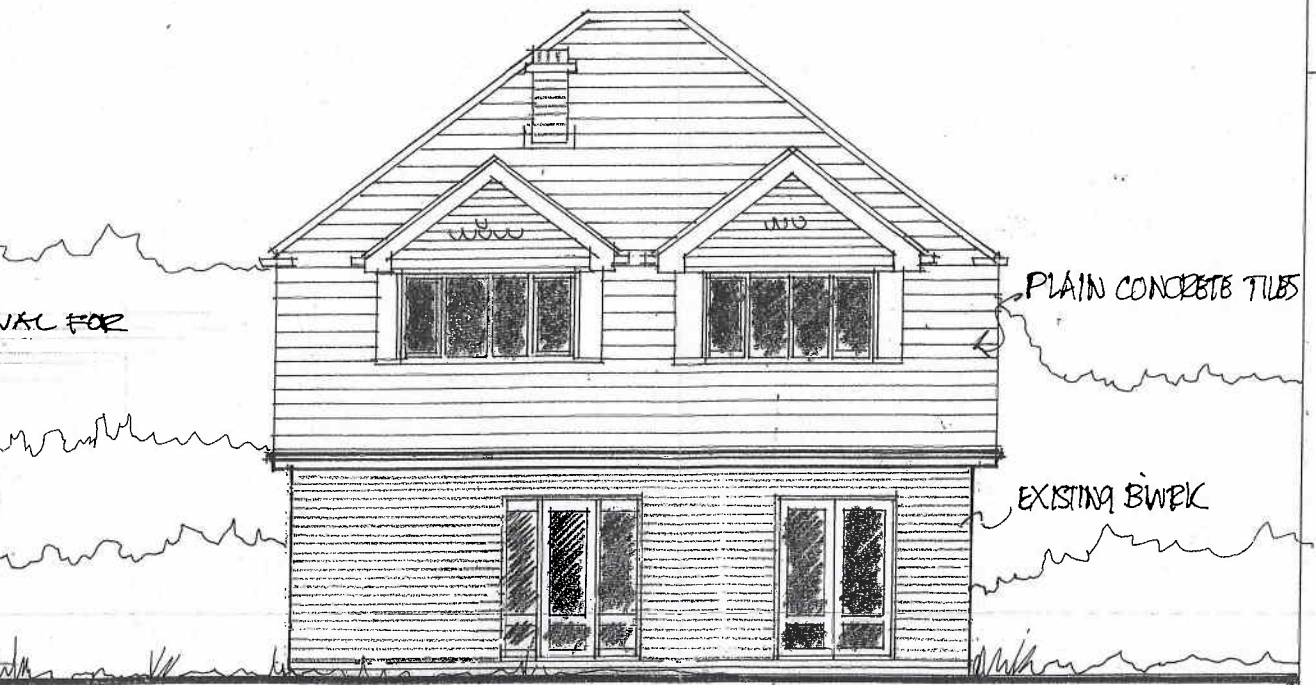

EXISTING SOUTH ELEVATION - REAR

Rev Description		Date	PM	ARCHITECTURAL PLANNING		CLIENT	TITLE	
REVISIONS				1A NUTBOURNE ROAD		MR & MRS HOBBS.	PROPOSED ALTERATIONS TO NO 1 SELSMORE AVE HAYLING ISLAND HAMPSHIRE	
				Sandy Point, Hayling Island, Hampshire, PO11 9RT				
				Tel 02392 463994 Fax 02392 463994				
				E-mail: inutbourne@aol.com.uk				
				EXISTING ELEVATIONS		Scale: 1:100	Drawn by: LIR	Drawing No: 05/0401/03
						Date: APRIL 12	Checked by:	
						ABCDEFGHIJKL MN PQ STUVWXY		