



Project: Proposed Extention
Address: 66 Bosmere Gardens, Emsworth,
County: Hampshire
Post Code: PO10 7NP
Name: Mr A. Collumbell
Scale: 1:50 at A3
Date: MAY 2012
REF: SPAC (6)

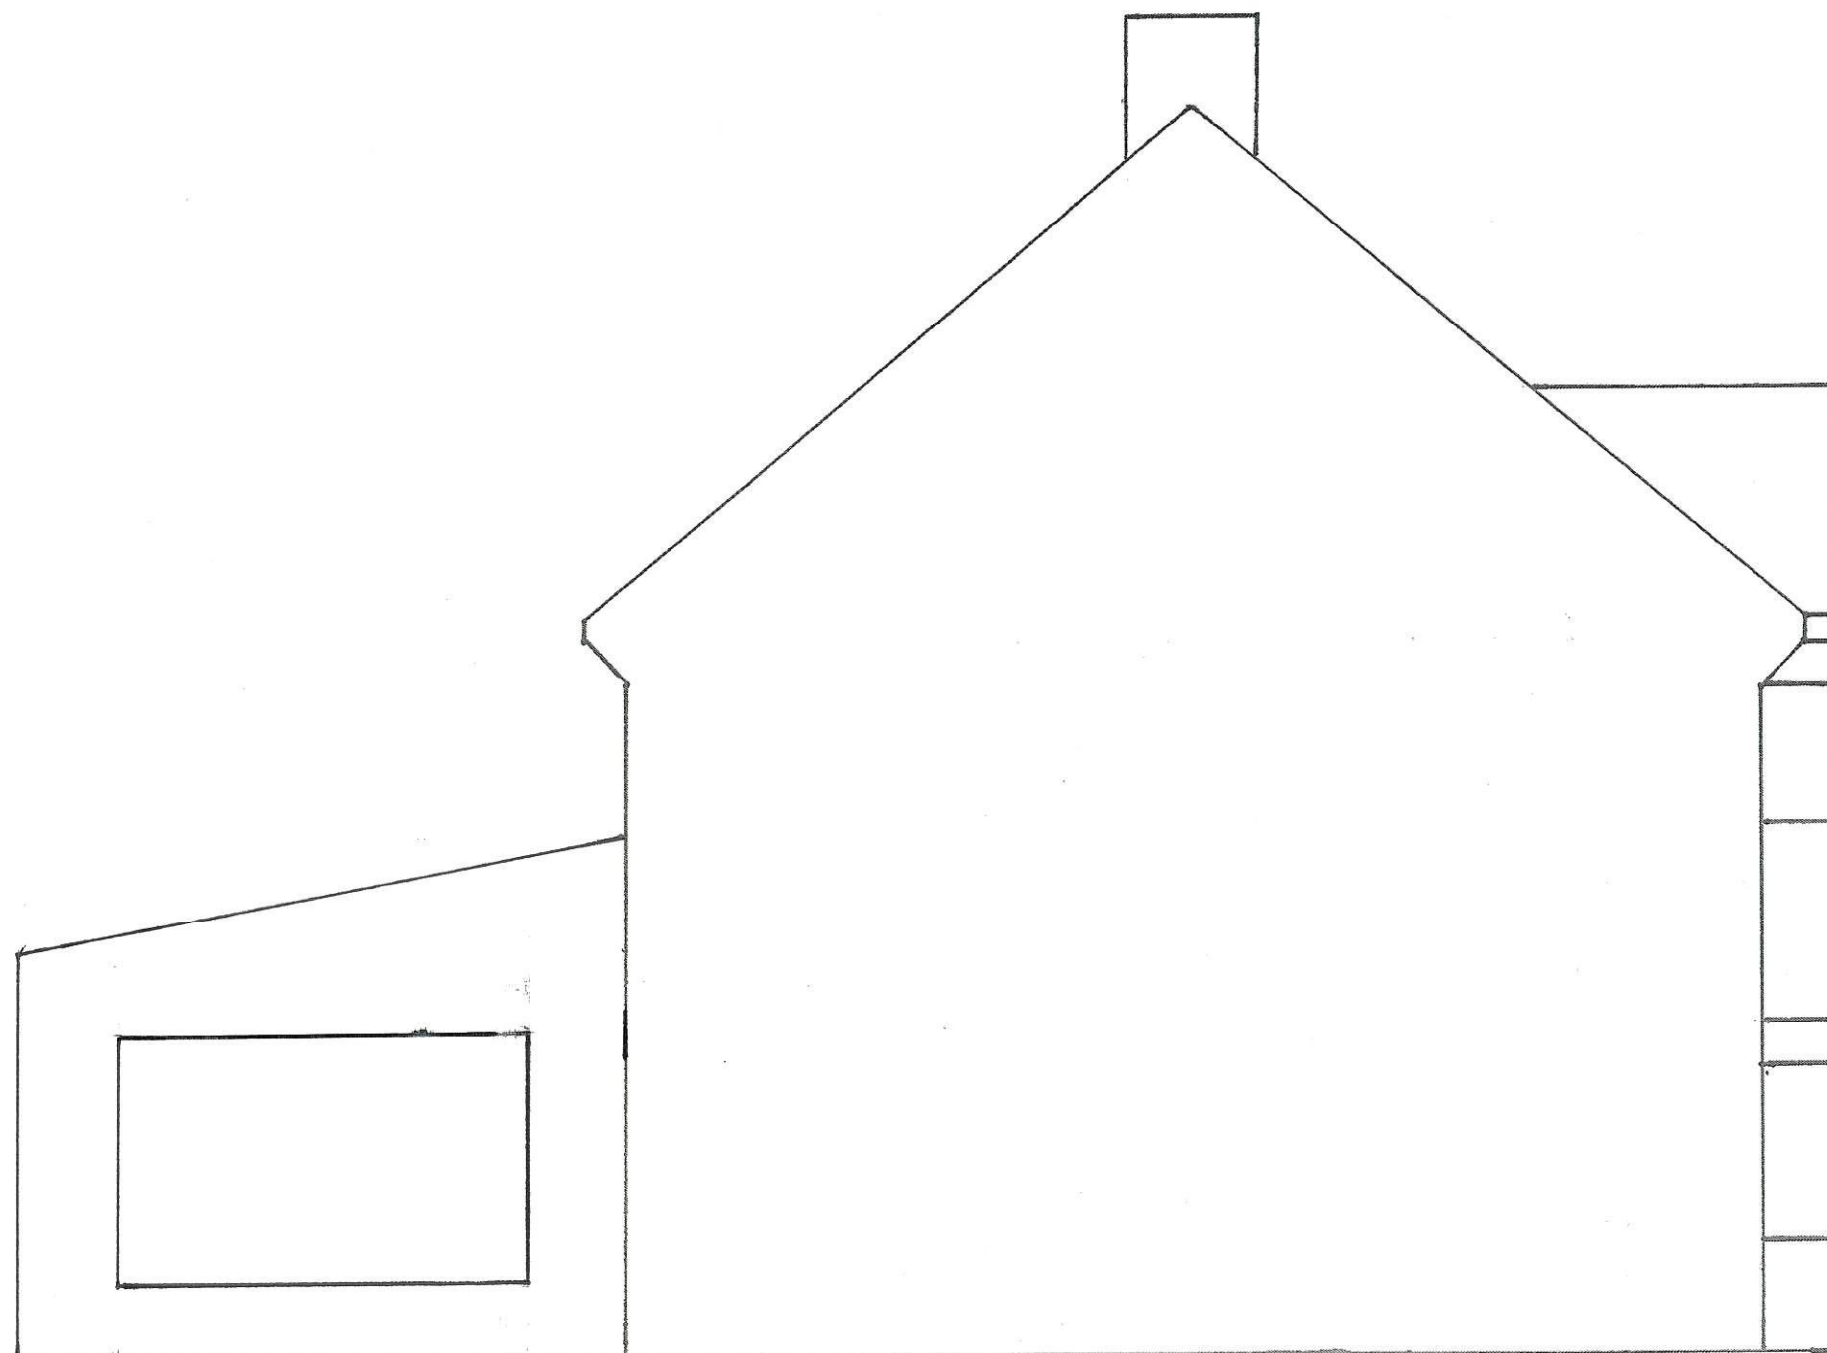

Side Elevation - Proposed


Project: Proposed Extention
Address: 66 Bosmere Gardens, Emsworth,
County: Hampshire
Post Code: PO10 7NP
Name: Mr A. Collumbell
Scale: 1:50 at A3
Date: MAY 2012
REF: SPAC(7)

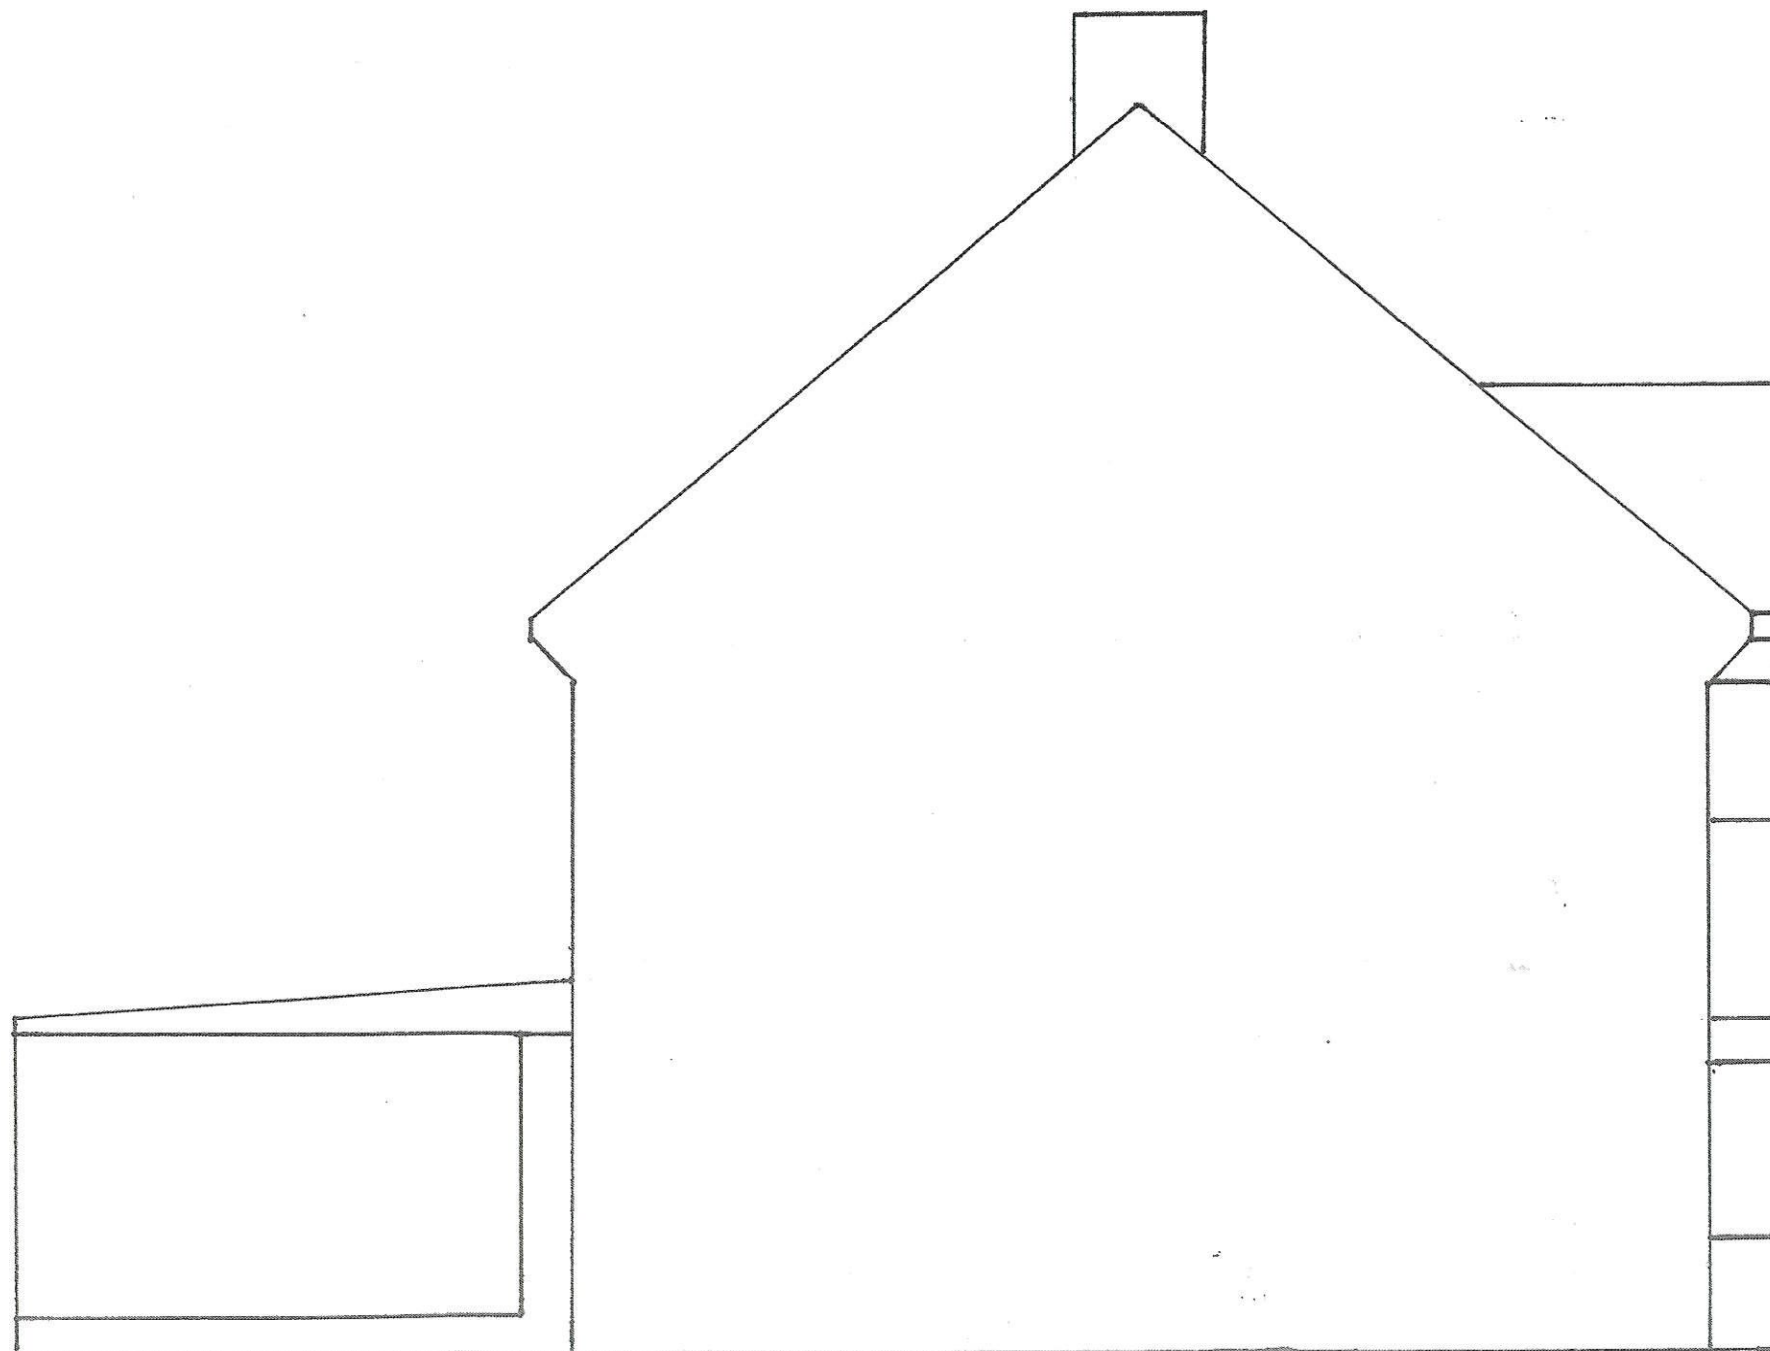

Side Elevation - EXISTING

↗

MR. A. COLLUMBELL.
66 BOSMERE GARDENS
EMSWORTH.
PO10 7NP.
1:50 @ A3.
REF: SPAC(8).

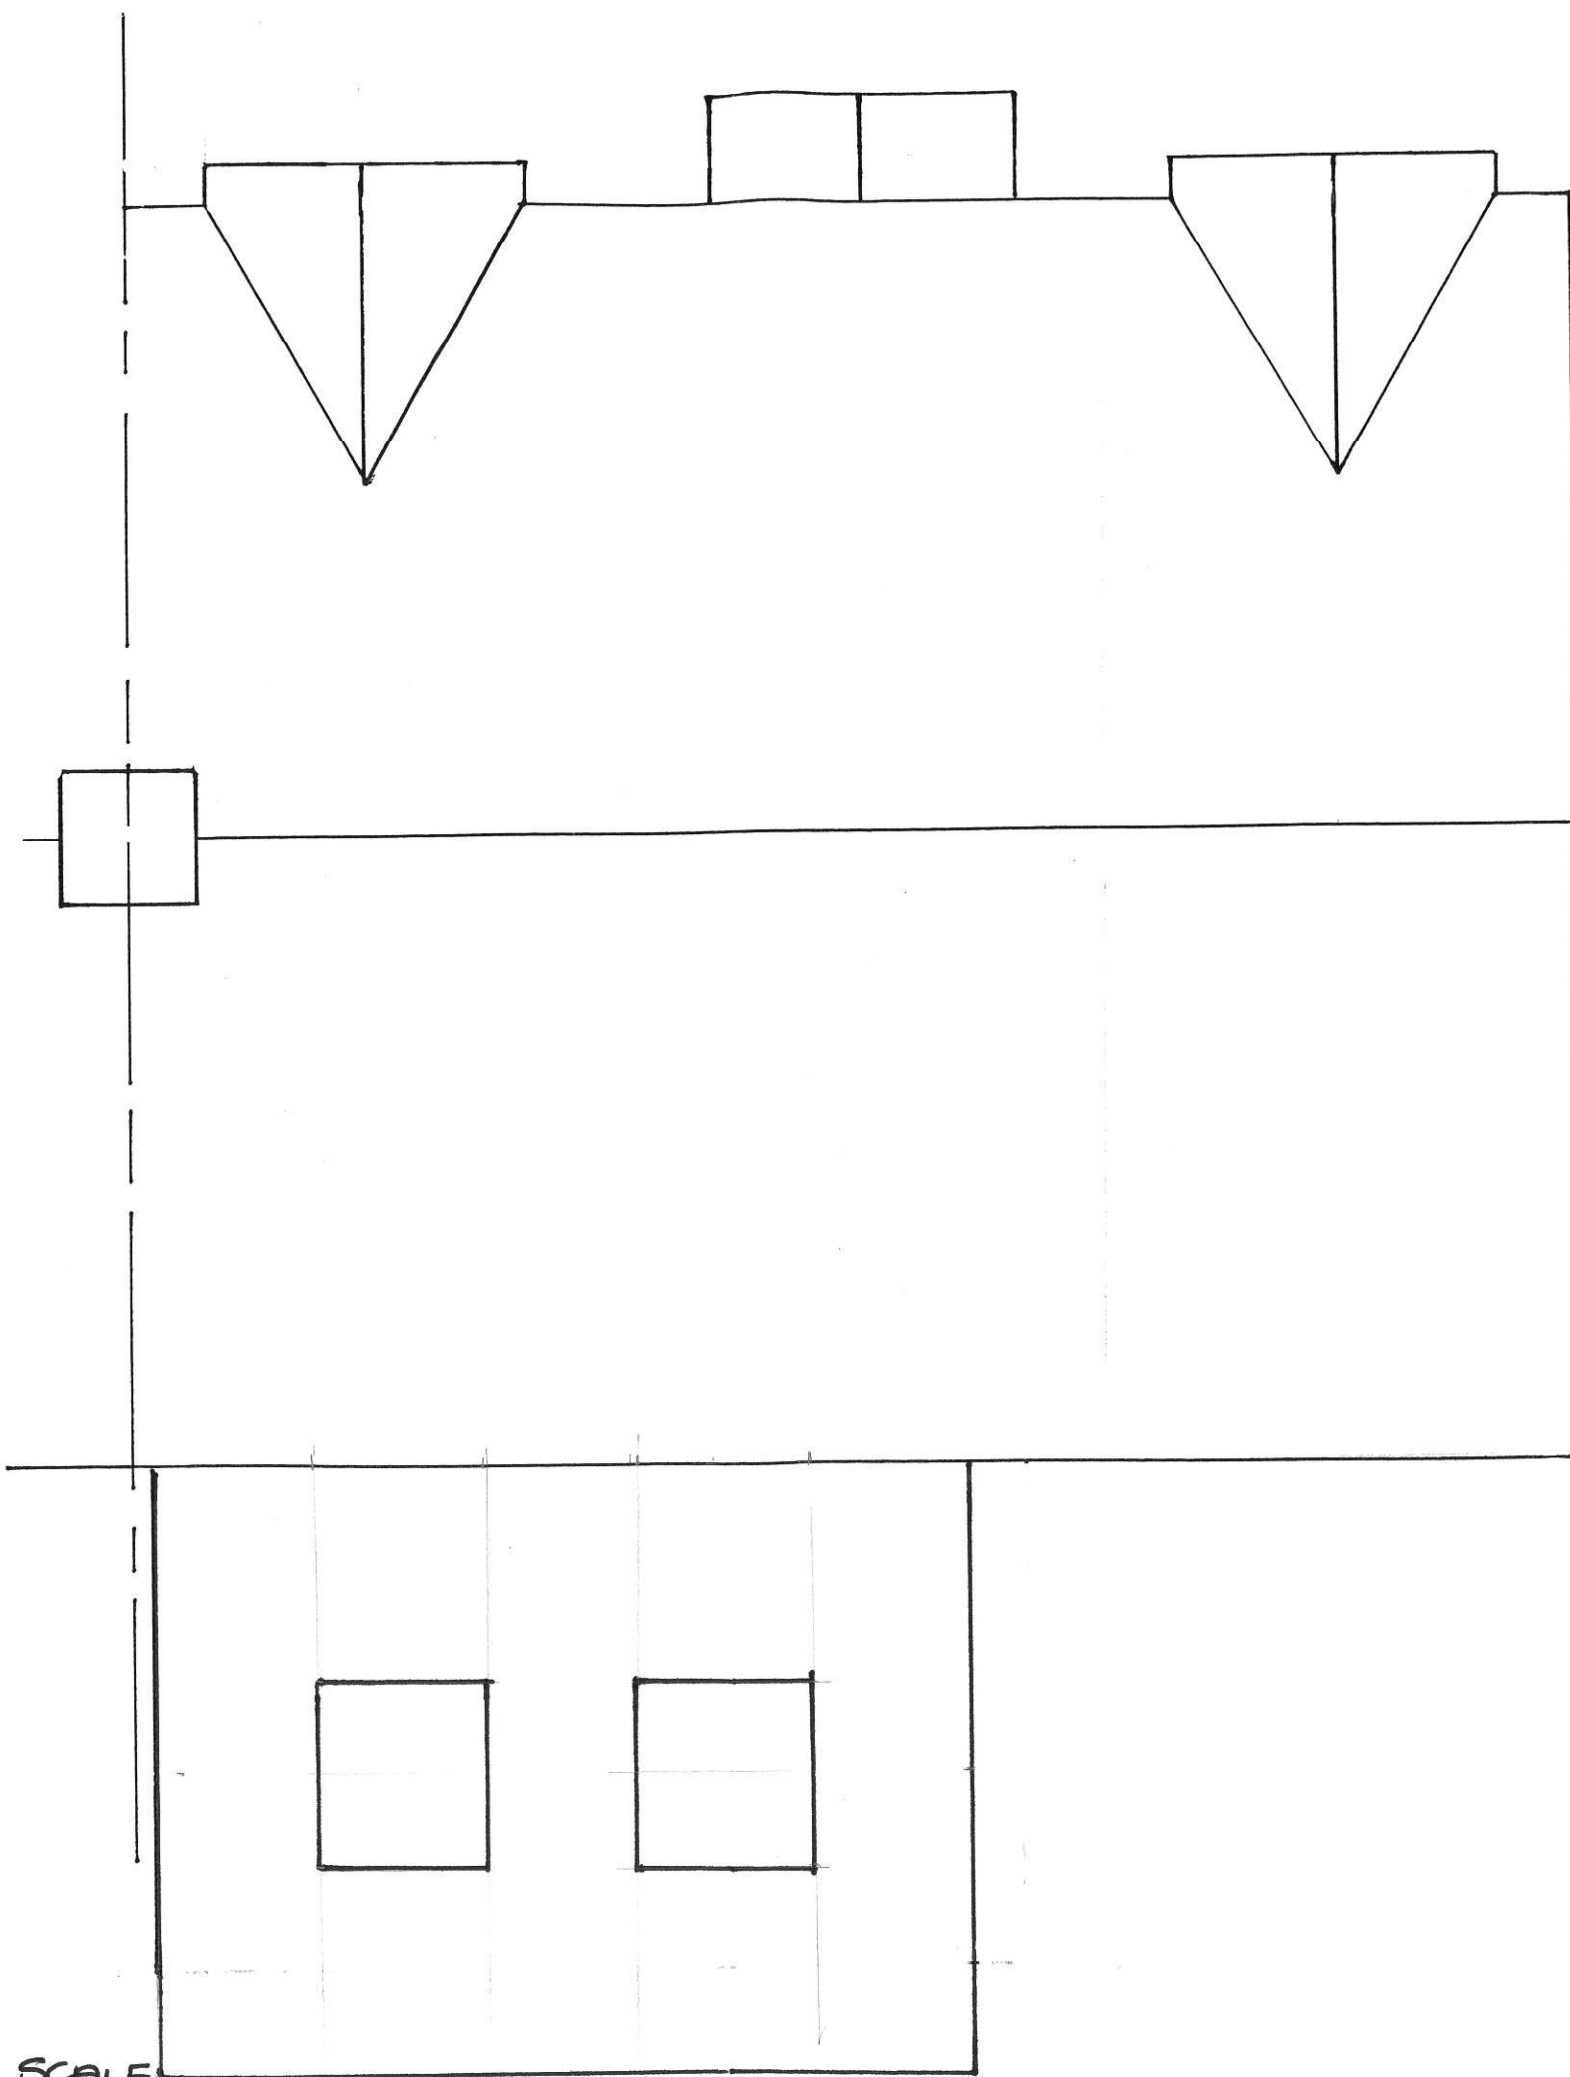

SCALE

A. COLUMBELL
16 BOSMERE Gdns
PO10 7NP

REAR EXTENSION

SCALE 1:50 @ A3


MAY 2012

REF: SPAC(9)

Rear elevation proposed

9.3m

REAR ELEVATION EXISTING

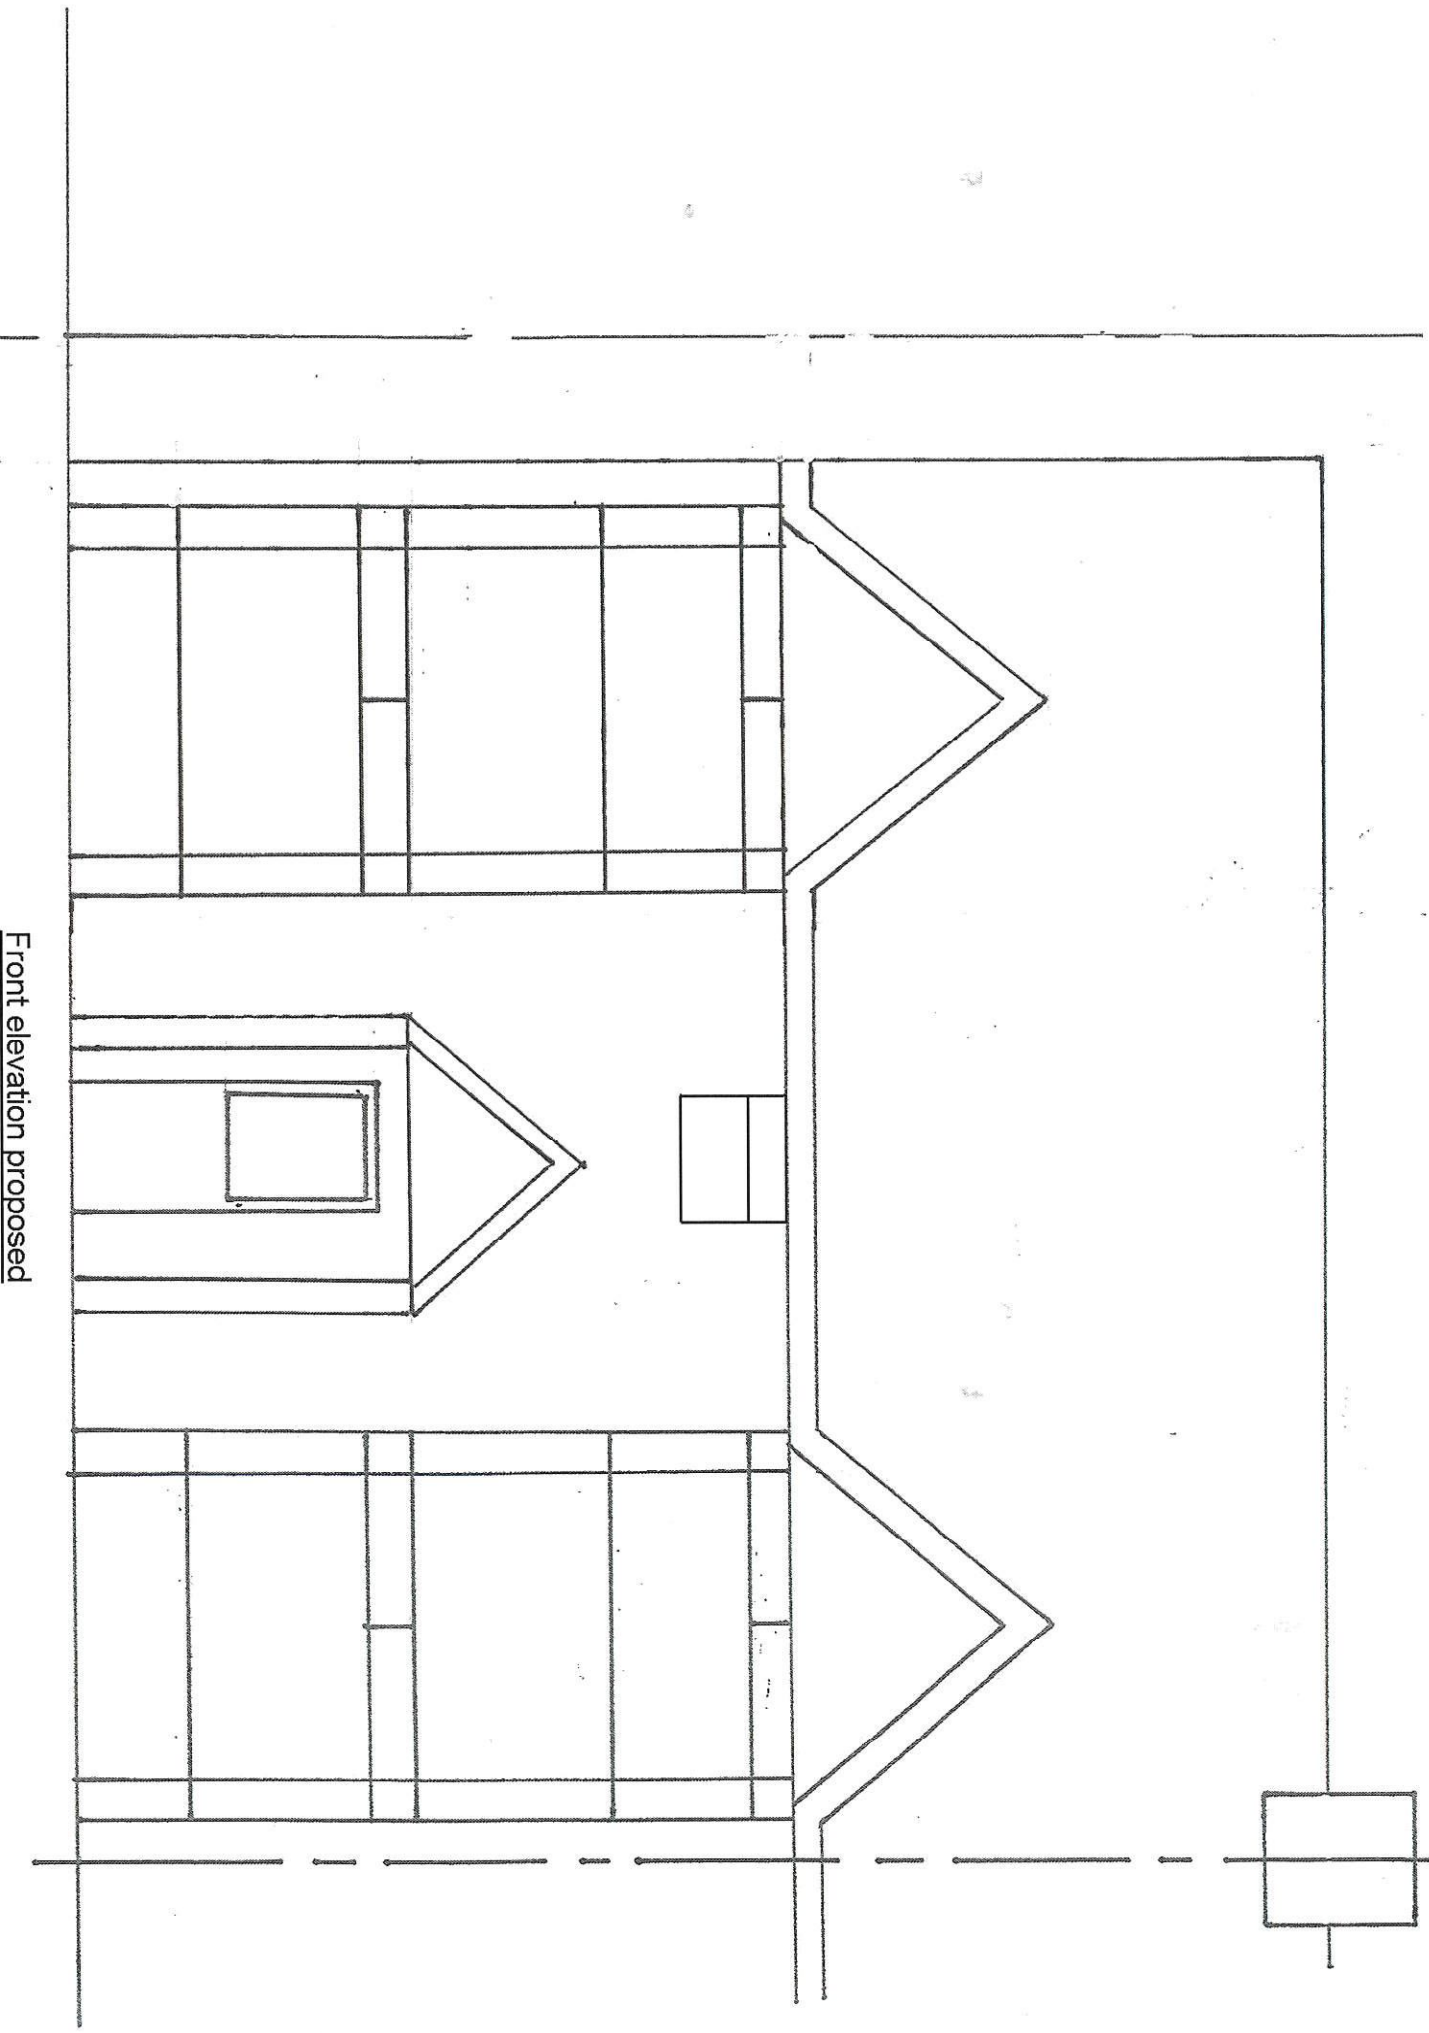

Front elevation proposed

Project: Proposed Extension,
Address: 66 Bosmere Gardens, Emsworth,
County: Hampshire
Post Code: PO10 7NP
Name: Mr A. Collumbell
Scale: 1:50 at A3
Date: MAY 2012.

REF: SPAC (10)