



FRONT ELEVATION

SIDE (W) ELEVATION


SIDE (E) ELEVATION

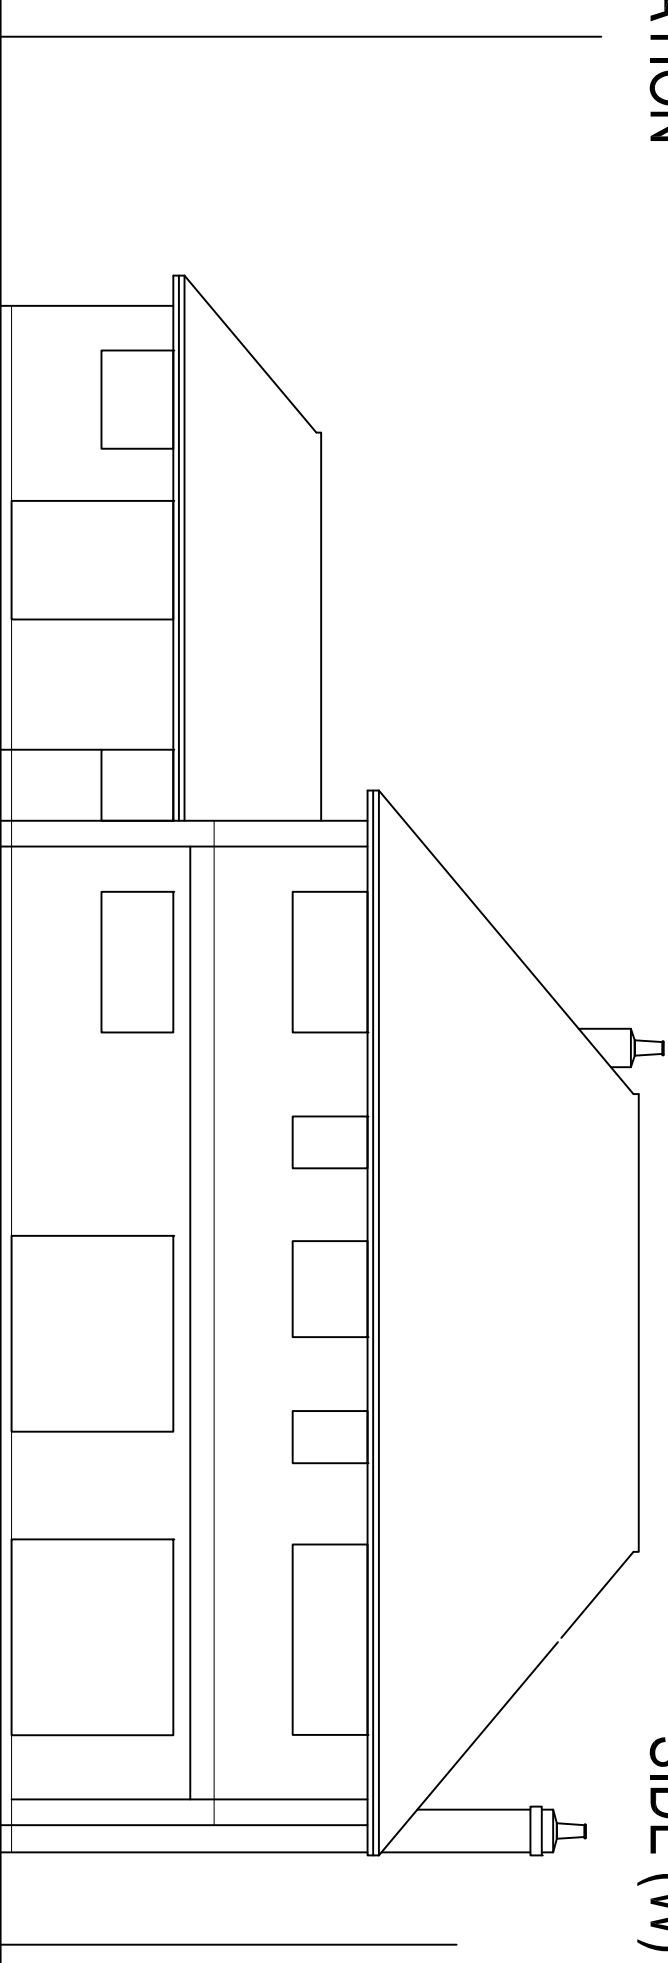

REAR ELEVATION

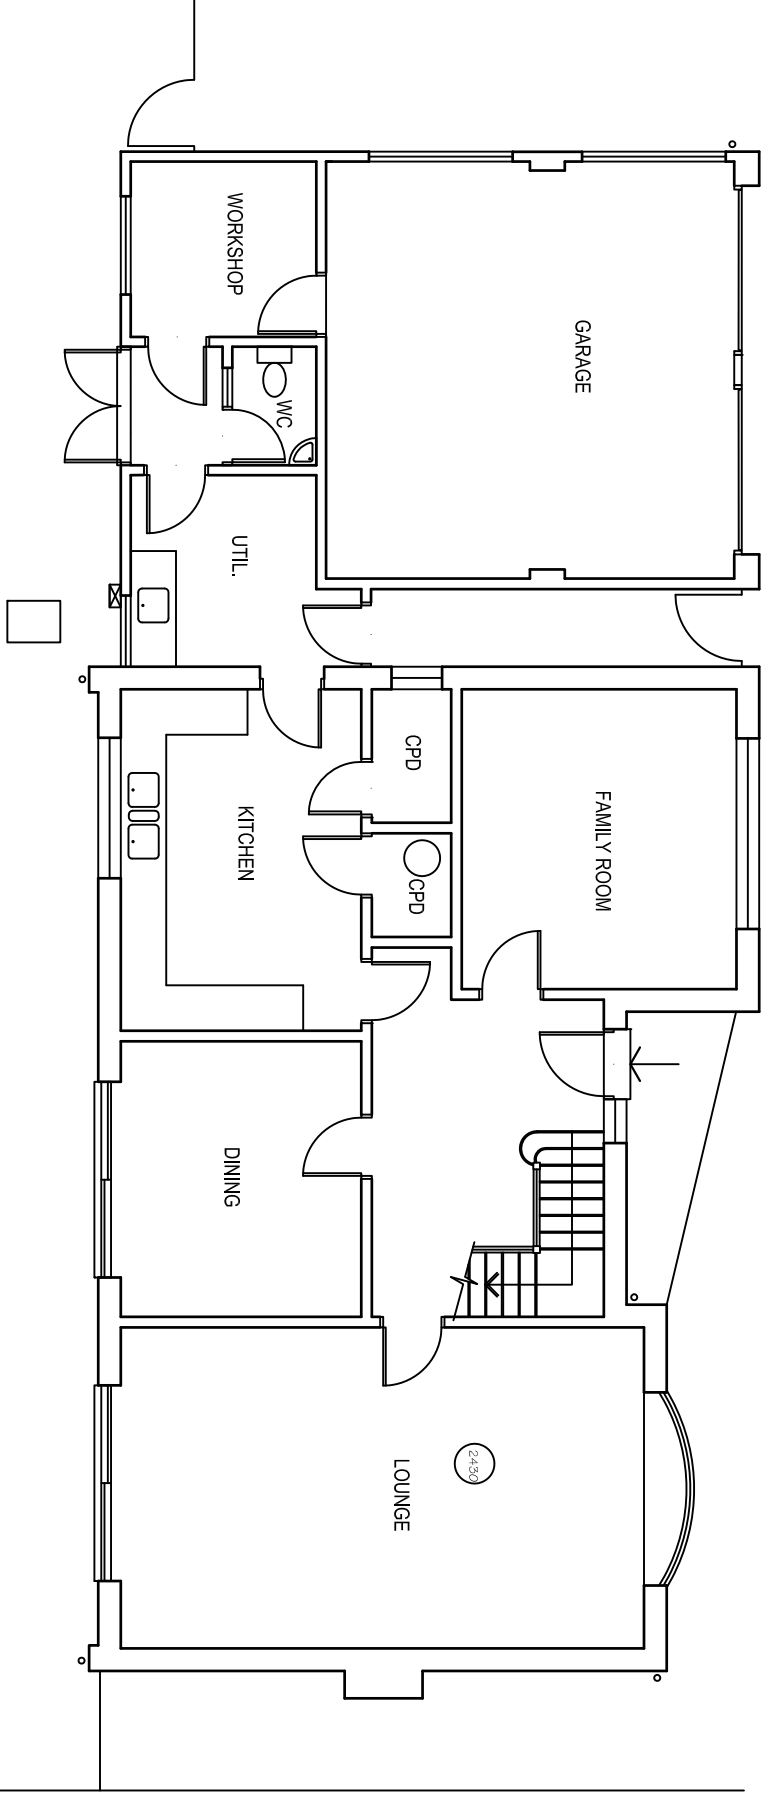

GROUND FLOOR PLAN

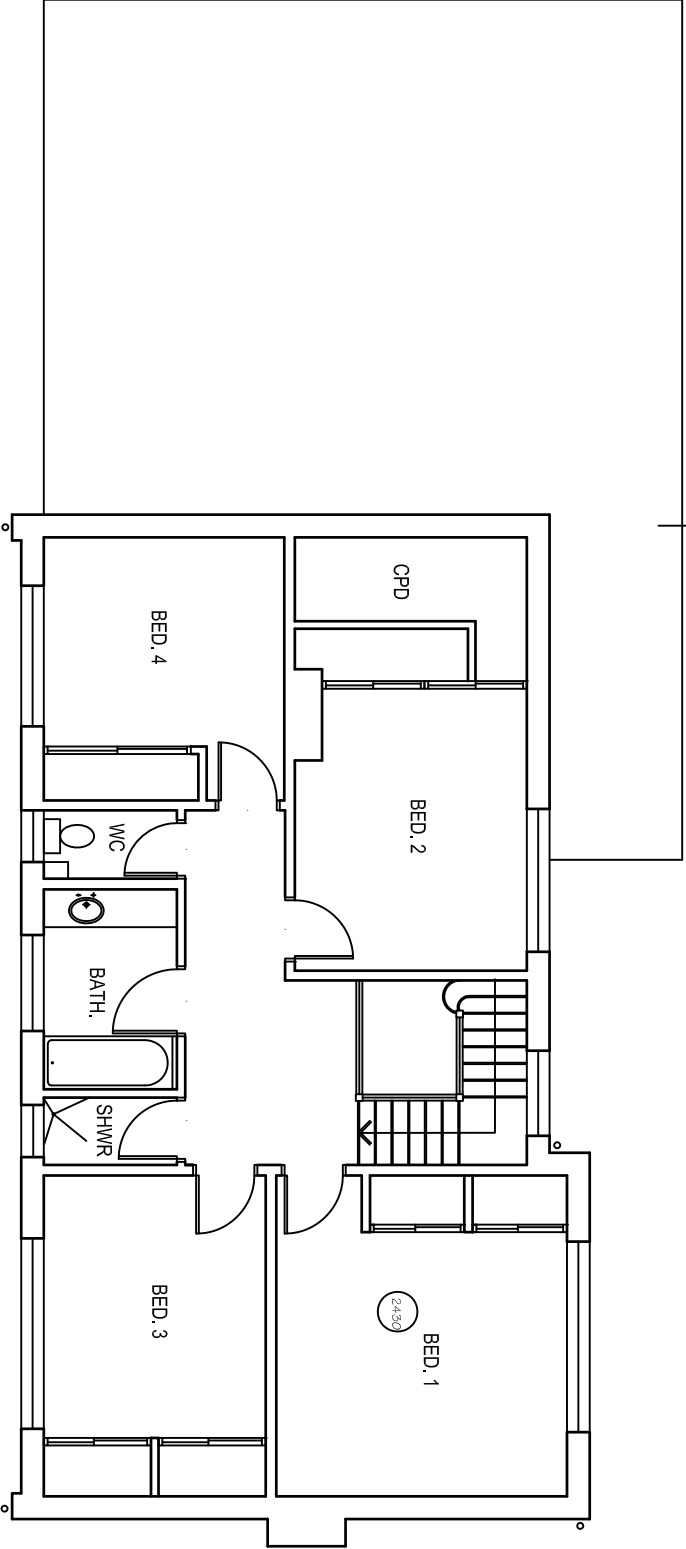

FIRST FLOOR PLAN

**ALAN SHARP
ASSOCIATES**

ARCHITECTS SURVEYORS
Thursley House
53 Station Road
Guildford
Surrey
GU4 8HA
Tel: 01483 577896
Fax: 01483 576236
E-mail: sharpalan546@aol.com
www.sharparch.co.uk

1A BILLET AVENUE
WATERLOOVILLE
PETERSFIELD
HANTS
AS EXISTING
NOV.11
scale 1:100

0 1 2 3 4 5
M
1:100
Sheet Size - A2