



SOUTH ELEVATION
Scale: 1:100

Scale: 1:100

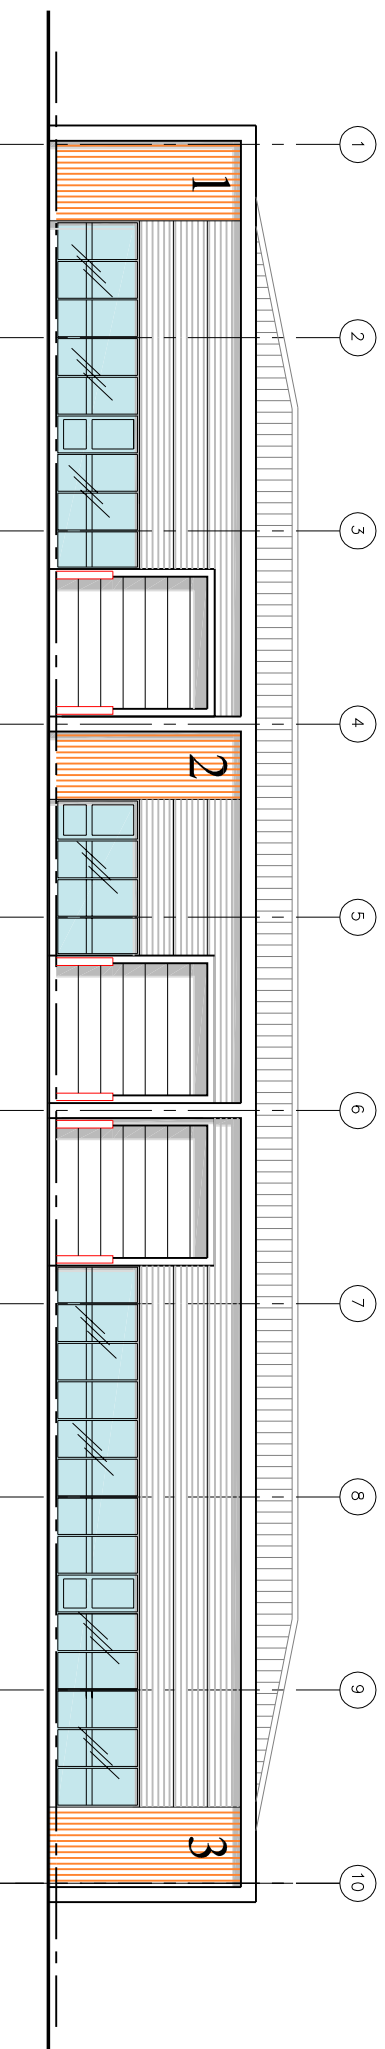


NORTH ELEVATION
Scale: 1:100

Scale: 1:100

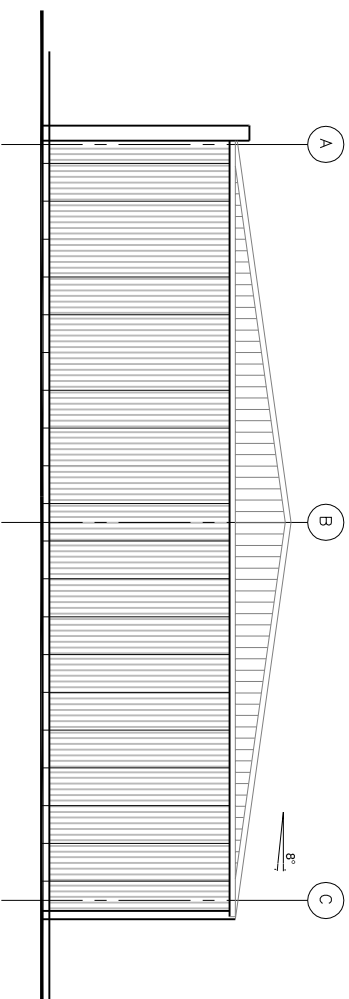

WEST ELEVATION
Scale: 1:100

Scale: 1:100

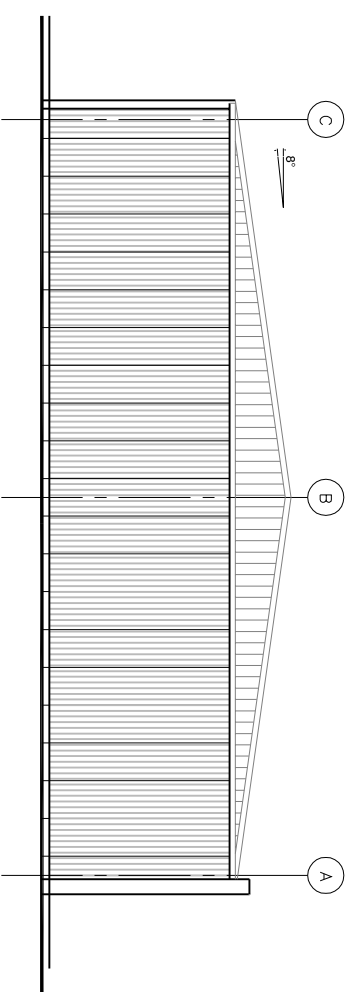

EAST ELEVATION
Scale: 1:100

Scale: 1:100

B	Building reduced in height	18.09.12
A	Building reduced in length Roof configuration amended	23.07.12
REV	DESCRIPTION	DATE
REVISION		

job no.	drawing no.	rev.
H/ASR/ICTS	301	B

scale	drawn by	date
1:100 @ A1	CB	Sept 2012

CAD file: V:\HAWAII\SOLENT RD SITE (ICTS) P09 1\HICCL DRAWINGS\HA_SRI

Units 1 - 3
ICTS Site
Solent Road
Havant

Units 1 - 3
ICTS Site
Solent Road
Havant

Units 1 - 3
ICTS Site
Solent Road
Havant

Units 1 - 3
ICTS Site
Solent Road
Havant

PROPOSED ELEVATIONS



Rustington House, Worthing Road, Rustington, West Sussex, BN16 3PS
Tel No: (01903) 777777 Fax No: (01903) 777700

Rustington House, Worthing Road, Rustington, West Sussex, BN16 3PS
Tel No: (01903) 777777 Fax No: (01903) 777700