



VIEW OF ST MICHAEL'S CONVENT FROM THE SOUTH WEST TAKEN PRIOR TO THE CONSTRUCTION OF THE CHURCH OF THE SACRED HEART SHOWING THE ORIGINAL CONVENT




VIEW OF ST MICHAEL'S CONVENT SHOWING THE TWO STOREY LINK BUILDING THAT CONNECTED TO THE CHURCH OF THE SACRED HEART (NOW PARTIALLY DEMOLISHED)



CURRENT VIEW OF AREA SHOWN IN PHOTO ABOVE, LOOKING FROM THE NORTH WEST SHOWING THE PARTIALLY DEMOLISHED LINK BUILDING IN RIGHTHAND FOREGROUND

EXISTING NORTH WEST ELEVATION

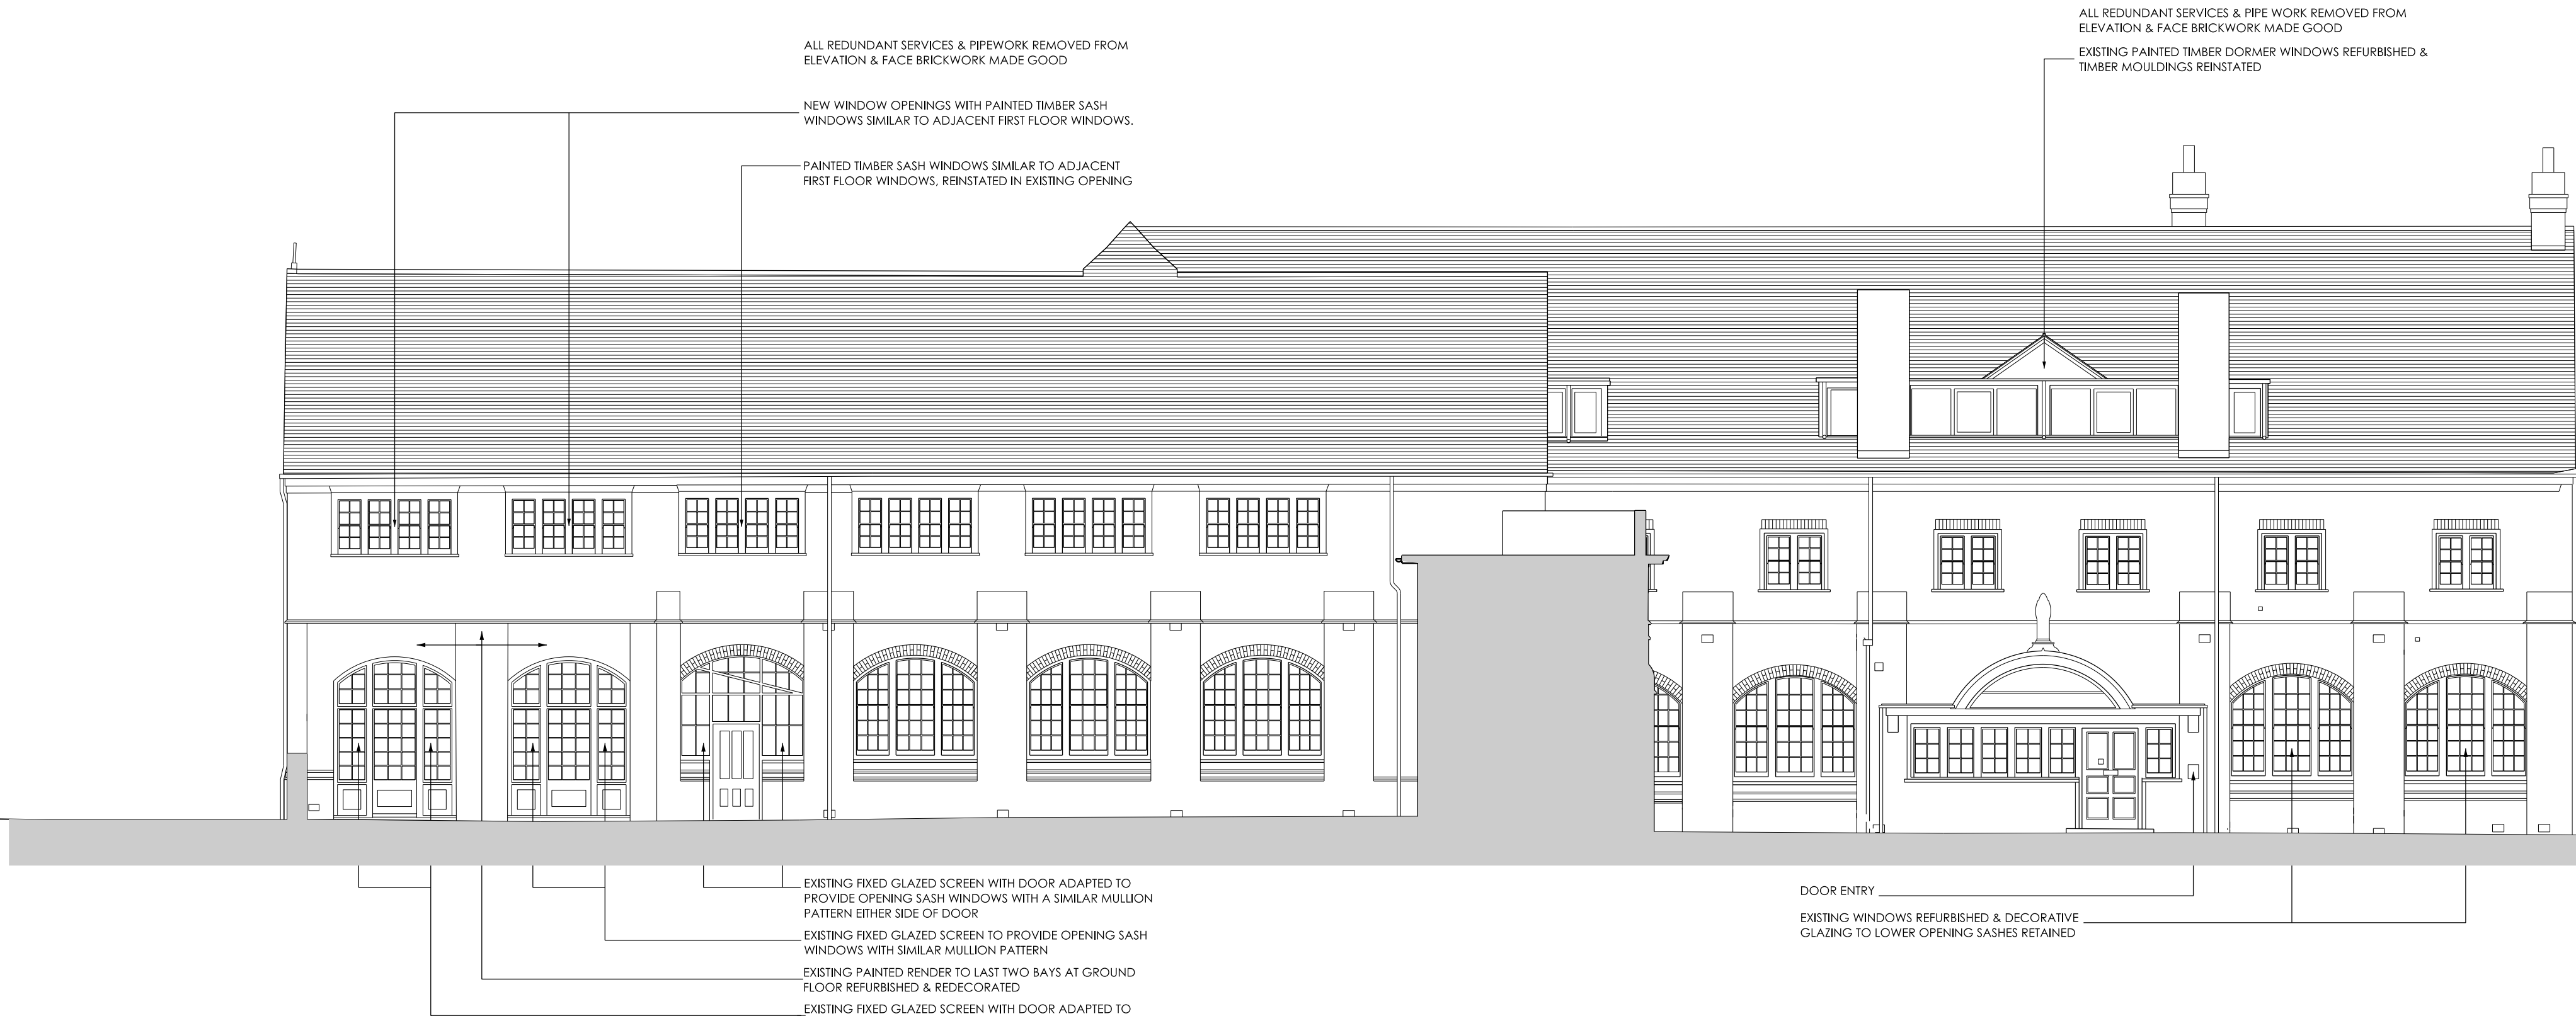

PROPOSED NORTH WEST ELEVATION

NOTE:
THIS DRAWING IS BASED ON THE SURVEY DRAWINGS PREPARED BY HAMPSHIRE LAND SURVEYS. THE PROPOSAL SHOWN ON THIS DRAWING IS SUBJECT TO THE DETAILED INVESTIGATION INTO & CONFIRMATION OF THE EXISTING STRUCTURE, CONSTRUCTION & DIMENSIONS ON SITE BY OTHERS.

POPE PRIESTLEY ARCHITECTS

ARCHITECTURE | TOWN PLANNING | URBAN DESIGN

FERRY HOUSE, CANUTE ROAD, SOUTHAMPTON, HAMPSHIRE, SO14 3FJ T: +44 (0)23 80335228 F: +44 (0)23 80632886 E: info@popepriestley.co.uk

CONTRACTORS MUST CHECK ALL DIMENSIONS ON SITE. ONLY PEASSED DIMENSIONS ARE TO BE WORKED FROM. DISCREPANCIES MUST BE REPORTED TO THE ARCHITECT BEFORE PROCEEDING. DRAWING HAS BEEN PREPARED IN MICROSOFT EXCEL. DRAWINGS SUPPORTED IN OTHER FORMATS MAY BE USED. REFER TO ORIGINAL DRAWING FOR TRUE FORM. THE DRAWING IS COPYRIGHT ©

PLANNING ISSUE

SCALE 8 AT 1:100

DATE

AUTHOR WHO

CHECK WHO

DRAWING NO. PP1144/ 195-02

REVISION P1

ST MICHAEL'S CONVENT

LONDON ROAD

WATERLOOVILLE

HAMPSHIRE

FORMER CONVENT:

EXISTING & PROPOSED NORTH WEST ELEVATIONS

IMPORTANT NOTE FOR USE OF THIS DRAWING: THIS DRAWING HAS BEEN PRODUCED SPECIFICALLY FOR USE ON THIS PROJECT. POPE PRIESTLEY ARCHITECTS CANNOT BE HELD RESPONSIBLE FOR RE-USE OF THIS INFORMATION BY OTHERS FOR ANY PURPOSE OTHER THAN FOR WHICH IT IS SPECIFICALLY INTENDED. THIS DRAWING REFLECTS STANDARDS AGREED FOR THIS PROJECT AND CURRENT AT THE TIME OF PRODUCTION AND WILL NOT BE UPDATED IN ACCORDANCE WITH CHANGING LEGISLATION AND/ OR OTHER REQUIREMENTS.

SCALE BAR = 10MM INTERVALS AT TRUE SCALE