



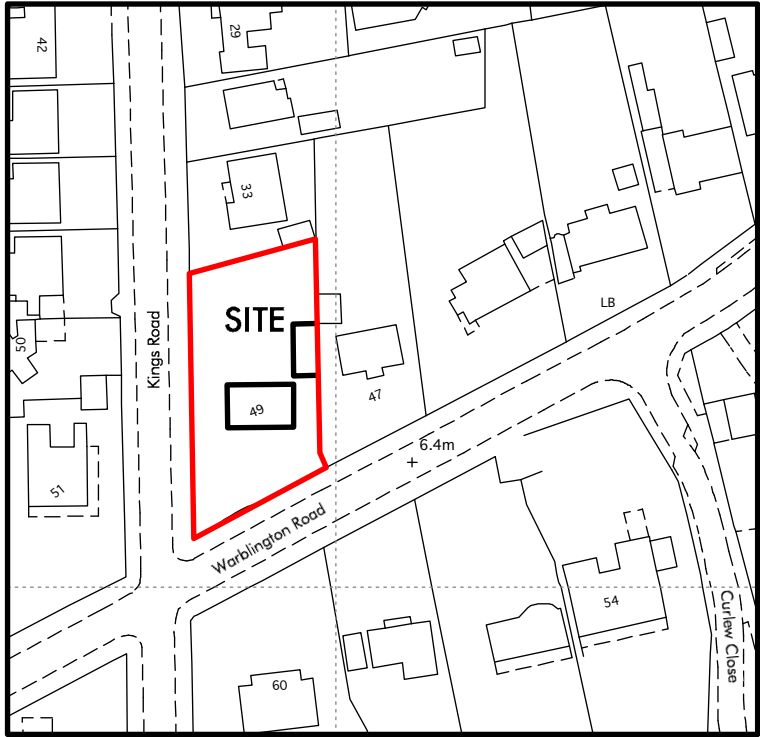


Licence Start Date: 06/01/2012
Licence End Date: 06/01/2013
Purchase Reference: 001017979
Vendor: Mail Boxes Etc Brighton
Customer Name: ivon blumer

Site Location Plan
Scale 1 : 1250

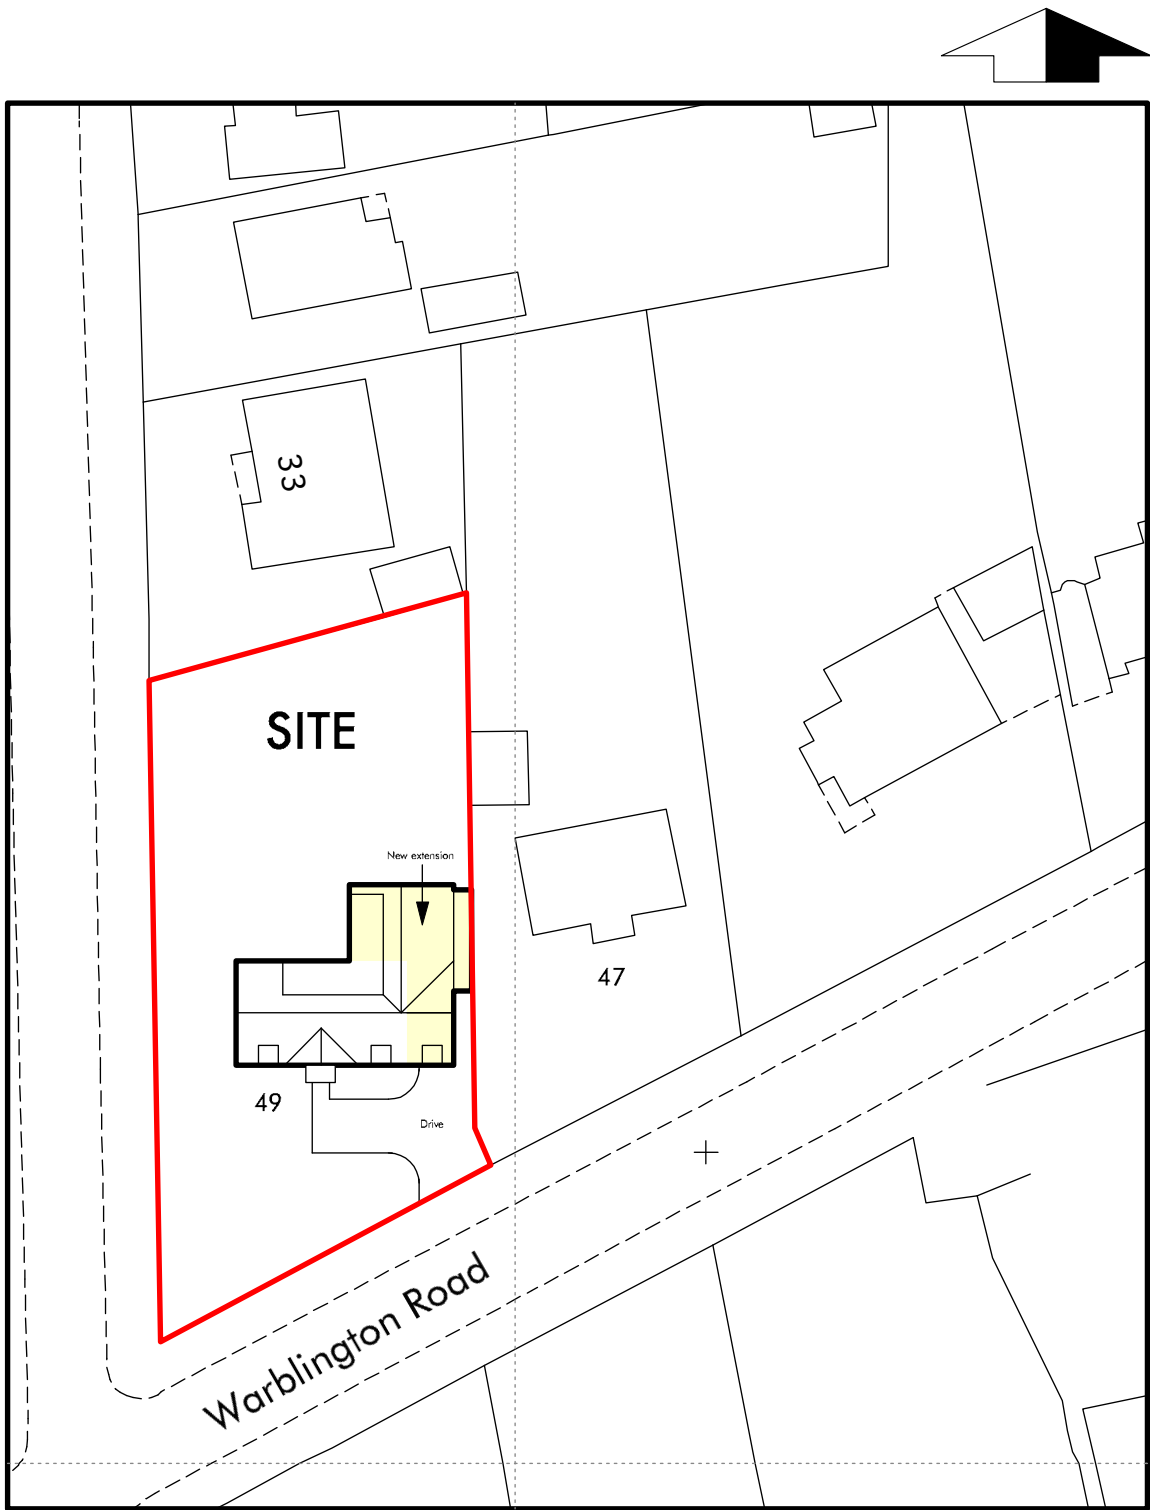

Block and Site Plan
Scale 1 : 500

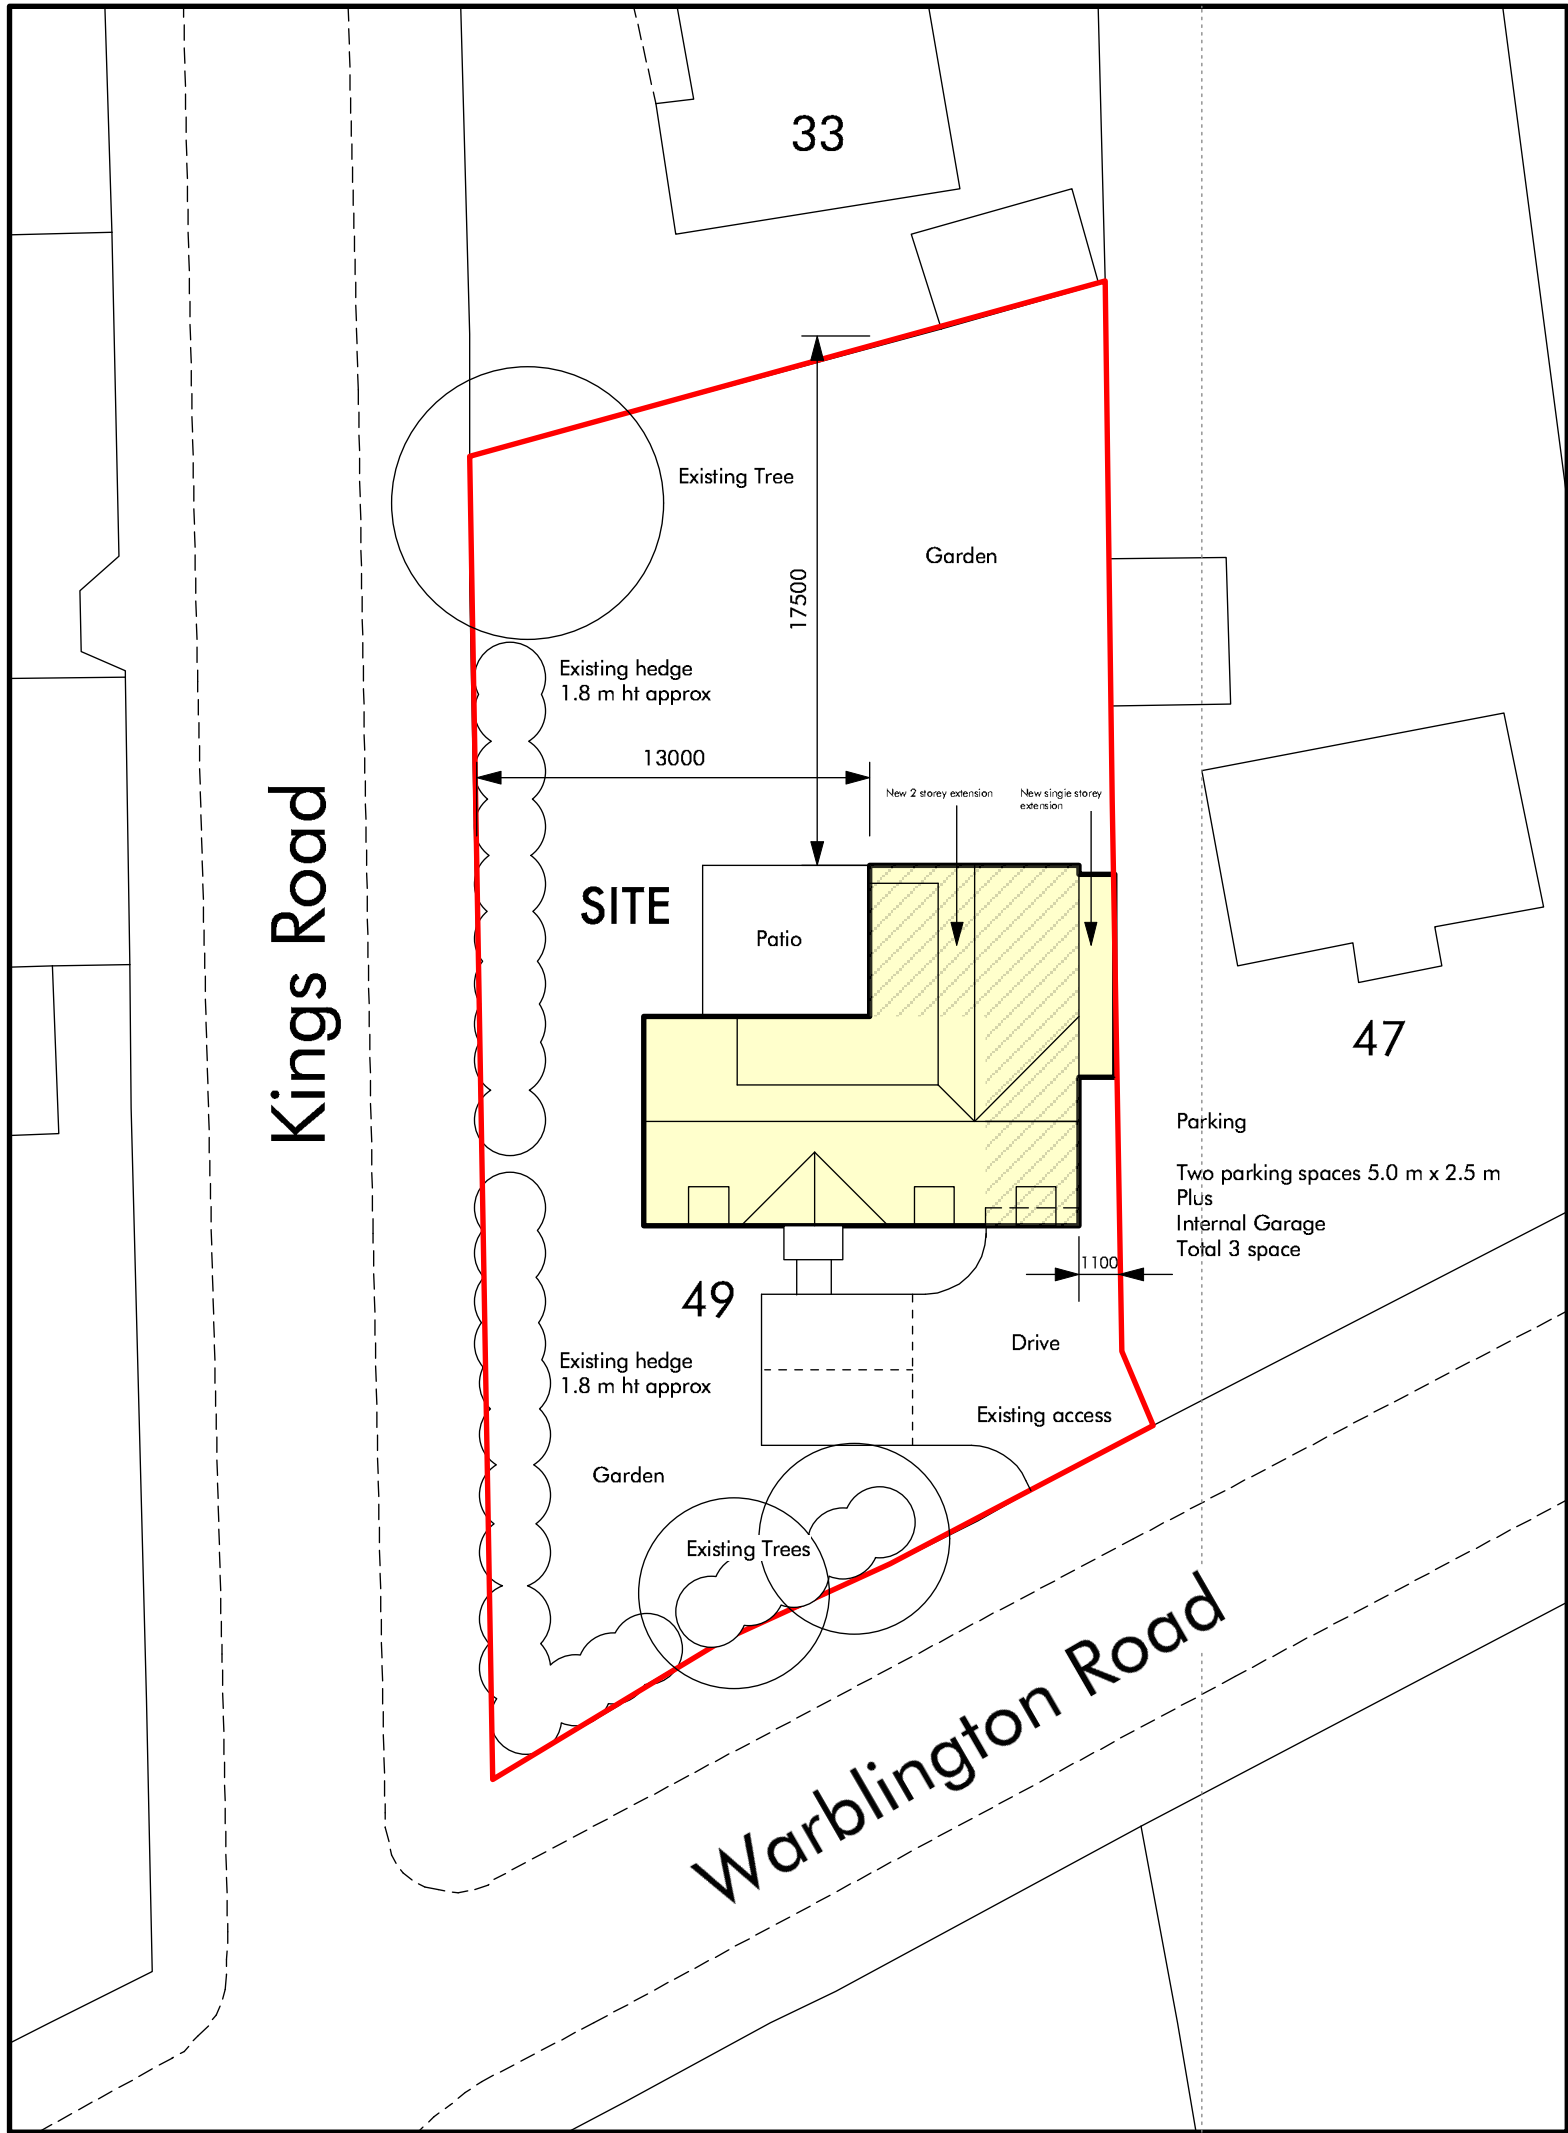

Proposed Site Plan
Scale 1 : 250