


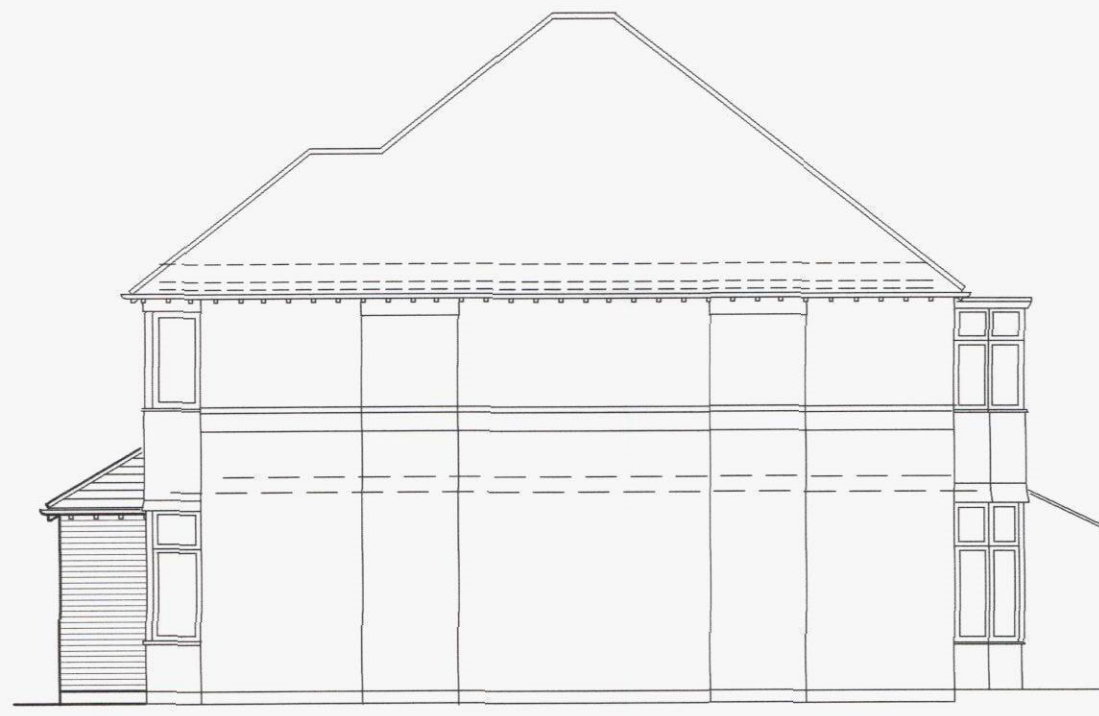


PROP. SIDE ELEVATION




PROP. FRONT ELEVATION




PROP. SIDE ELEVATION

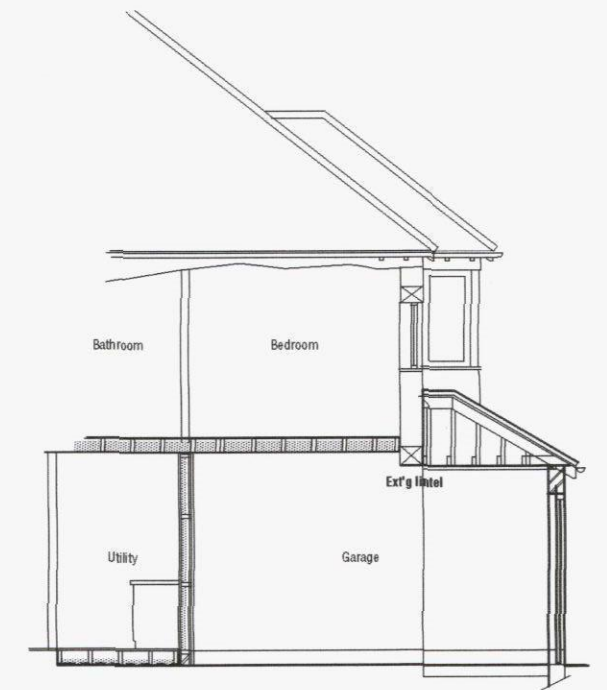



PROP. SECTION A - A

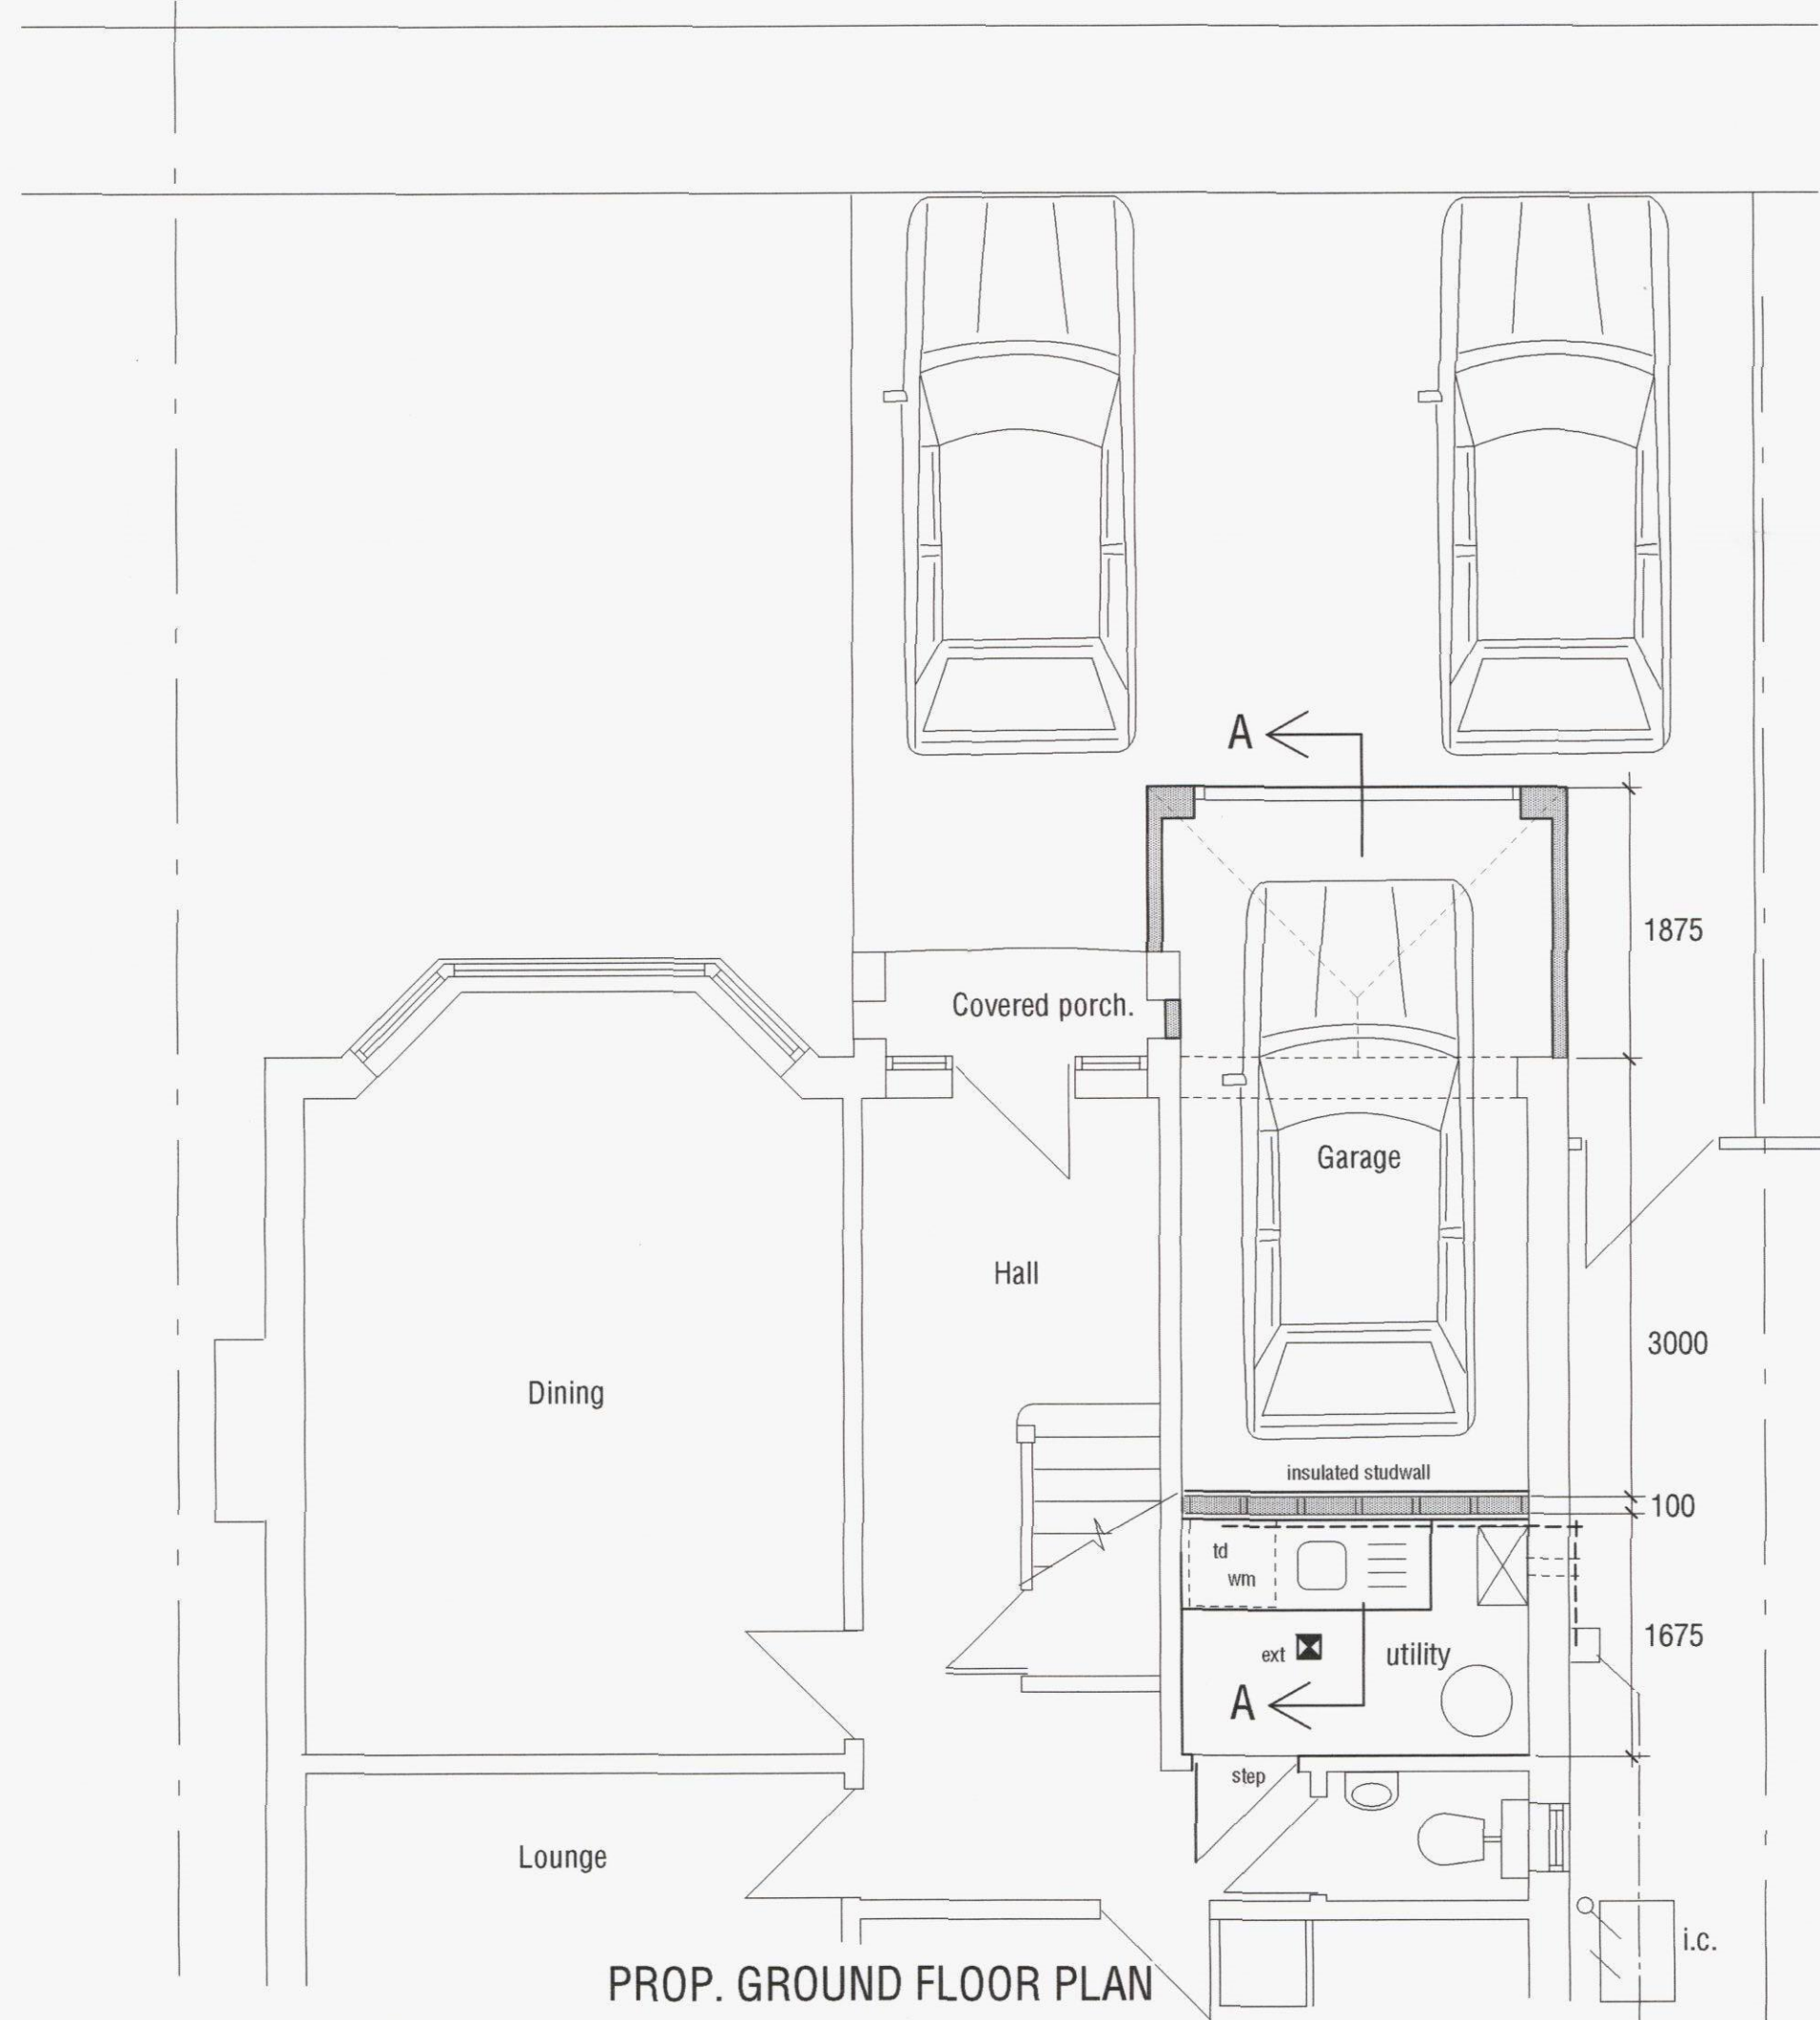

PROP. GROUND FLOOR PLAN

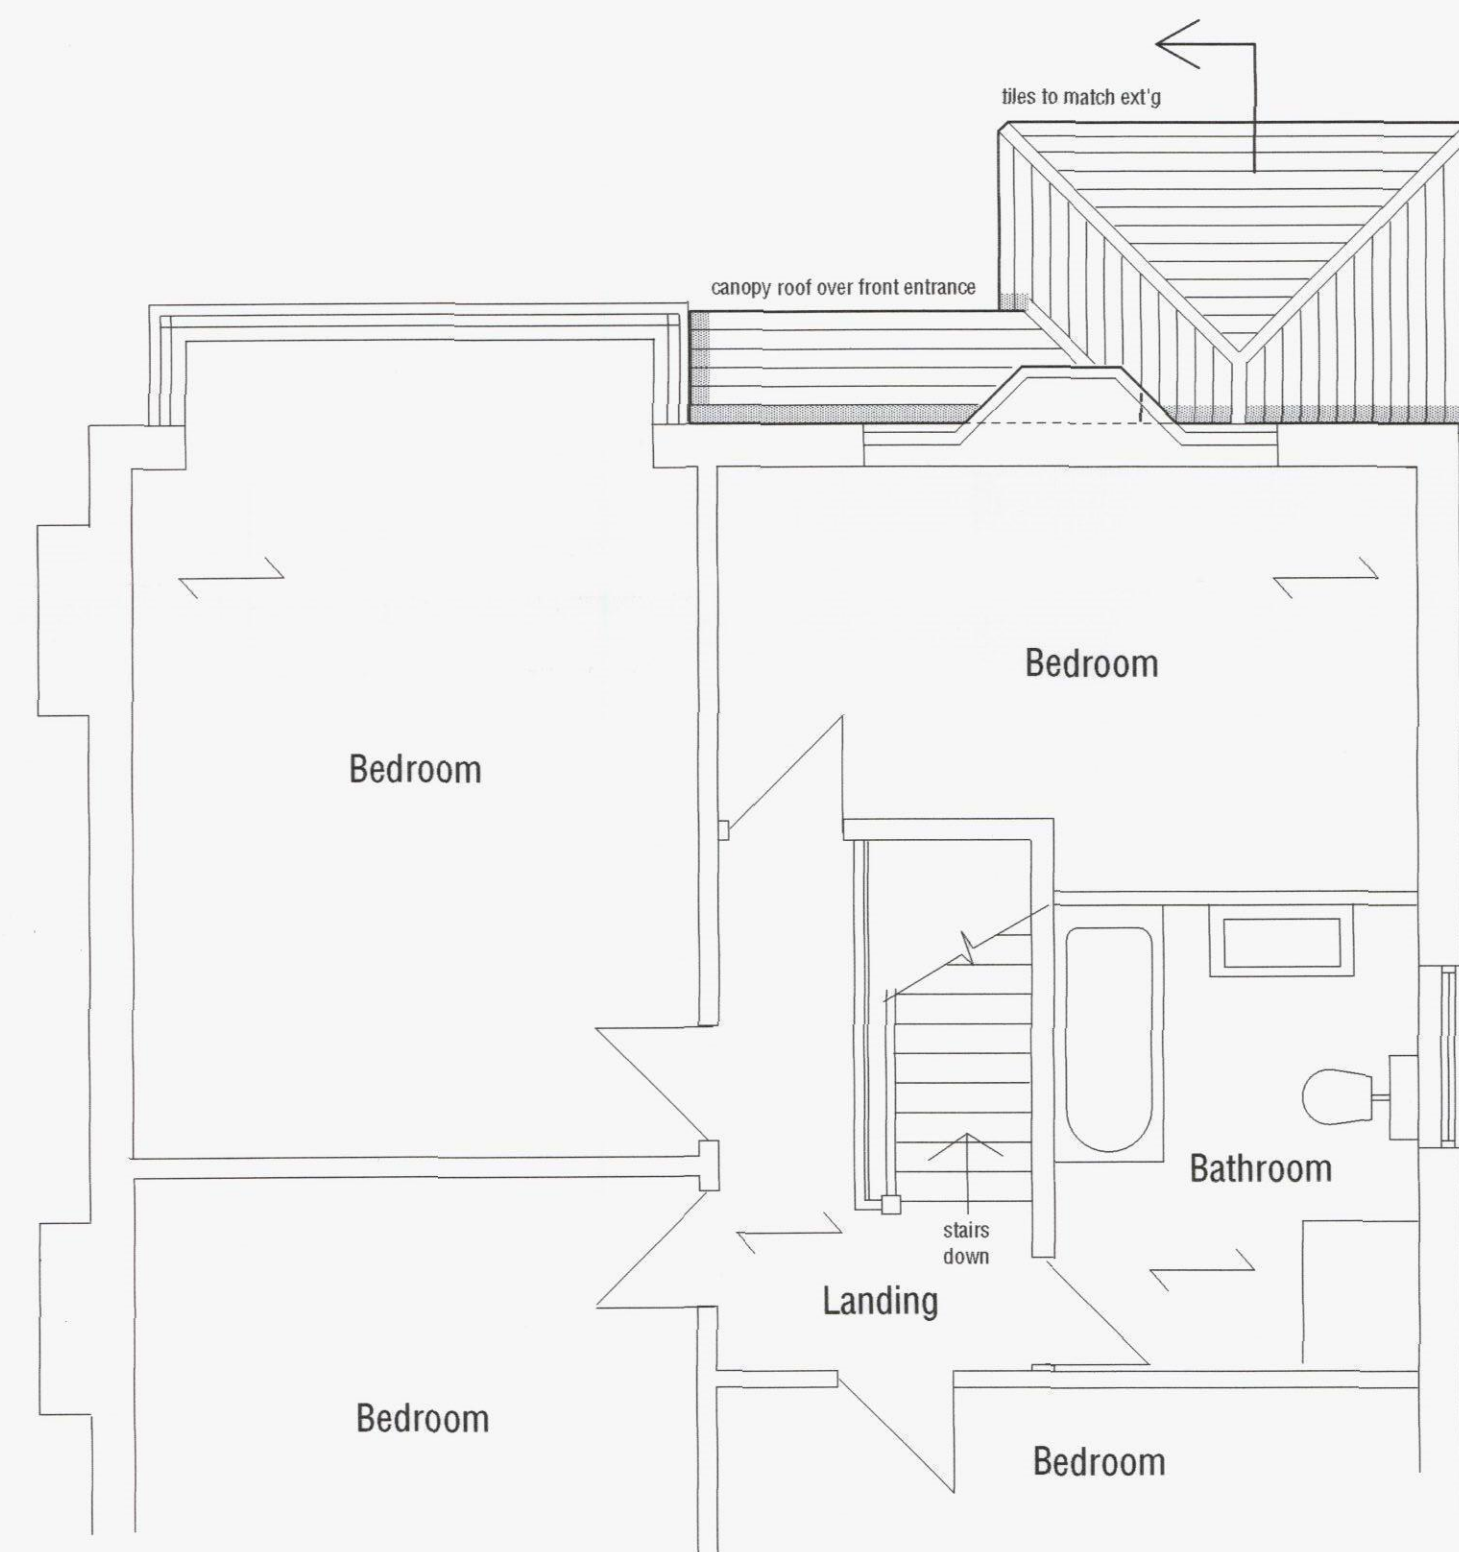

PROP. FIRST FLOOR/ROOF PLAN

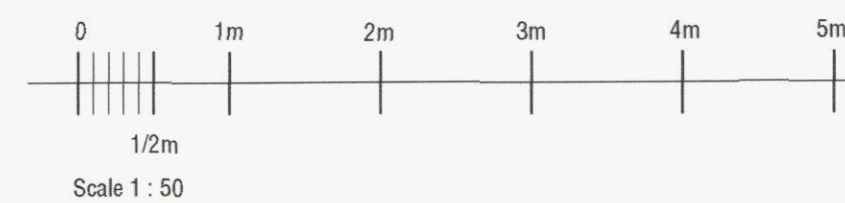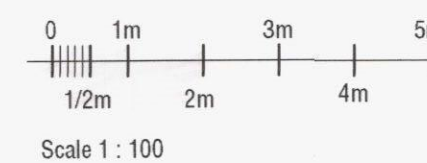

HAVANT BOROUGH
COUNCIL
05 SEP 2012
RECEIVED

Prop Front Extension and Canopy Over Ext'g Porch
9 Queen Annes Drive, Bedhampton, Hants.
For Mrs C. Clark

Prop. Floor Plans, Roof plan, Elevations and Section

Scale 1 : 100 & 1 : 50

A2 Dwg 030912pl2