


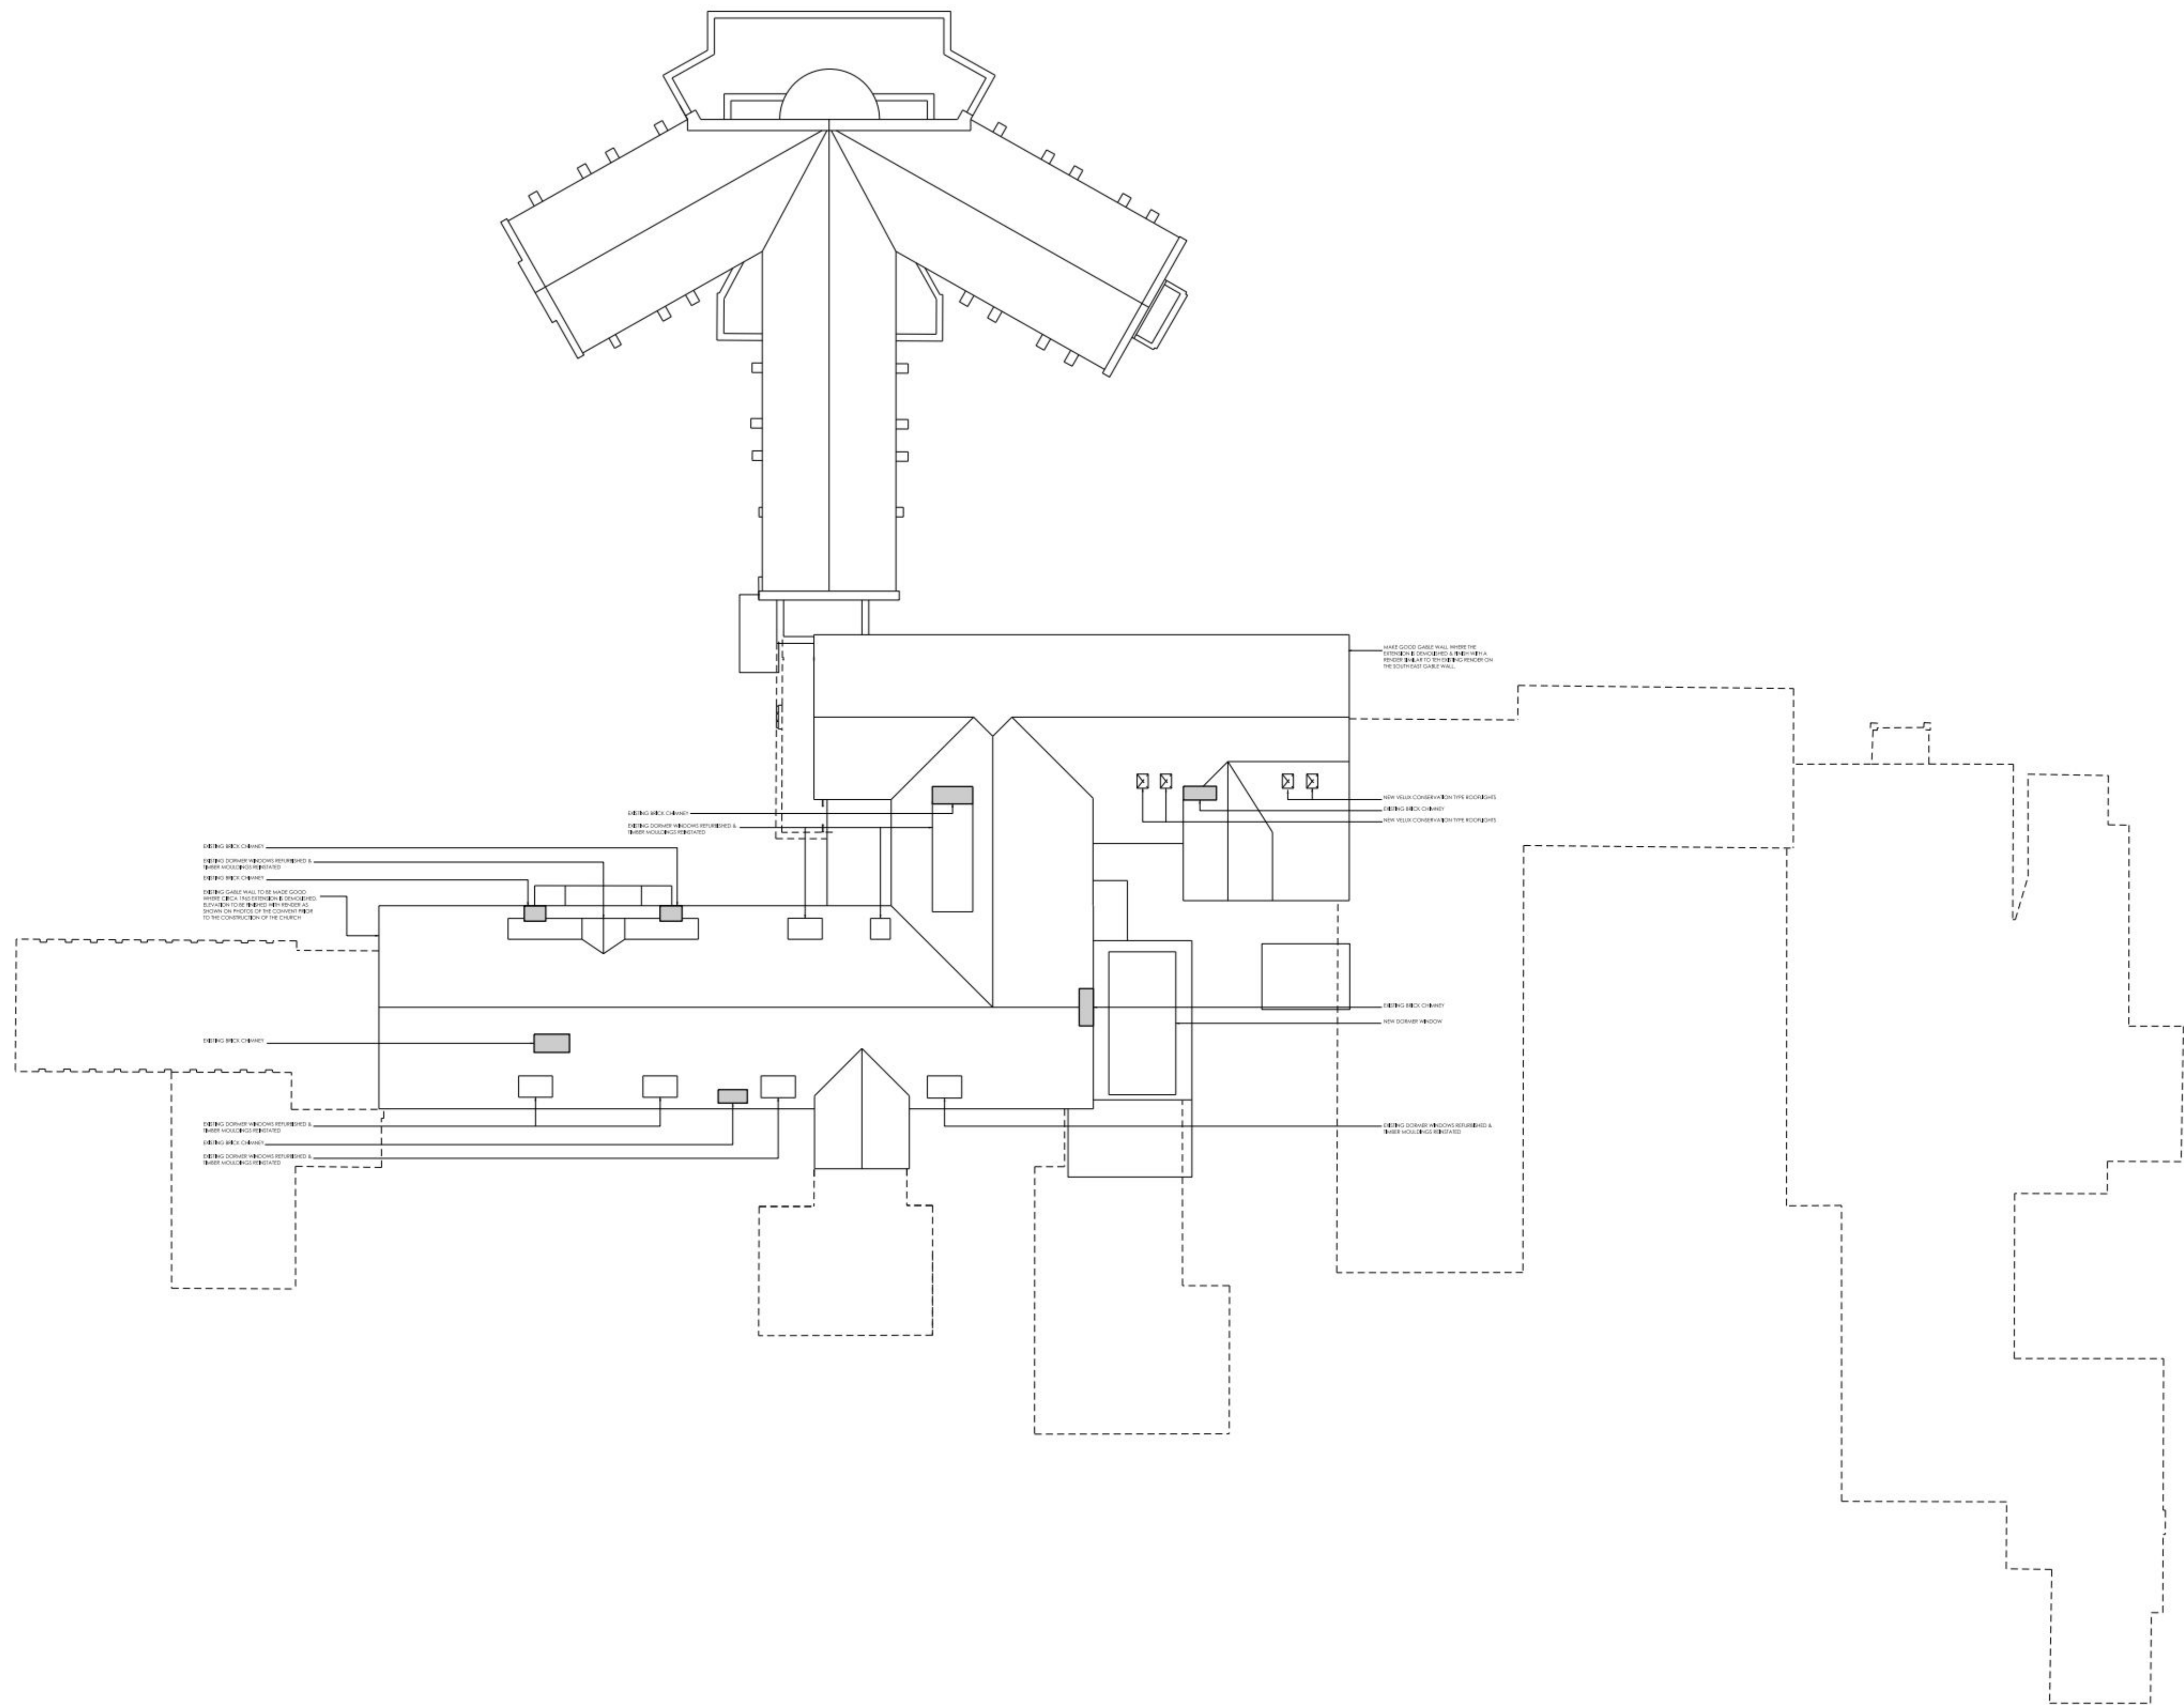

NOTE:
THIS DRAWING IS BASED ON THE SURVEY DRAWINGS PREPARED BY HAMPSHIRE
LAND SURVEYS. THE PROPOSAL SHOWN ON THIS DRAWING IS SUBJECT TO THE
DETAILED INVESTIGATION INFO & CONFIRMATION OF THE EXISTING STRUCTURE,
CONSTRUCTION & DIMENSIONS ON SITE BY OTHERS.



IMPORTANT NOTE: THIS IS A SKETCH PROPOSAL
& IS SUBJECT TO CONFIRMATION BY SITE
SURVEY, SEARCHES, LOCAL & NATIONAL
STATUTORY CONSENTS, & IS FOR ILLUSTRATIVE
PURPOSES ONLY.

IMPORTANT NOTE FOR USE OF THIS DRAWING: THIS DRAWING HAS BEEN PRODUCED SPECIFICALLY FOR USE ON THE PROJECT. POPE PRIESTLEY ARCHITECTS CANNOT BE HELD RESPONSIBLE FOR REUSE OF THE
INFORMATION BY OTHERS FOR ANY PURPOSE OTHER THAN FOR WHICH IT IS SPECIFICALLY INTENDED. THIS DRAWING REFLECTS STANDARDS AGREED FOR THIS PROJECT AND CURRENT AT THE TIME OF
PRODUCTION AND WILL NOT BE UPDATED IN ACCORDANCE WITH CHANGING LEGISLATION AND/ OR OTHER REQUIREMENTS.

SCALE BAR - 10mm INTERVALS AT TRUE SCALE
1:100 - 18.01.2012

POPE PRIESTLEY ARCHITECTS ARCHITECTURE TOWN PLANNING URBAN DESIGN FERRY HOUSE, CANUTE ROAD, SOUTHAMPTON, HAMPSHIRE, SO14 3FJ. T: +44 (0)23 80332288 F: +44 (0)23 80632886 E: info@popespriestley.co.uk	
ST MICHAEL'S CONVENT LONDON ROAD WATERLOOVILLE HAMPSHIRE	
FORMER CONVENT: ROOF PLAN	
PLANNING ISSUE	REVISION
SCALE @ A1: 1:200	DATE: 01.05.2012
AUTHOR: JT	CHECK: -
DRAWING NO: PP1144/ 190-03	
REVISION: P1	