



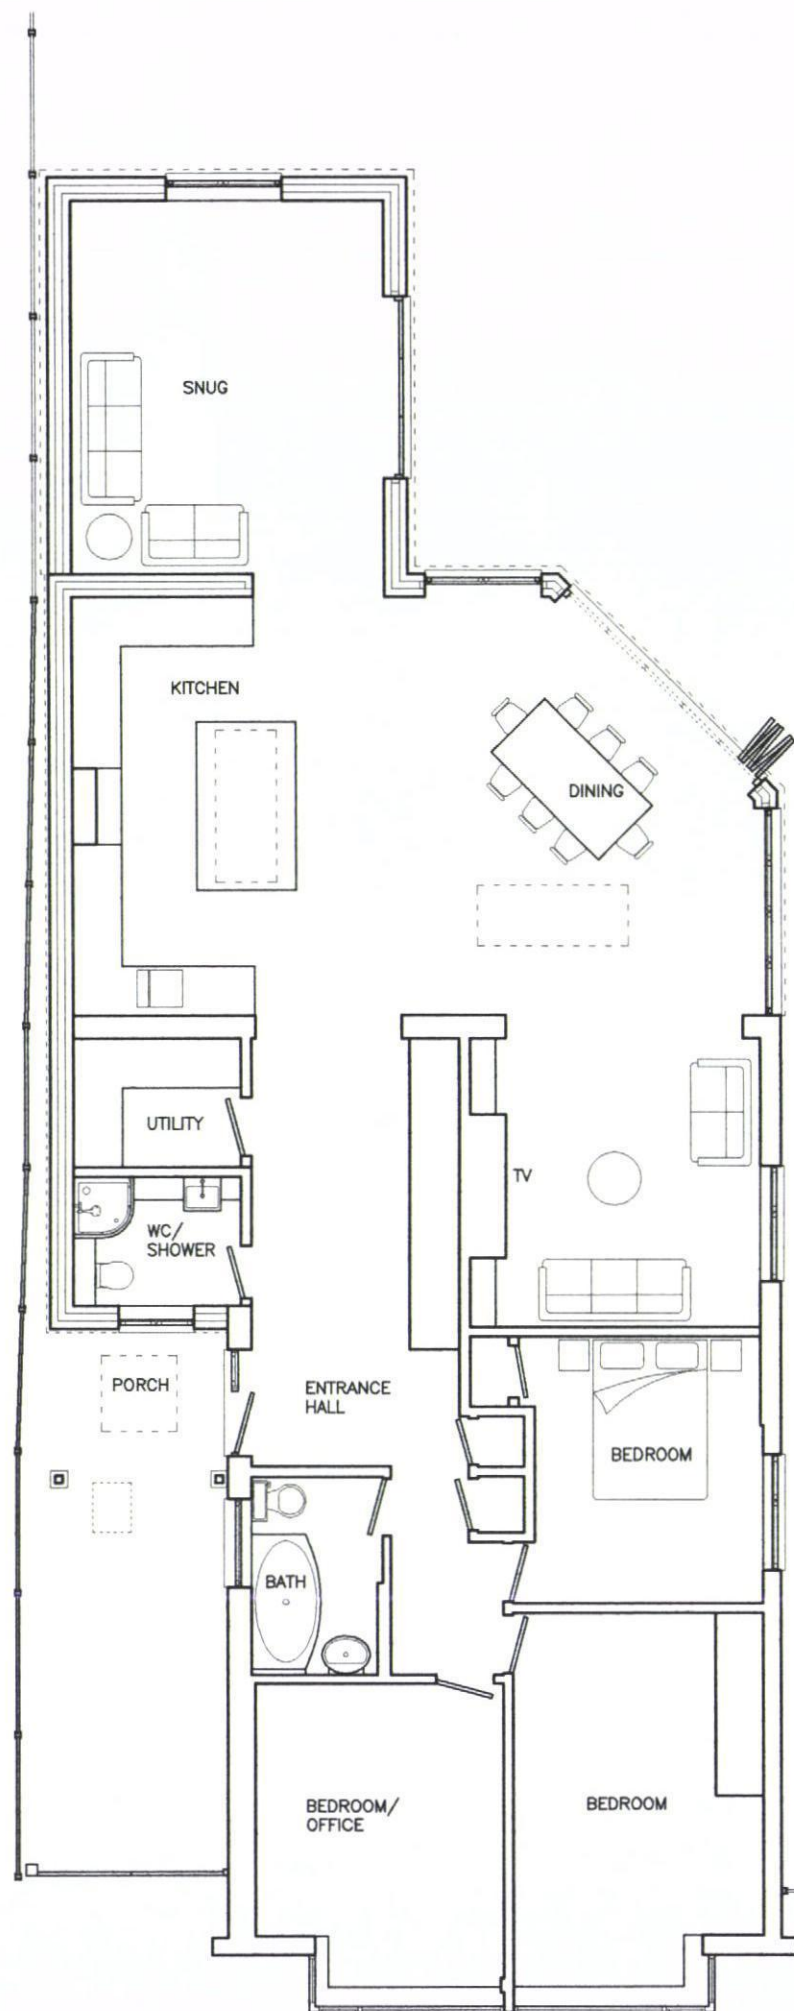

PROPOSED GROUND FLOOR
DWG. NO.: BD495 PP01-1



No overhanging of any structure such as roof and wall onto the neighbour's land. New wall and foundation TBC on-site before construction.

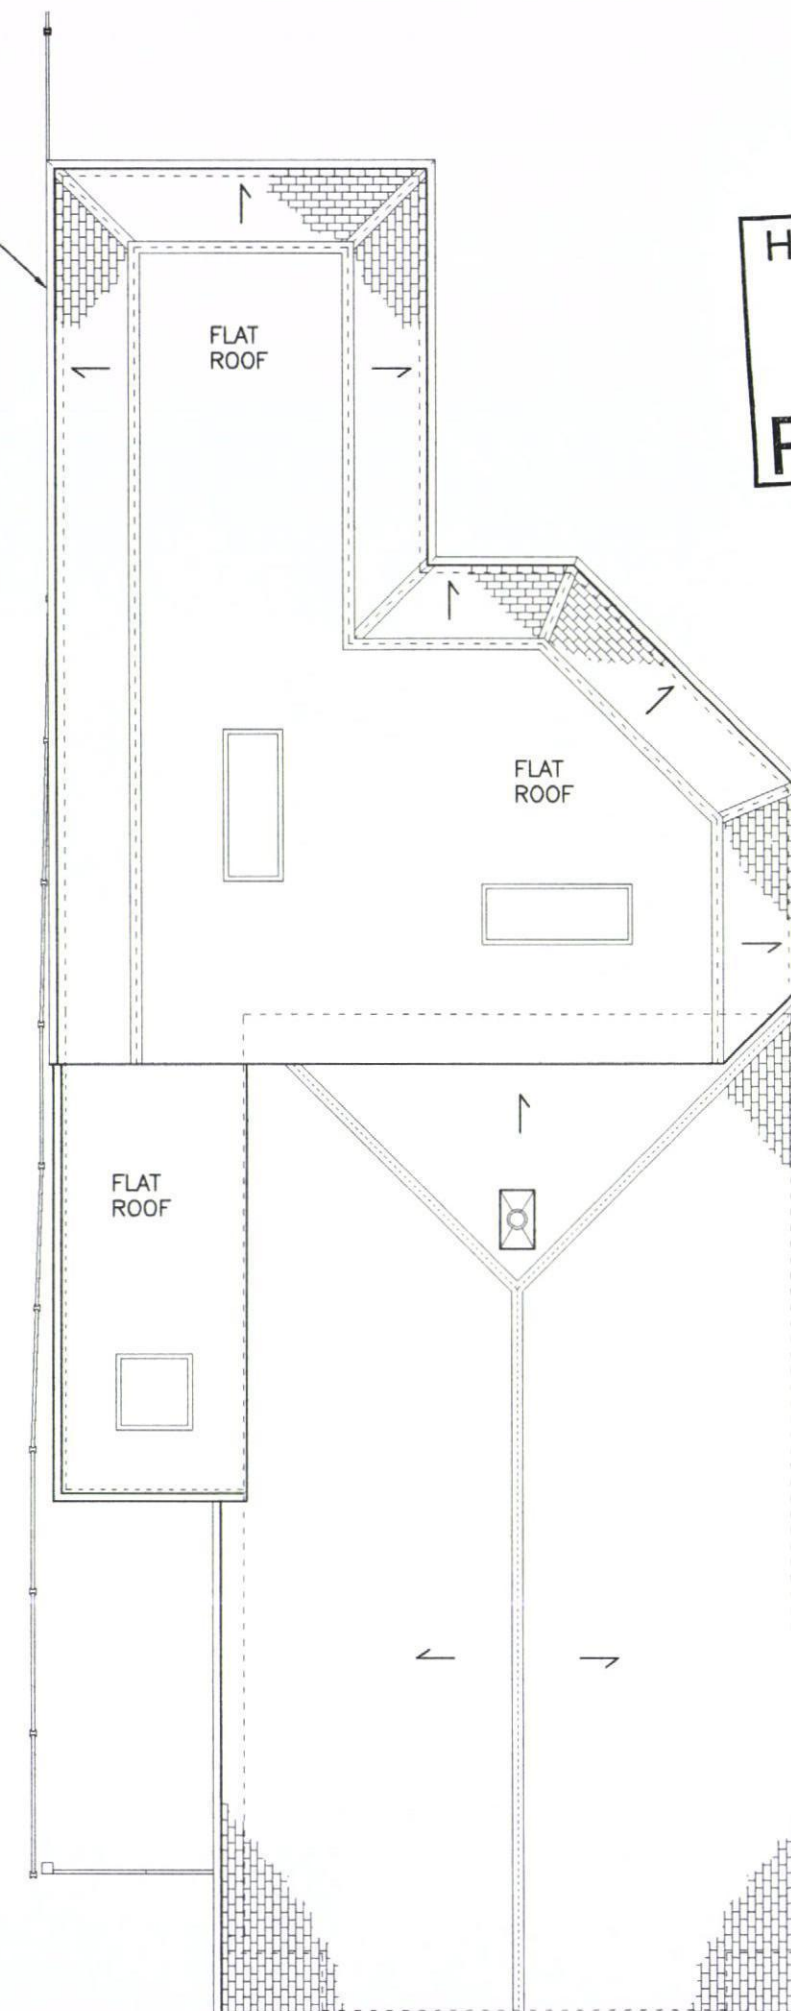

PROPOSED ROOF PLAN
DWG. NO.: BD495 PP01-2

HAVANT BOROUGH COUNCIL
07 AUG 2012
RECEIVED

Living Space

www.livingspacedesign.com
Cedarfield, Five Acres, Funtington,
Chichester, West Sussex, PO18 9LX
tel: 01243 572604 fax: 01243 575139

Copyright of this drawing is reserved by Living Space. This drawing is not to be scaled for construction except for planning purposes only. All dimensions are to be checked on site prior to construction or manufacture. If there are any discrepancies the designer is to be informed immediately.

PROJECT:
95 WOODLANDS AVENUE,
EMSWORTH,
HAMPSHIRE,
PO10 7QD

CLIENT:
MR. ANDY PALMER

TITLE:
PROPOSED PLANS

JOB NO.:
BD495

DWG. NO.:
PP01-1,2

DATE:
02 08 2012

DRAWN BY:
J.L.

SCALE:
1:100

REV.:
C