


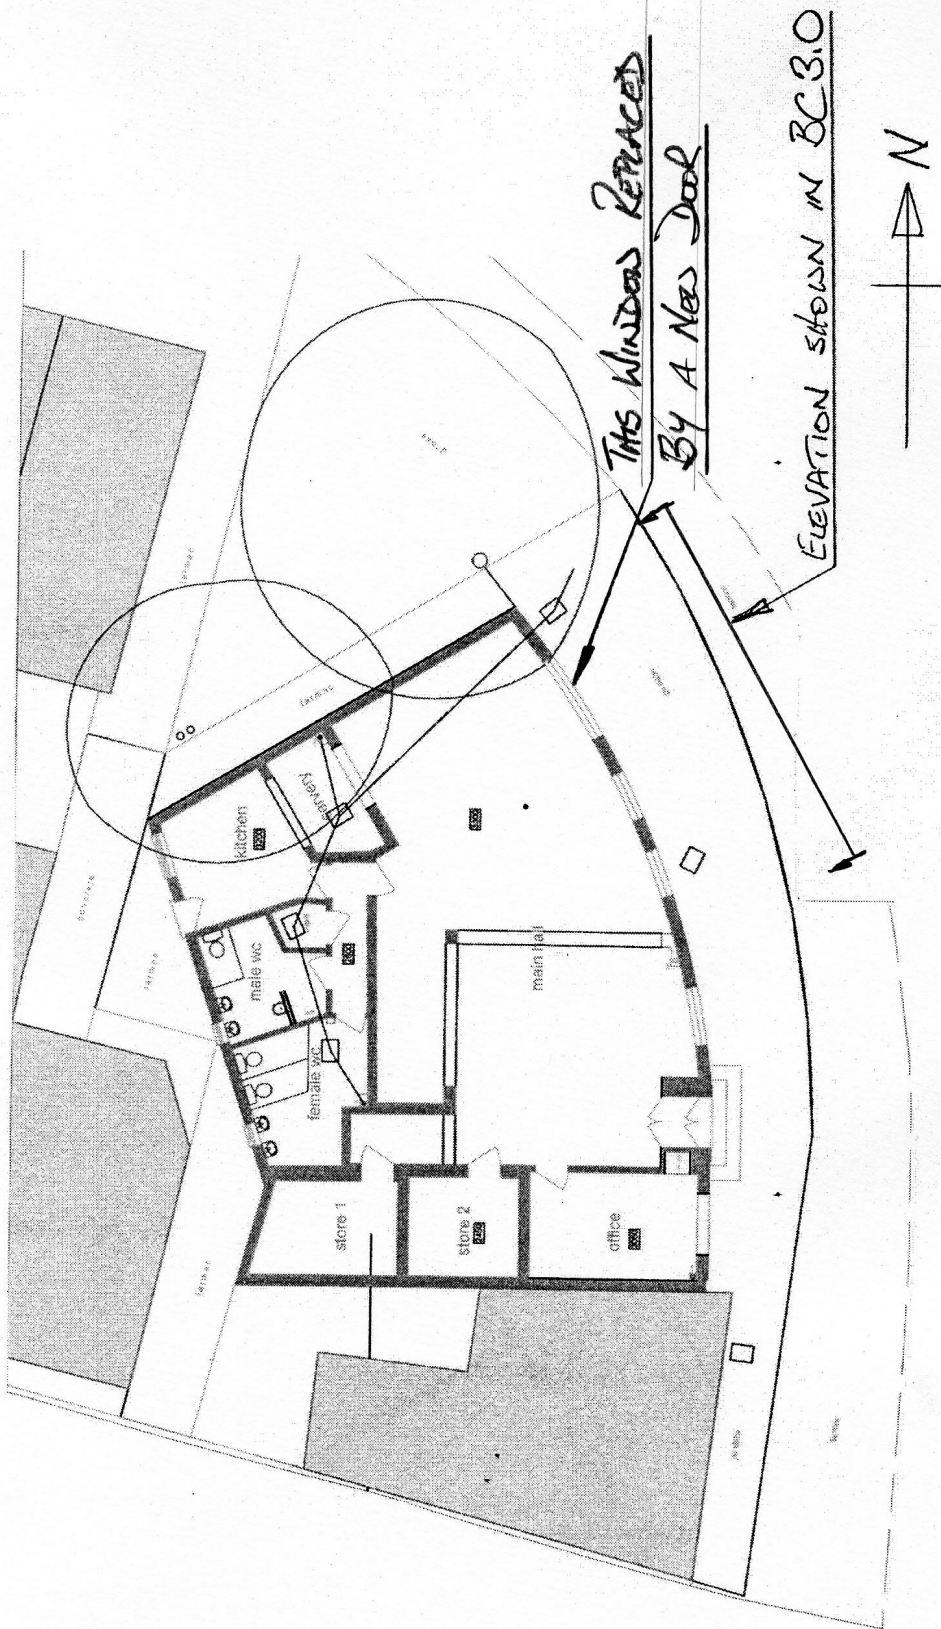

NOTE: THE FLOOR PLAN REMAINS UNCHANGED

Drawn:	KRP	Date:	4.7.12
Title	Bridge Centre - plan - revised		Drg No: BC2.1