



Type 23- Plot 72 Front Elevation
1 : 100



Type 23- Plot 72 Back Elevation
1 : 100



Type 23- Plot 72 Ground Floor
1 : 100



Type 24- Plot 73 Front Elevation
1 : 100



Type 24- Plot 73 Back Elevation
1 : 100




Type 24- Plot 73 First Floor
1 : 100

SUPERSEDED



Type 23- Plot 72 Left Elevation
1 : 100

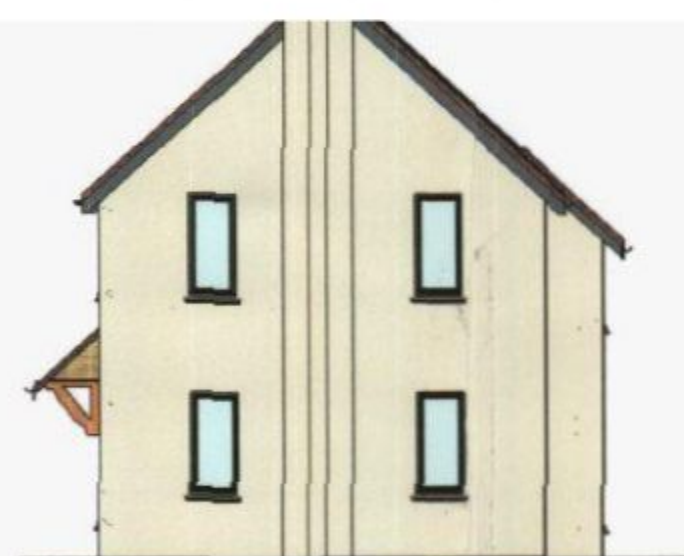


Type 23- Plot 72 Right Elevation
1 : 100



Type 23- Plot 72 Ground Floor
1 : 100



Type 24- Plot 73 Left Elevation
1 : 100

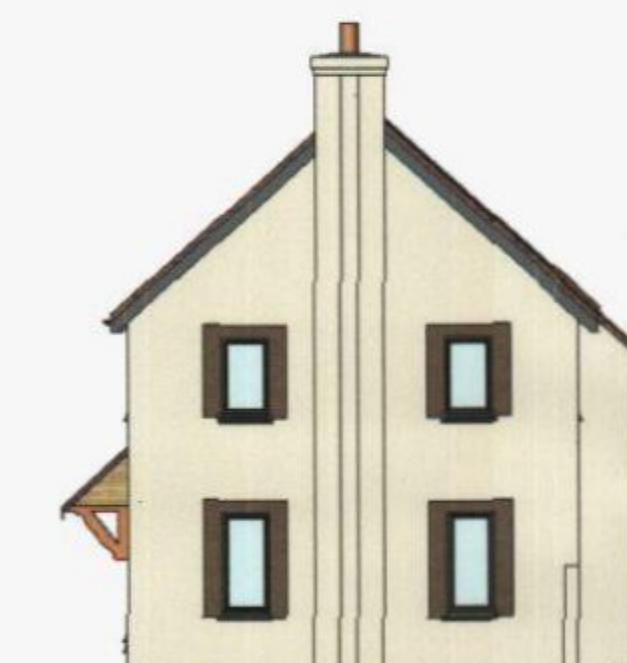

Type 24- Plot 73 Right Elevation
1 : 100




Type 24- Plot 73 Ground Floor
1 : 100



Type 22- Plot 71 Front Elevation
1 : 100



Type 22- Plot 71 Back Elevation
1 : 100

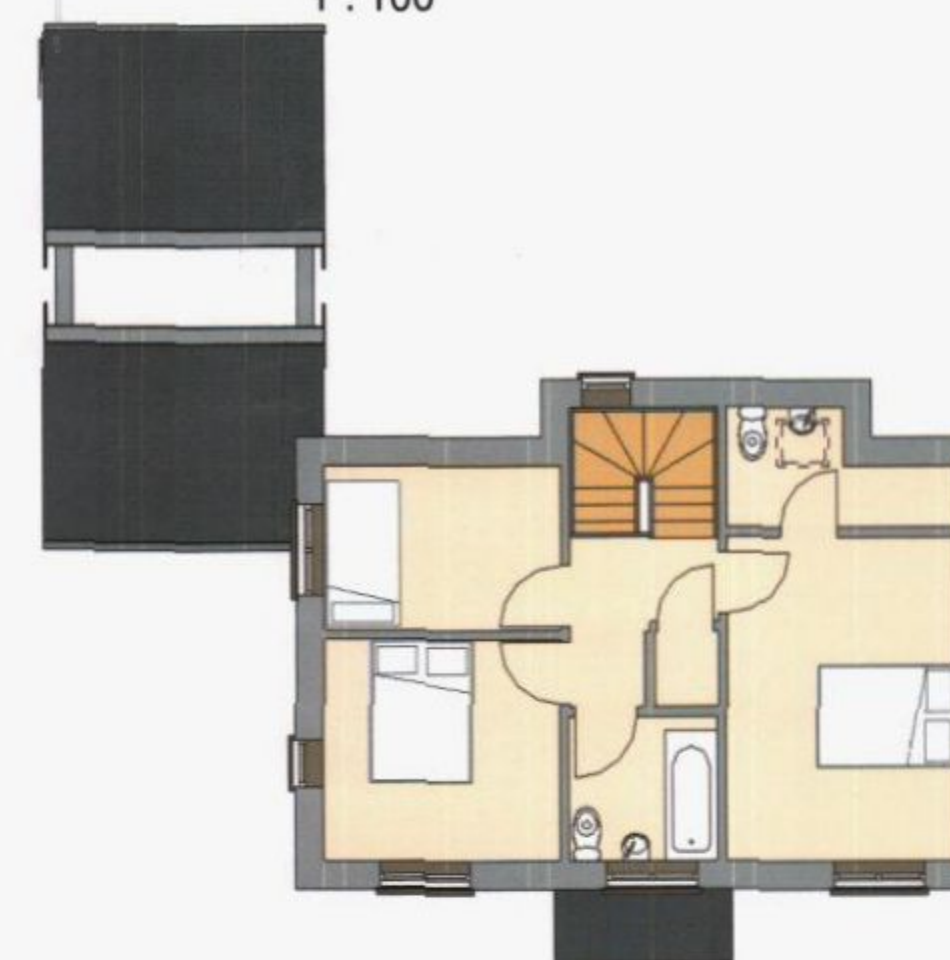

Type 22- Plot 71 First Floor
1 : 100



Type 22- Plot 71 Left Elevation
1 : 100



Type 22- Plot 71 Right Elevation
1 : 100



Type 22- Plot 71 Ground Floor
1 : 100

HAVANT BOROUGH
COUNCIL
16 AUG 2012
RECEIVED

Orchard
BUILDING HOMES FOR YOUR FUTURE

1	2	
---	---	---	---	---	---	---	---	---	----	----	-----

sherlockboswellarchitecture

410 The Grange, Romsey Road, Michelmersh, Romsey, SO51 0AE	T: 01794 348884	E: mail@sherlockboswell.com
project: Land to the South of Ranelagh Road, Havant, Hampshire	date: 06/06/12	scale: 1 : 100 at A1
client: Orchard Homes & Developments Ltd	job no: 1015	dwg no: 121
drawing: House Types 22, 23 and 24	rev: B	

This drawing is the copyright of Sherlock Boswell Architecture