




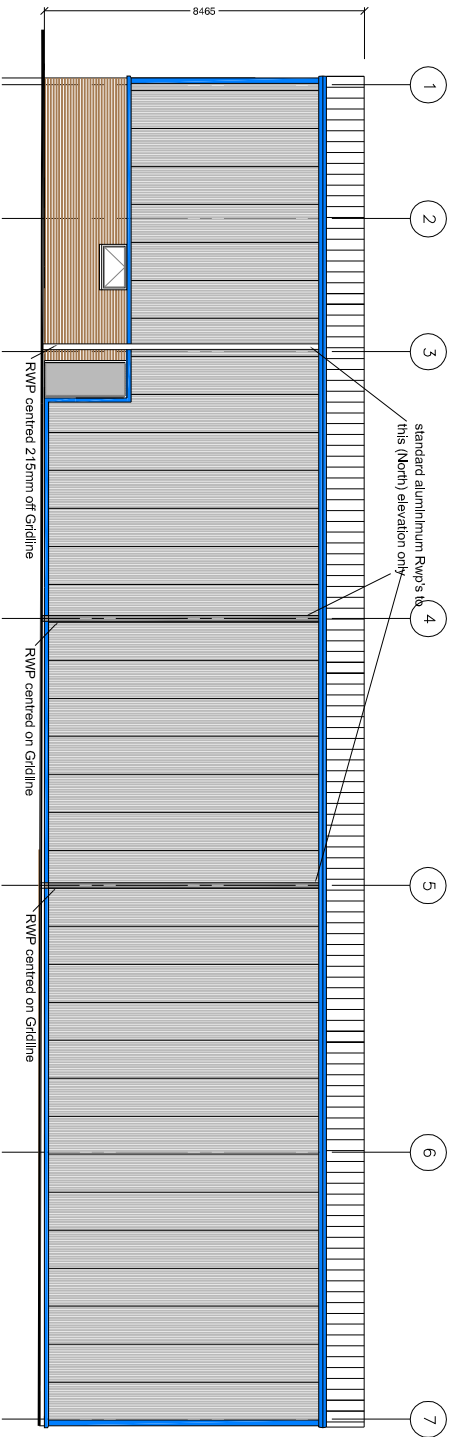


SIDE ELEVATION (WEST)
Scale: 1:100

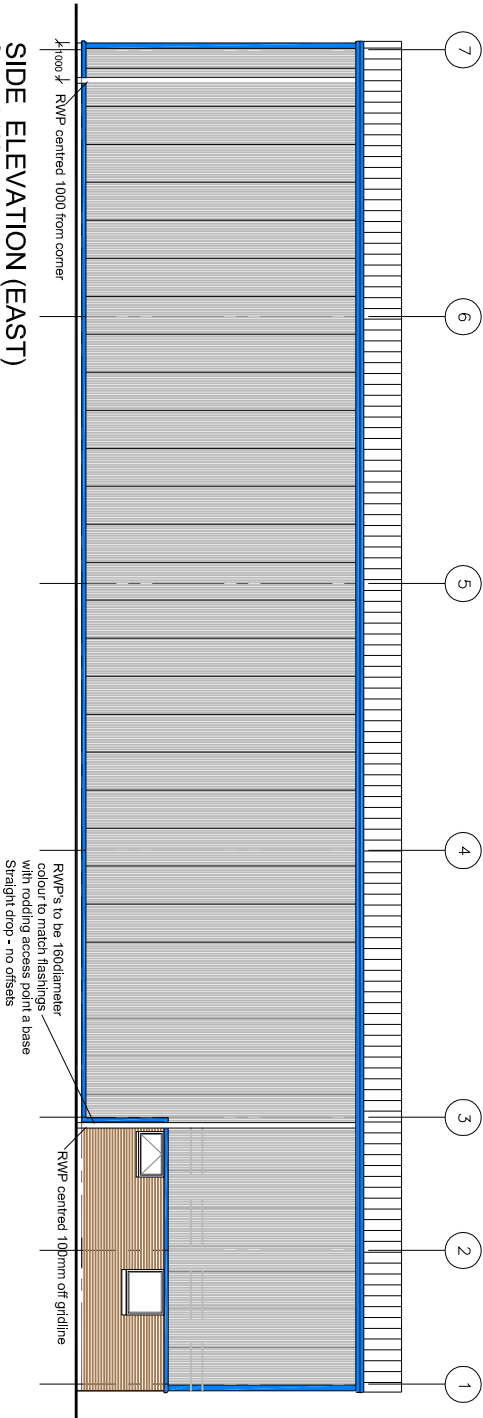

SIDE ELEVATION (EAST)
Scale: 1:100

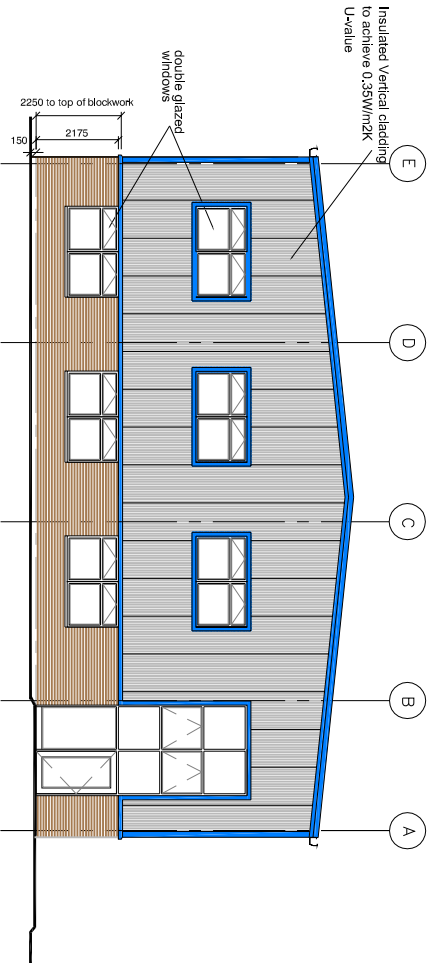

FRONT ELEVATION (NORTH)
Scale: 1:100

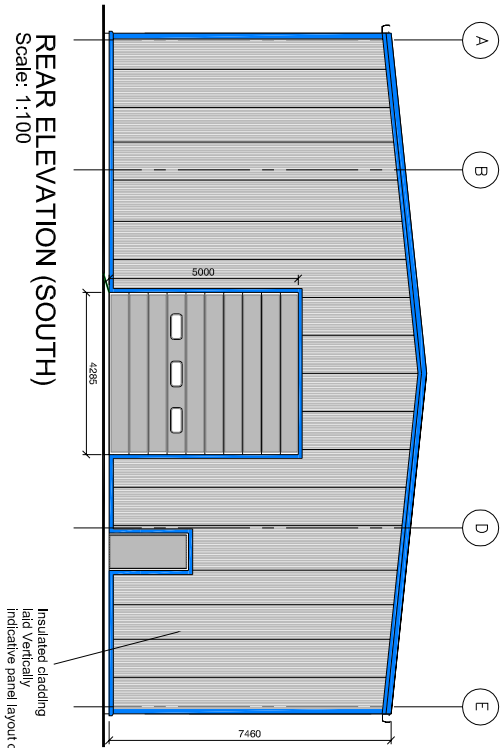

REAR ELEVATION (SOUTH)
Scale: 1:100

EXTERNAL DOORS

Loading - manually operated, insulated sectional overhead doors to achieve a U value of 0.45 w/m2K - colour Alaska Grey -RAL 7000 - internal face to be white

Escape Doors - Steel door and frame - colour Alaska Grey - RAL 7000

CURTAIN GLAZING

Shop front display area - Kawneer 400 with Kawneer 190 automatic bi parting doors
Colour - Alaska Grey - RAL 7000
Door to trade counter - Kawneer 190 double glazed personnel door - Colour Alaska Grey -RAL 7000

CLADDING PANELS

Kingspan KSI1000 RW Trapezoidal
Insulated panels to all elevations, fixed vertically, colour - Metallic Silver PAL 9006

Feature Trims to ridge, corners and openings to be blue, similar to adjacent Jewson building.

BRICKWORK

Facing brickwork to be colour buff

RAINWATER GOODS

Gutters - Alaska Grey - RAL 7000
Down Pipes - UPVC - Grey

ROOF CLADDING

KSI1000 galvanised 0.7mm thick
Insulated panel to achieve a U value of 0.25 w/m2K - Colour - Goosewing Grey

A	Building length reduced.	06.11.12
REV	DESCRIPTION	DATE
REVISION		

job no.	drawing no.	rev.
146-100	301	A
scale	drawn by	date
1:100 @ A1	CB	29.10.12

060 file V:\HAVANT\SOLENT TRADE PARK\HCOL CONSTRUCTION DRAWINGS\INT

UNIT 1 - EMP
Solent Trade Park
Solent Road
HAVANT
ELEVATIONS



Rushington House, Worthing Road, Rushington, West Sussex, BN15 3PS
Tel No: (01903) 777777 Fax No: (01903) 777700