


PROPOSED FLOOR PLAN / ROOF PLAN

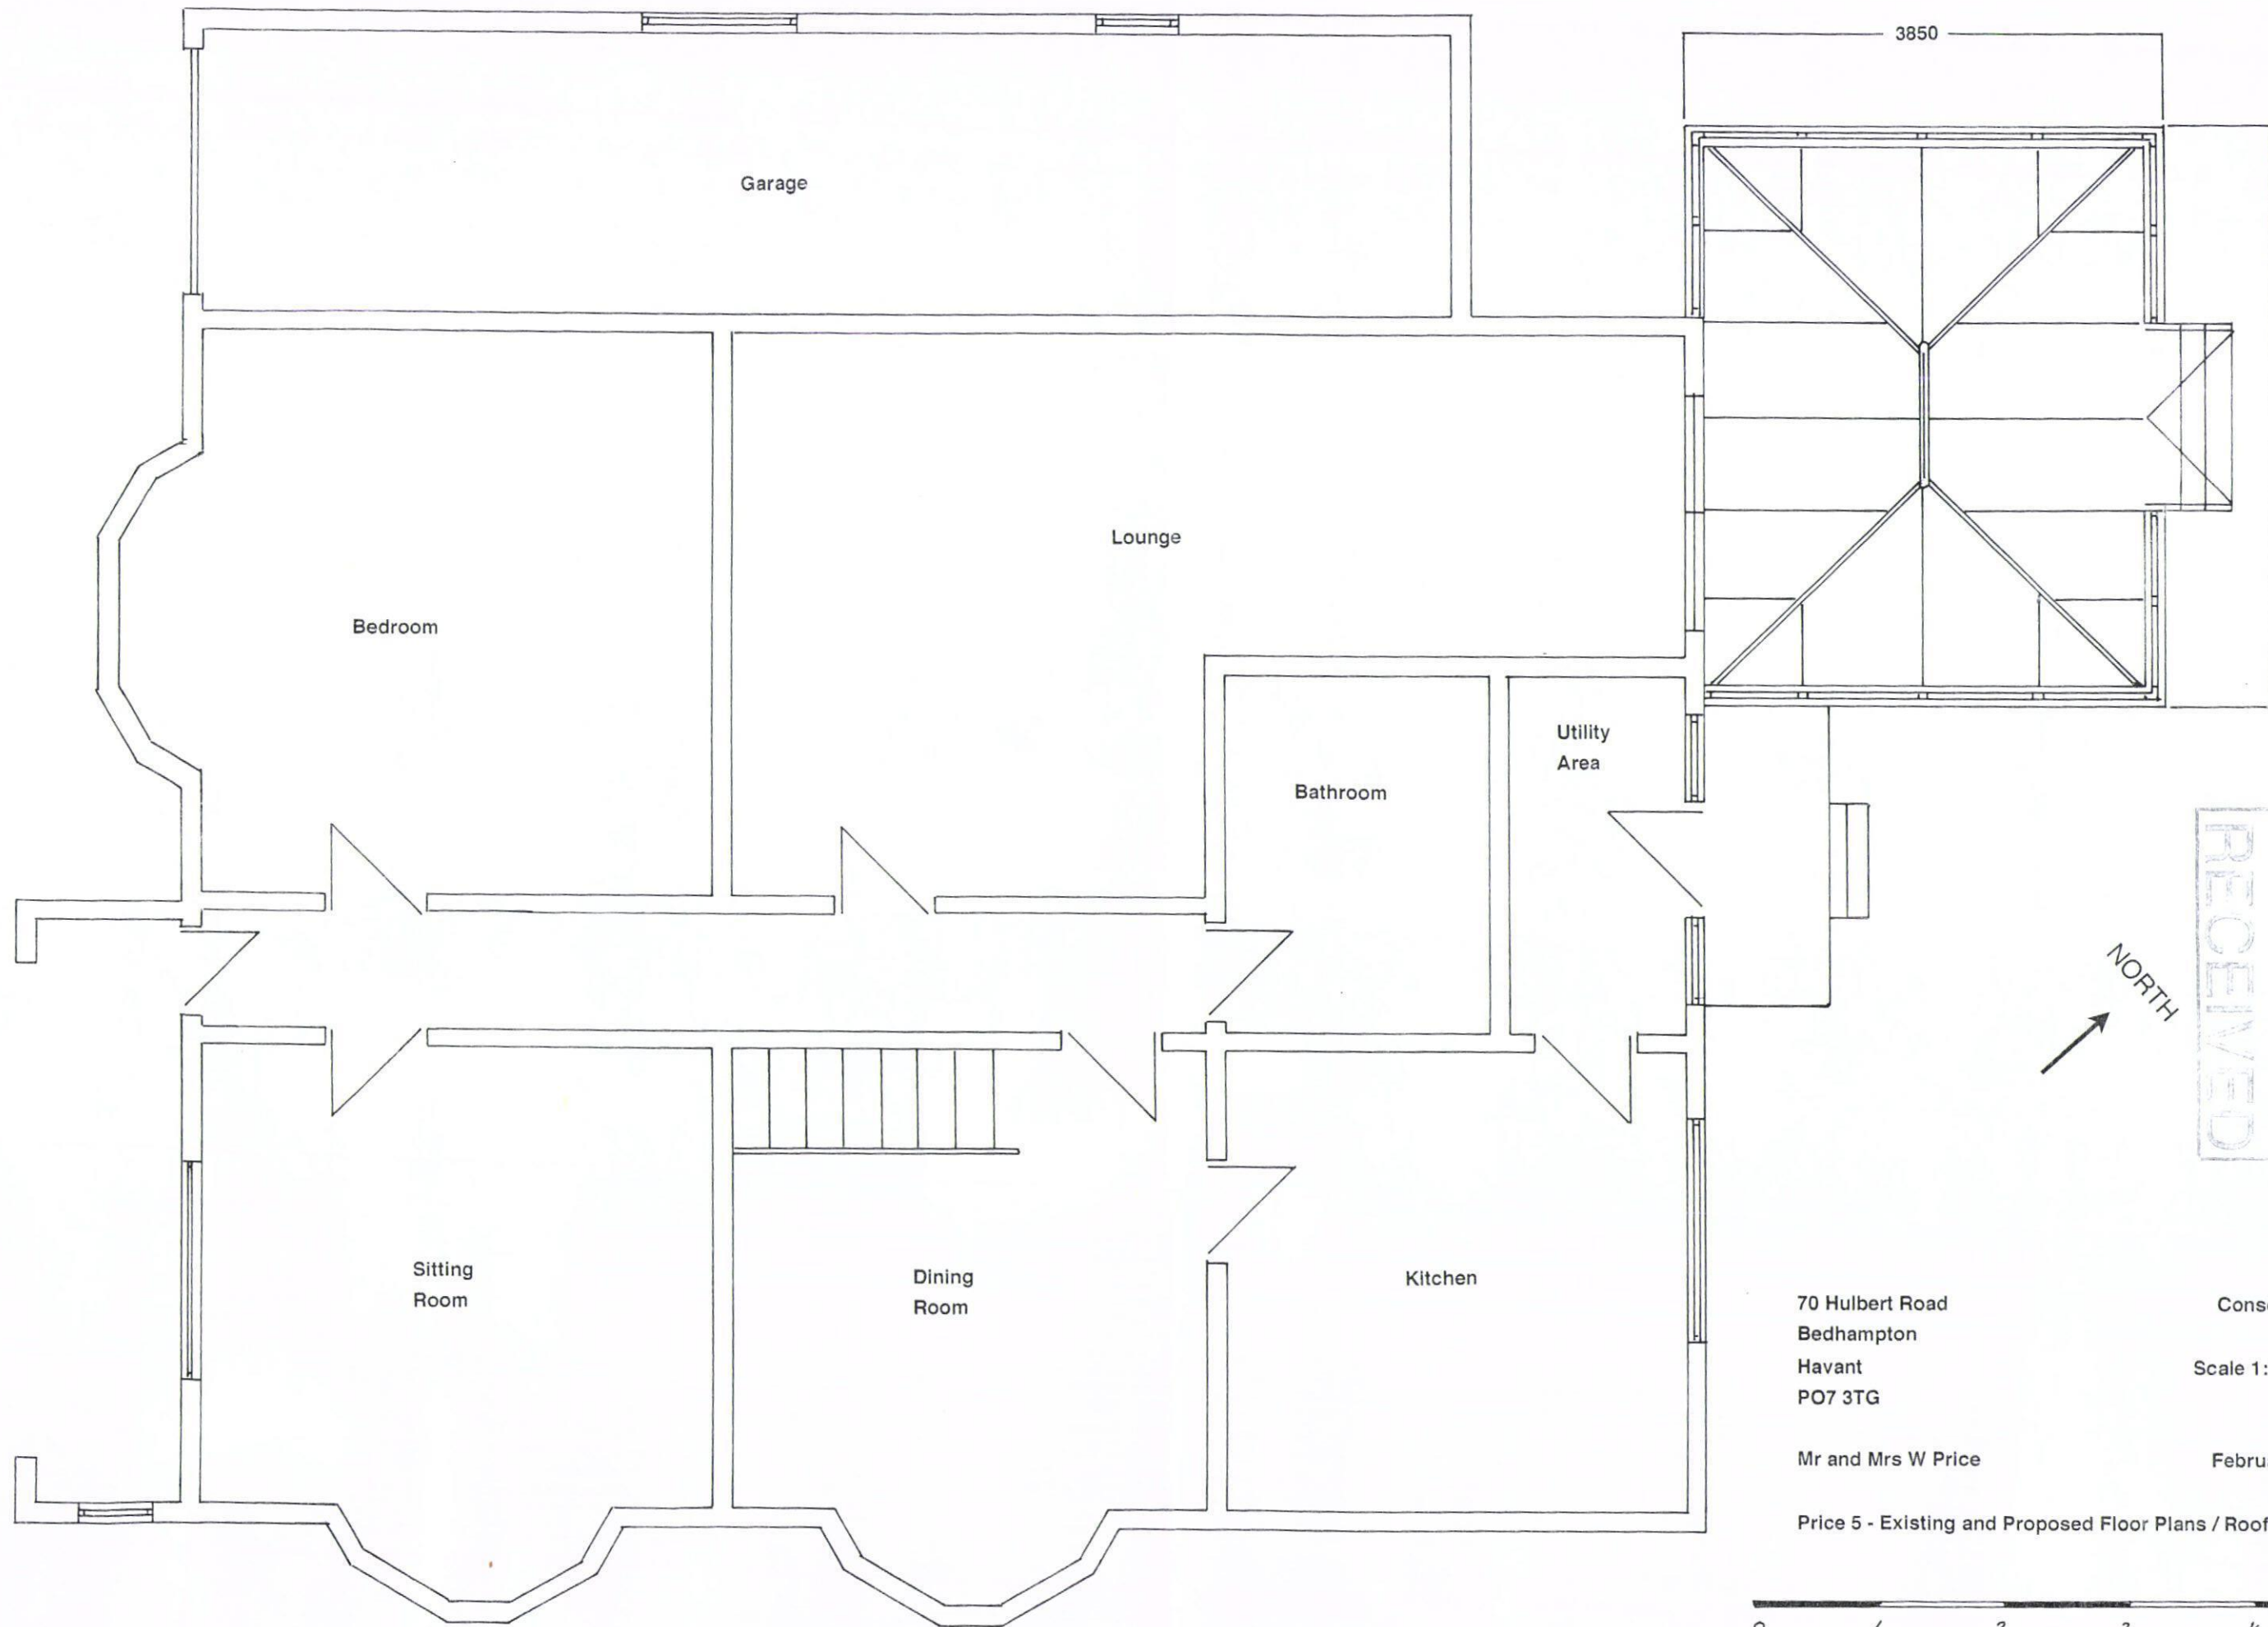

70 Hulbert Road
Bedhampton
Havant
PO7 3TG

Conservatory
Scale 1:50 - A3

Mr and Mrs W Price

February 2013

Price 5 - Existing and Proposed Floor Plans / Roof Plans



The disclaimer on the existing and proposed elevations is appropriate to these plans