


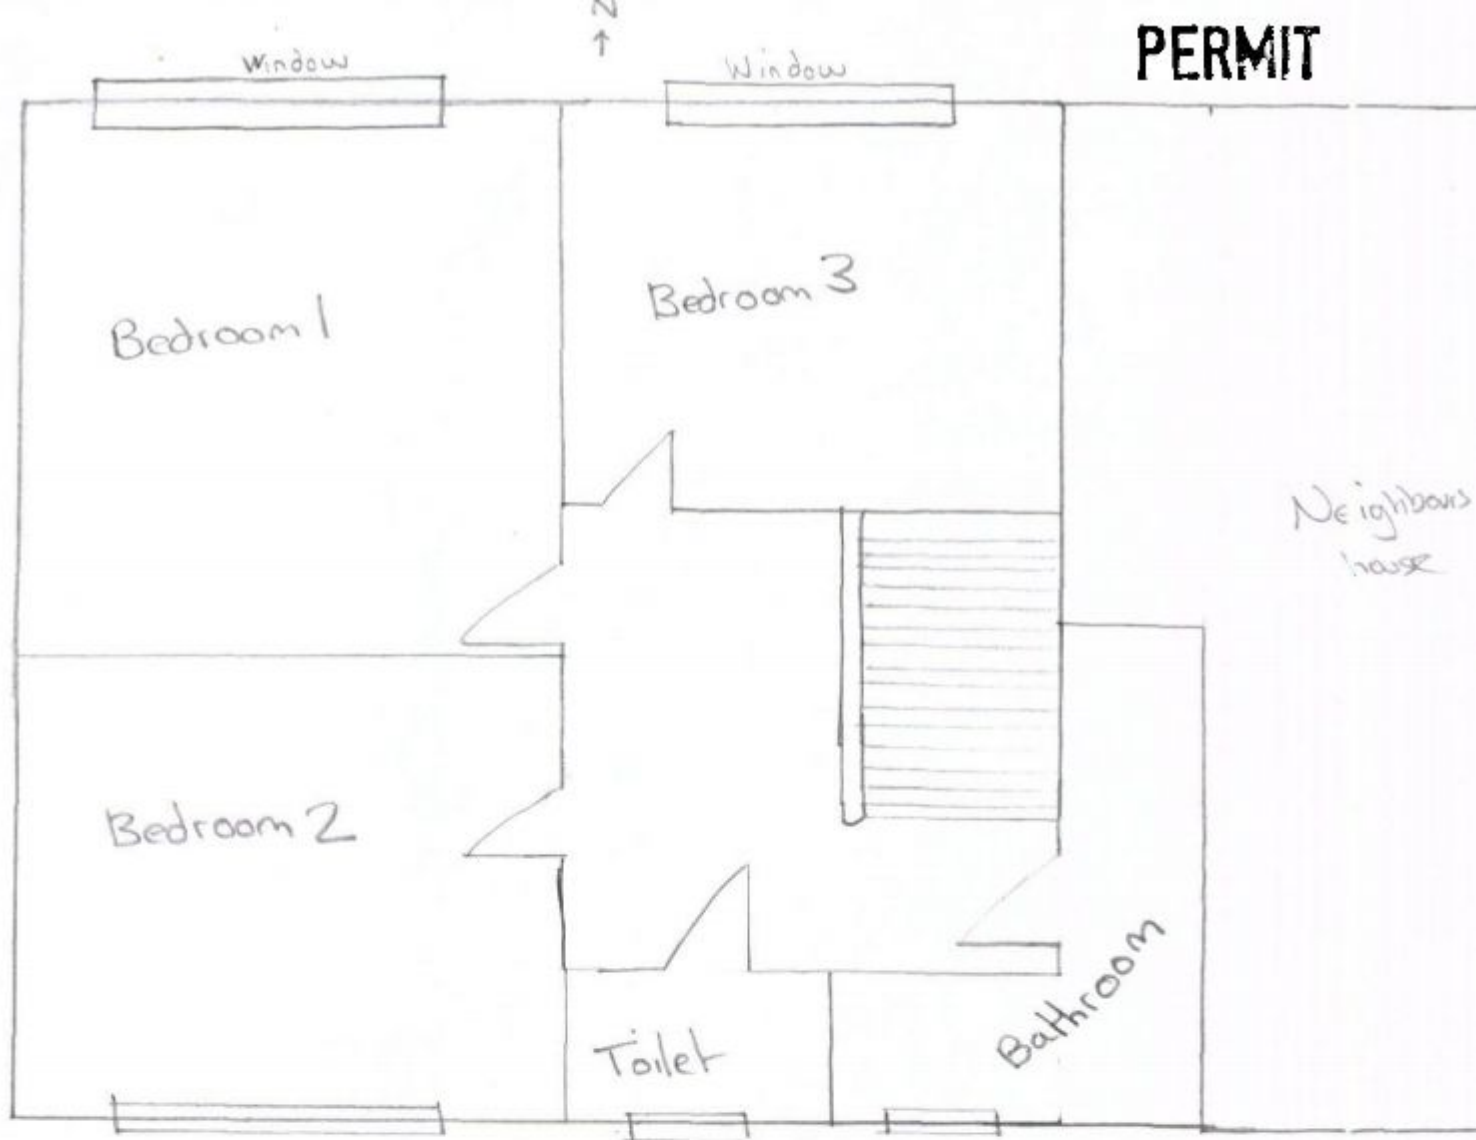

Existing first floor plan

Scale 1'50

Drawing no -
May 2011

