


0 2 4 6 8 10




PHYSICAL SCALE IN METERS @ 1:100


NOTES:
This drawing has been produced solely for PLANNING/DESIGN.
Do not Scale from this Drawing except for planning purposes.
This drawing is the copyright of MF Designs Ltd.

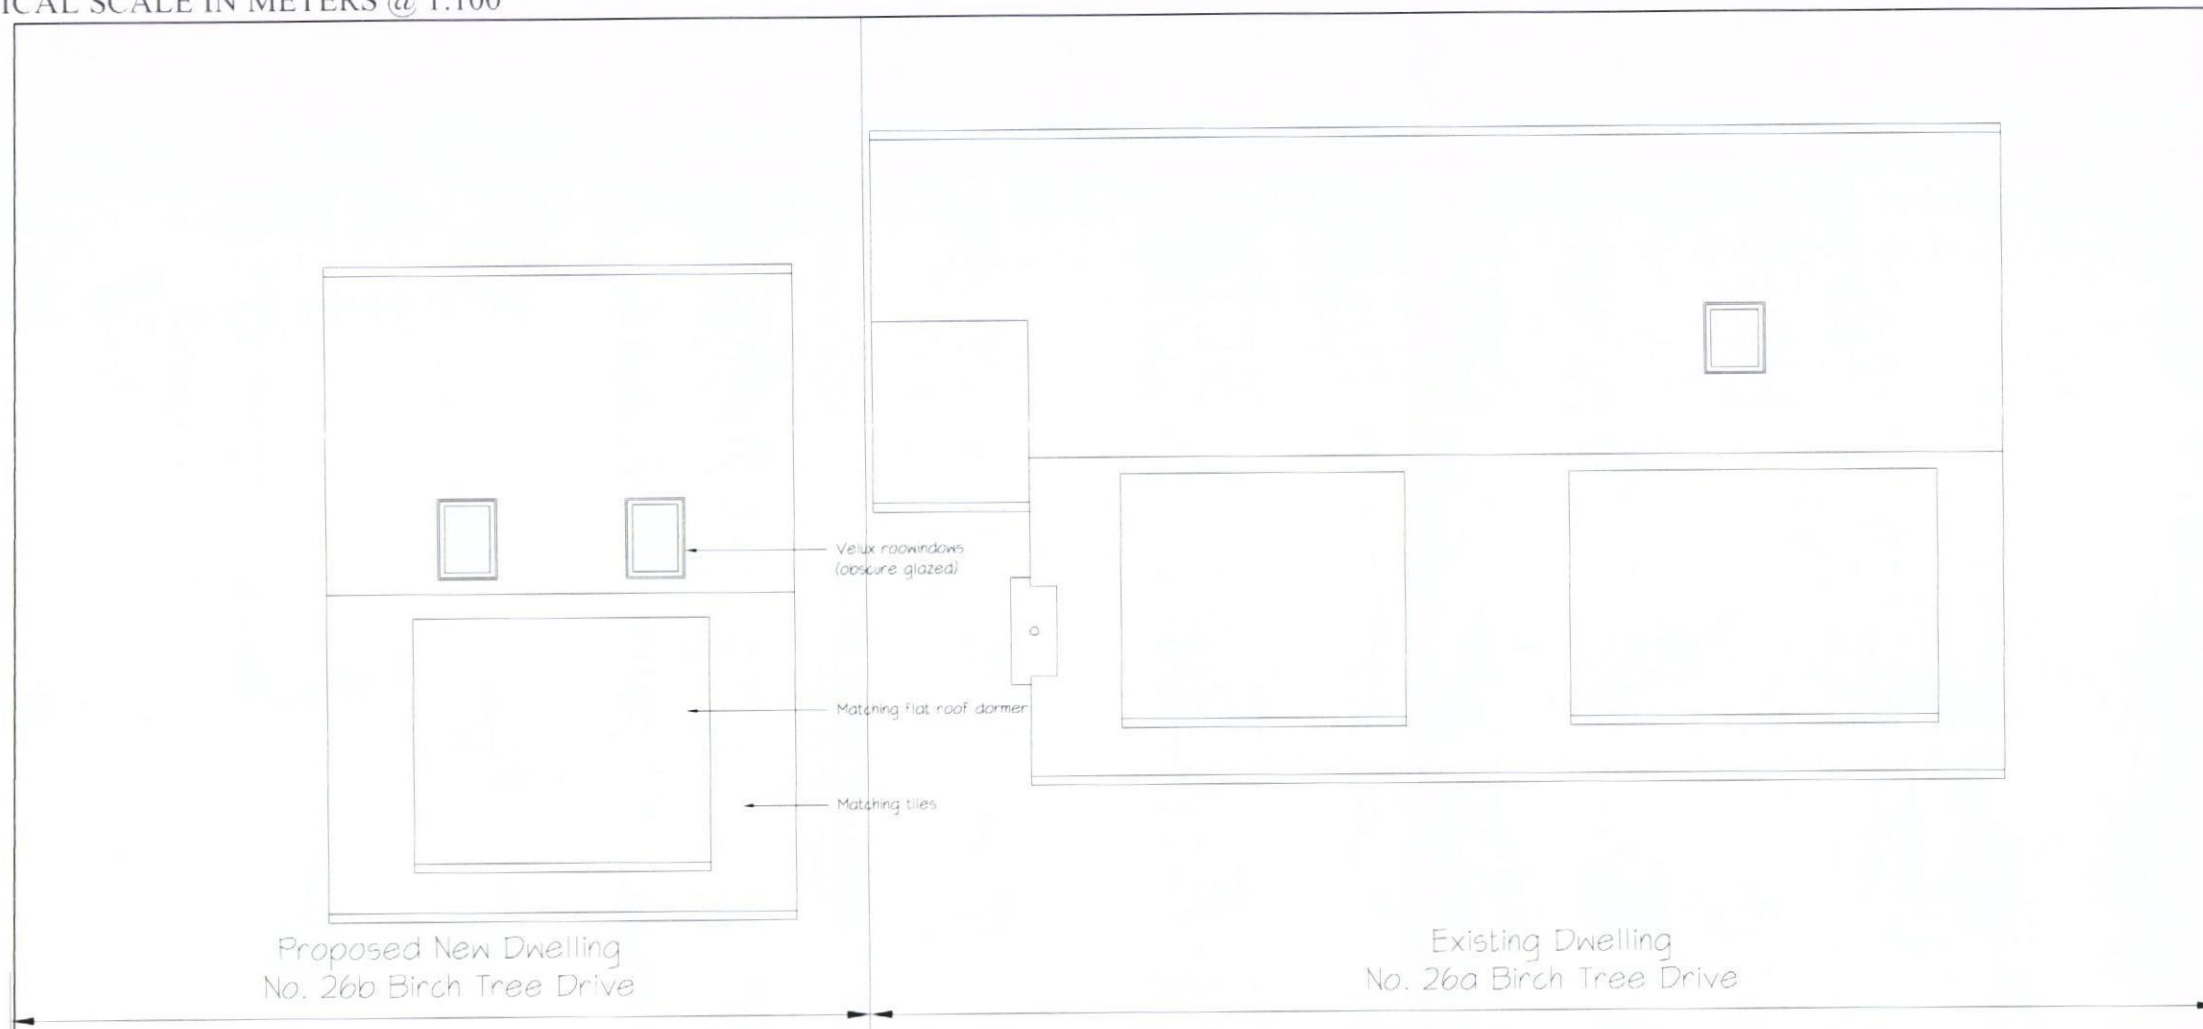

Roof Plan

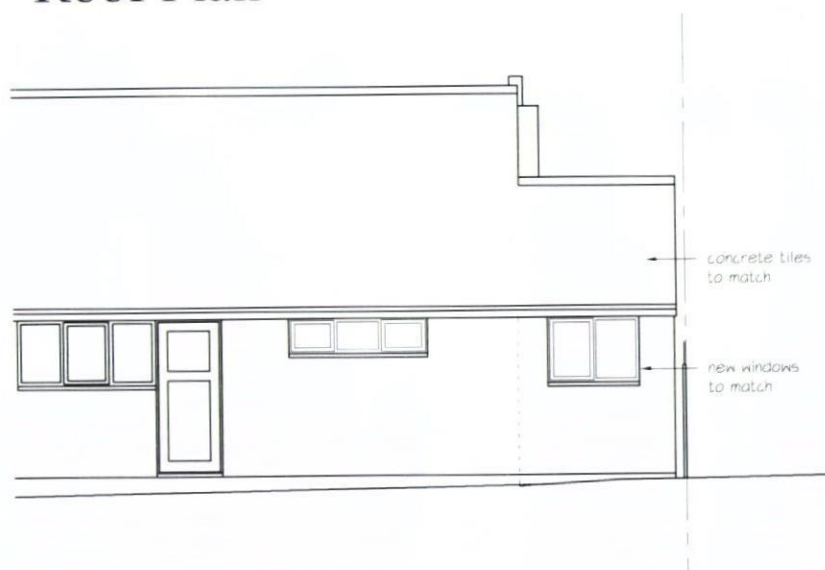

East Elevation

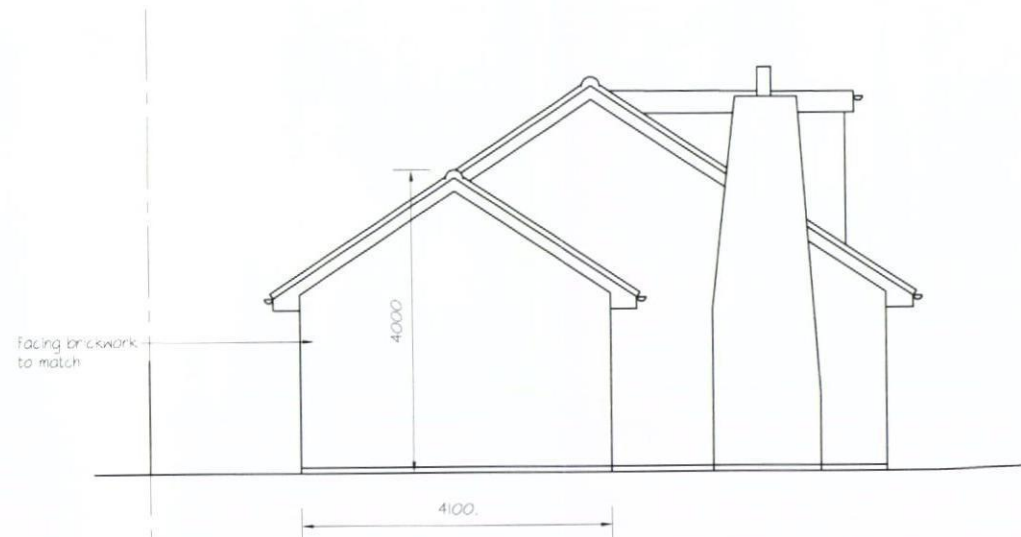

North Elevation



West Elevation

A: 19.10.12 - revised design

mf designs ltd

Chartered Architects



12 Wensley Gardens • Emsworth • Hampshire • PO10 7RA t/f 01243 377766
Director: Martin Farrer RIBA • Co Registration No.4507379 e admin@mfdesigns.org.uk
Date: July 2012 Job No: 3051
Scale: 1:100 Drg No: 007 A

PROPOSED NEW DWELLING - ROOF PLAN & EXISTING DWELLING SIDE EXTENSION
Land Adjacent to 26a Birch Tree Drive, Emsworth