



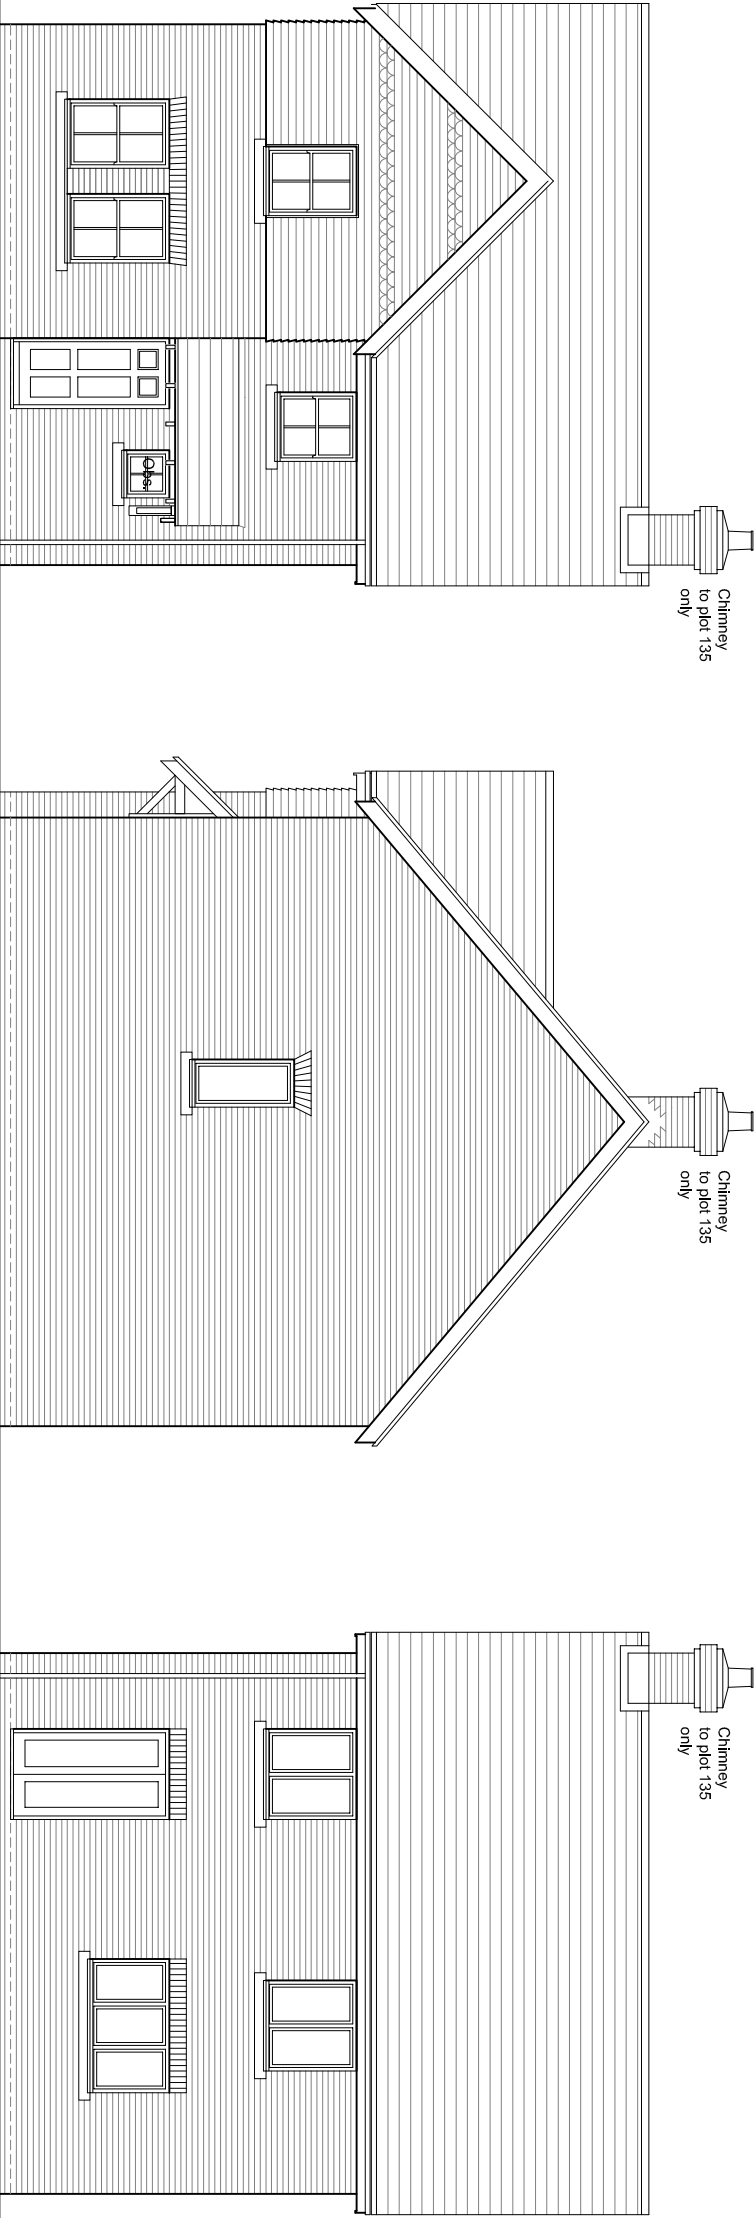

Front Elevation


Side Elevation

Rear Elevation

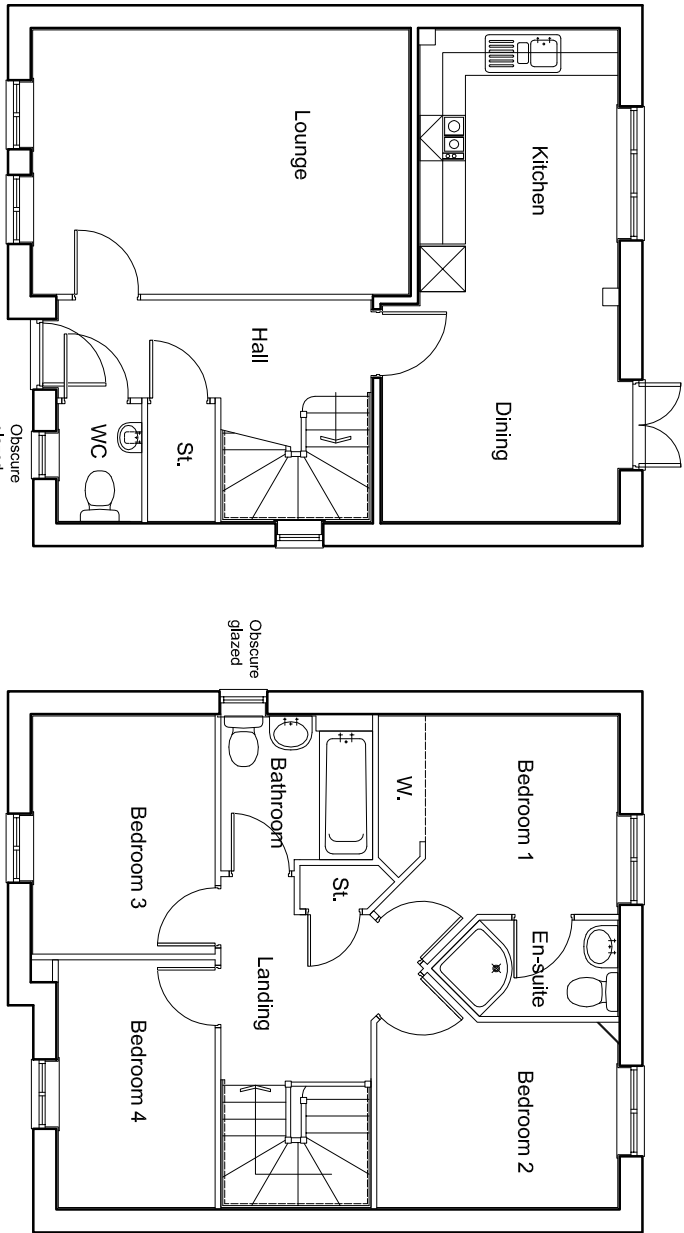

Ground Floor Plan

First Floor Plan

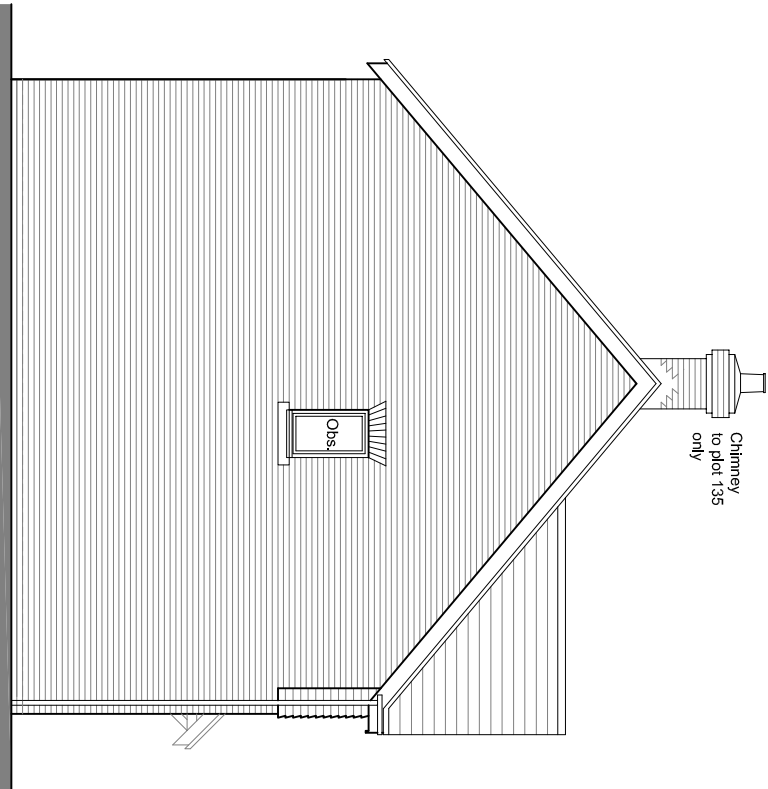

Side Elevation

HouseType	4BH-1	Variation	
Bedrooms	4	Persons	6
Sq.ft	1076	Sq.m	100

PLOT No.
As Drawn - 135
Handed - 109, 119

PLANNING				
ARCHITECTS : URBAN DESIGNERS : SUSTAINABILITY CONSULTANTS Building 300, The Grange, Romsey Road, Michelmarsh, Romsey, Hampshire, SO51 0AE Tel: 01794 367703 Fax: 01794 515517 Web: www.tetlowking.co.uk				
PROJECT				
Hampshire Farm				
Emsworth				
for Bloor Homes and Bellway Homes				
DRAWING				
House Type 4BH-1				
Floor Plans & Elevations				
SCALE	DATE	AUTHOR	CHKD	
1:100 @ A3	April 2012	MP	VJ	
JOB NO.	DRAWING NO.	REV		
PL120418	HT.4BH-1.jp			

NOTES

Permission is granted to scale from this drawing for the purpose of local Authority Planning Approval only. In all other circumstances DO NOT scale from this drawing. Please contact this office for any additional information required.

Contractors, Sub Contractors and Suppliers are to check all relevant dimensions and levels of the site and building before commencing any shop drawings or building work. Any discrepancies should be recorded to the Architect.

Where applicable this drawing is to be read in conjunction with the Consultants' drawings.

This drawing is the copyright of Tetlow King Ltd @. All rights reserved.

Ordnance Survey Data © Crown Copyright. All rights reserved. Licence No. 100007359

REV	DESCRIPTION	DATE	AUTH	CHKD
-----	-------------	------	------	------