




Front Elevation (A-A)




Internal Courtyard Elevation (C-C)

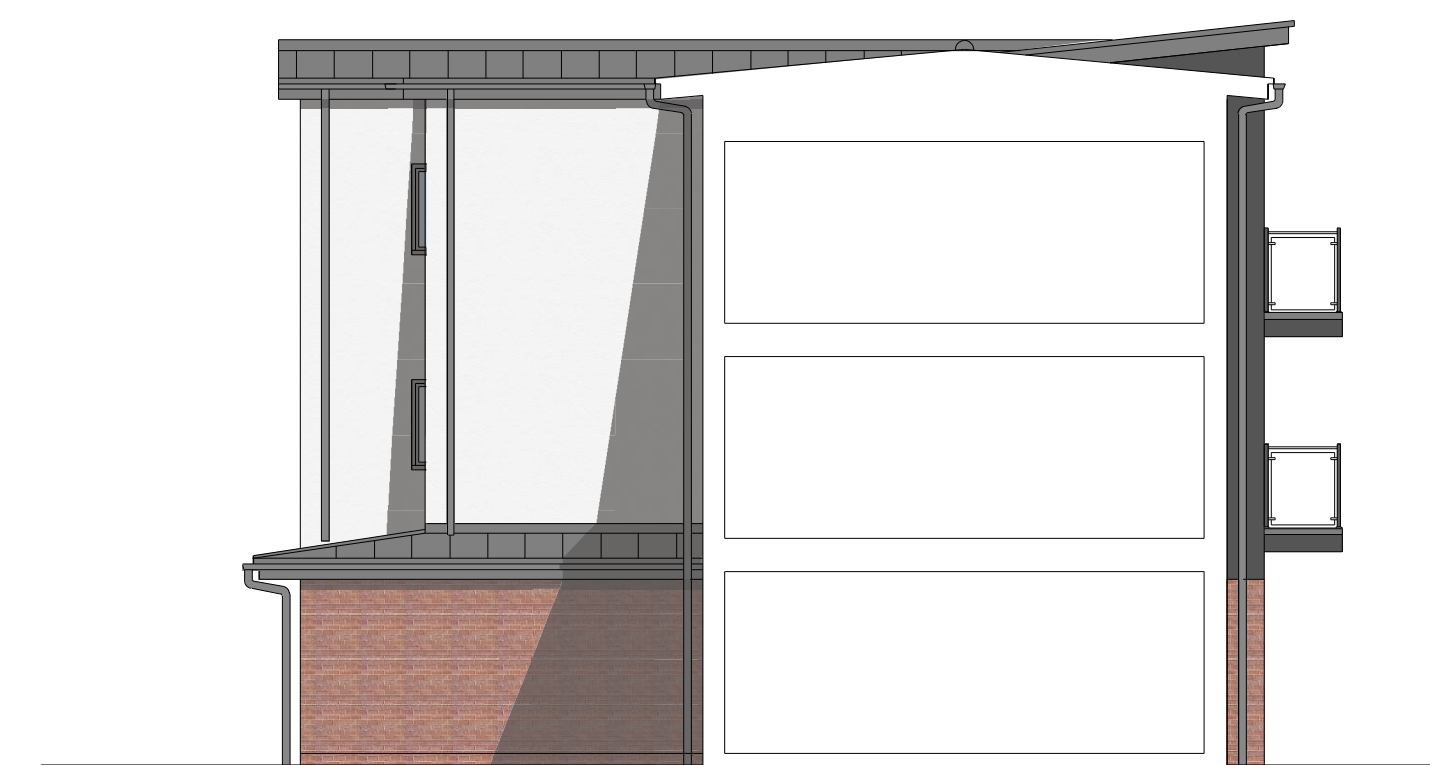

Rear Sectional Elevation (B-B)



Rear Elevation (D-D)

 

Materials Note

Walls
Brick: Winchester Multi Stock (Baggeridge)
Rainscreen Cladding: Operal (OP15) Dark Grey (Marley Eternit)
Render: Through Colour - Ivory (K-Rend)


Roof
Single Ply Membrane Adhered Roof - Grey (Samafil)

Entrance doors & window frames: Colour - BS 00 A 13 (Storm Grey)

All garage doors and frame: Colour BS 00 A 13 (Storm Grey)

All rainwater goods to be finished in colour RAL 7001 (Light Grey)

Note
Garden wall boundaries to match dwelling brick type.
All metal railings to be gloss black.
All materials specified subject to availability and on an 'or similar approved basis'.
Underside of drive-throughs to be fibre boarded and finished in Sandtex One Coat Ultra Smooth masonry paint, colour to be light cream.
Soffits to projections/balconies to be Marley Eternit Operal (OP15) Dark Grey.

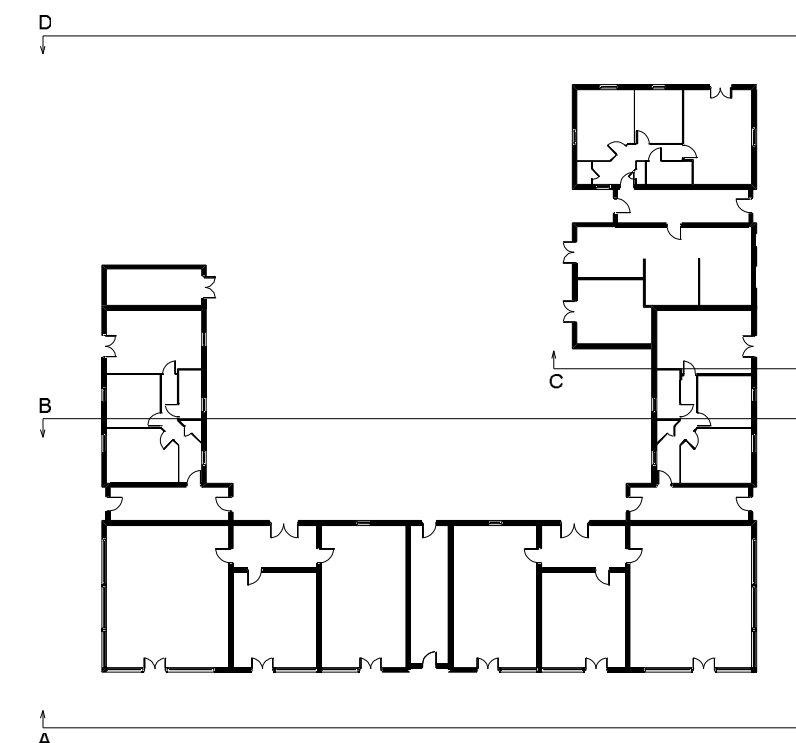



47 Proebe Way, Oakhurst
Swindon, Wiltshire, UK, SN25 2JQ
Tel: 01753 744964 / 07756 164794
E: admin@urbanperspective.co.uk W: www.urbanperspective.co.uk

Notes: Contractors are not to scale from this drawing. All dimensions to be checked on site and any discrepancies, ambiguities and/or omissions between this drawing and information given elsewhere must be reported to this office. If in doubt, ask.

Copyright © Urban Perspective Studio Ltd 2012. All Rights Reserved.

Client: Taylor Wimpey

Project: Old Park Farm Waterlooville

Sheet Title: Mixed Use Building Elevations 1

Date: 05.09.12 Scale: 1:100@A1 Drawn: CHx

Job No: UP00012 Dwg No: 105 Rev No: F



www.urbanperspective.co.uk