




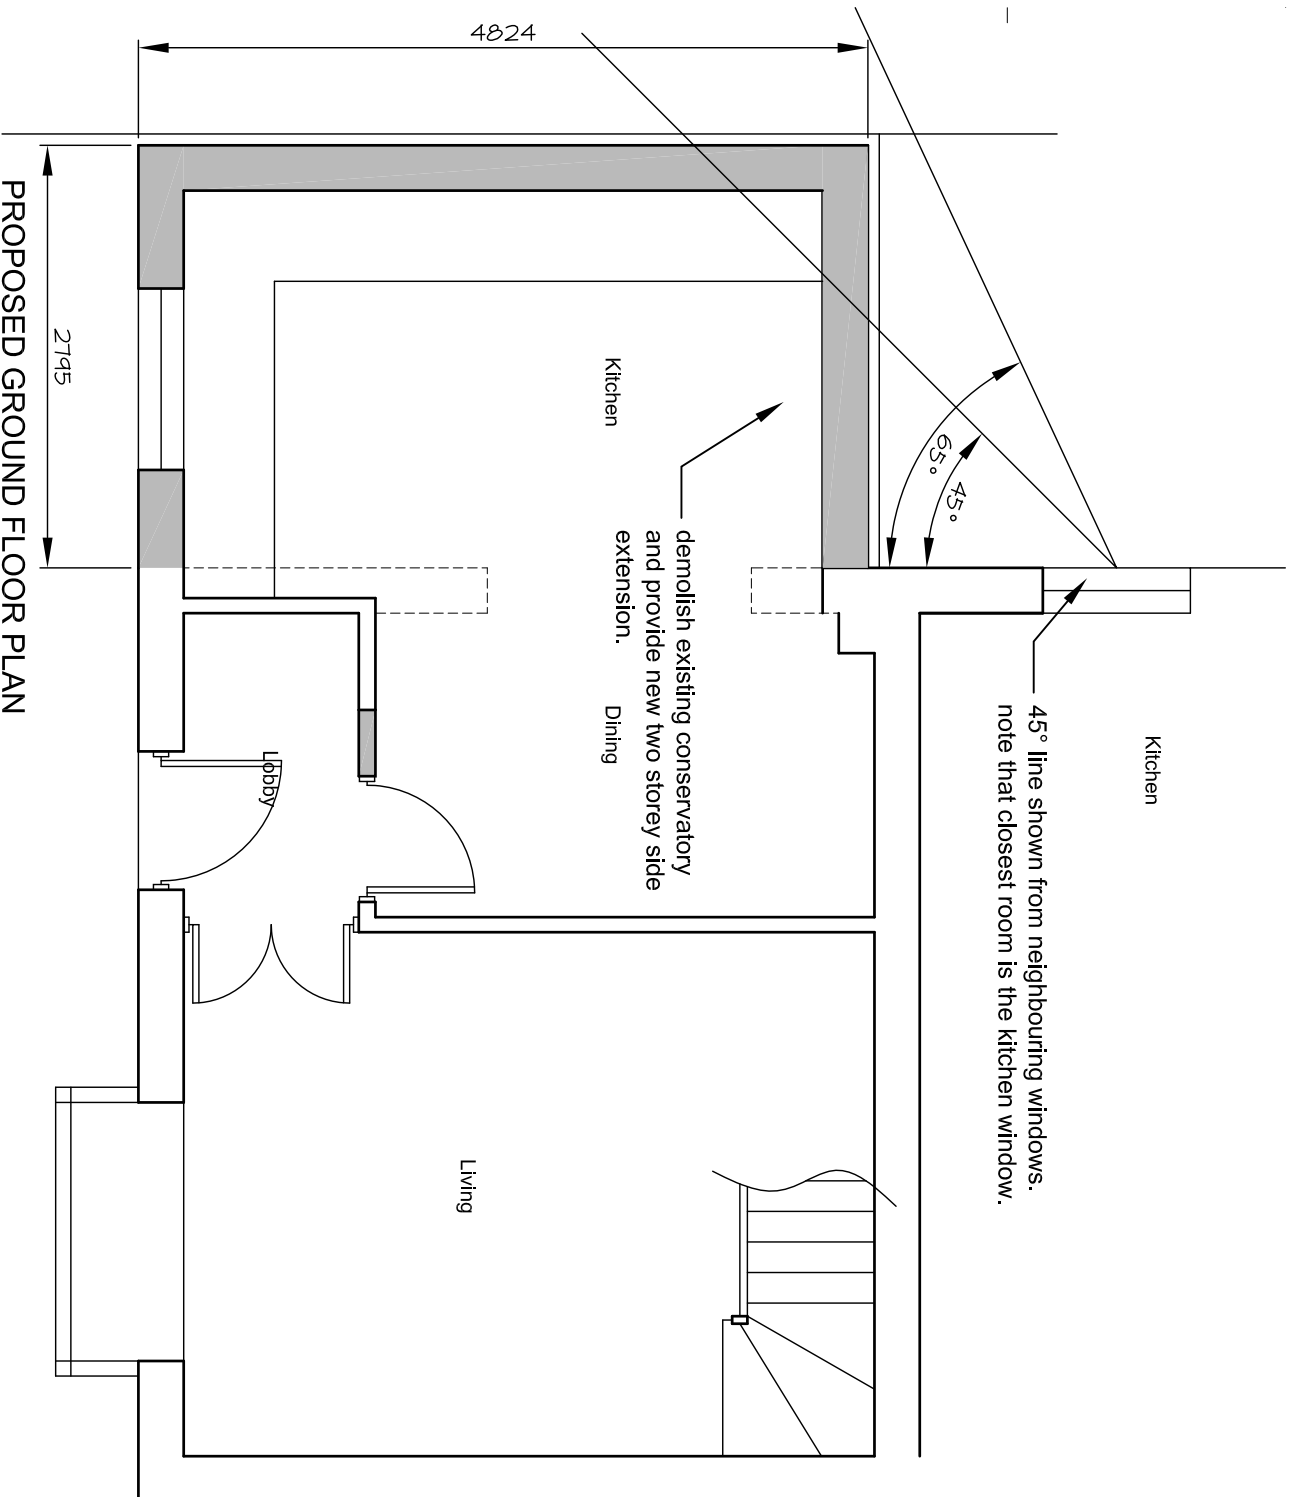

PROPOSED GROUND FLOOR PLAN
SCALE 1:50

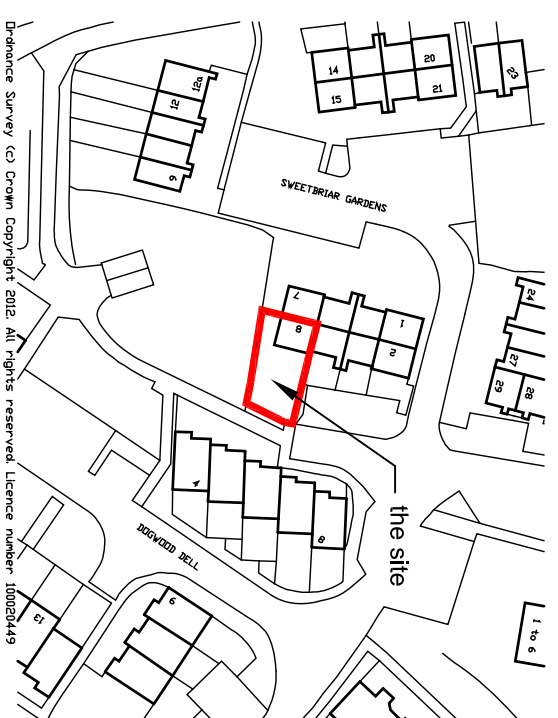

LOCATION PLAN
SCALE 1:1250

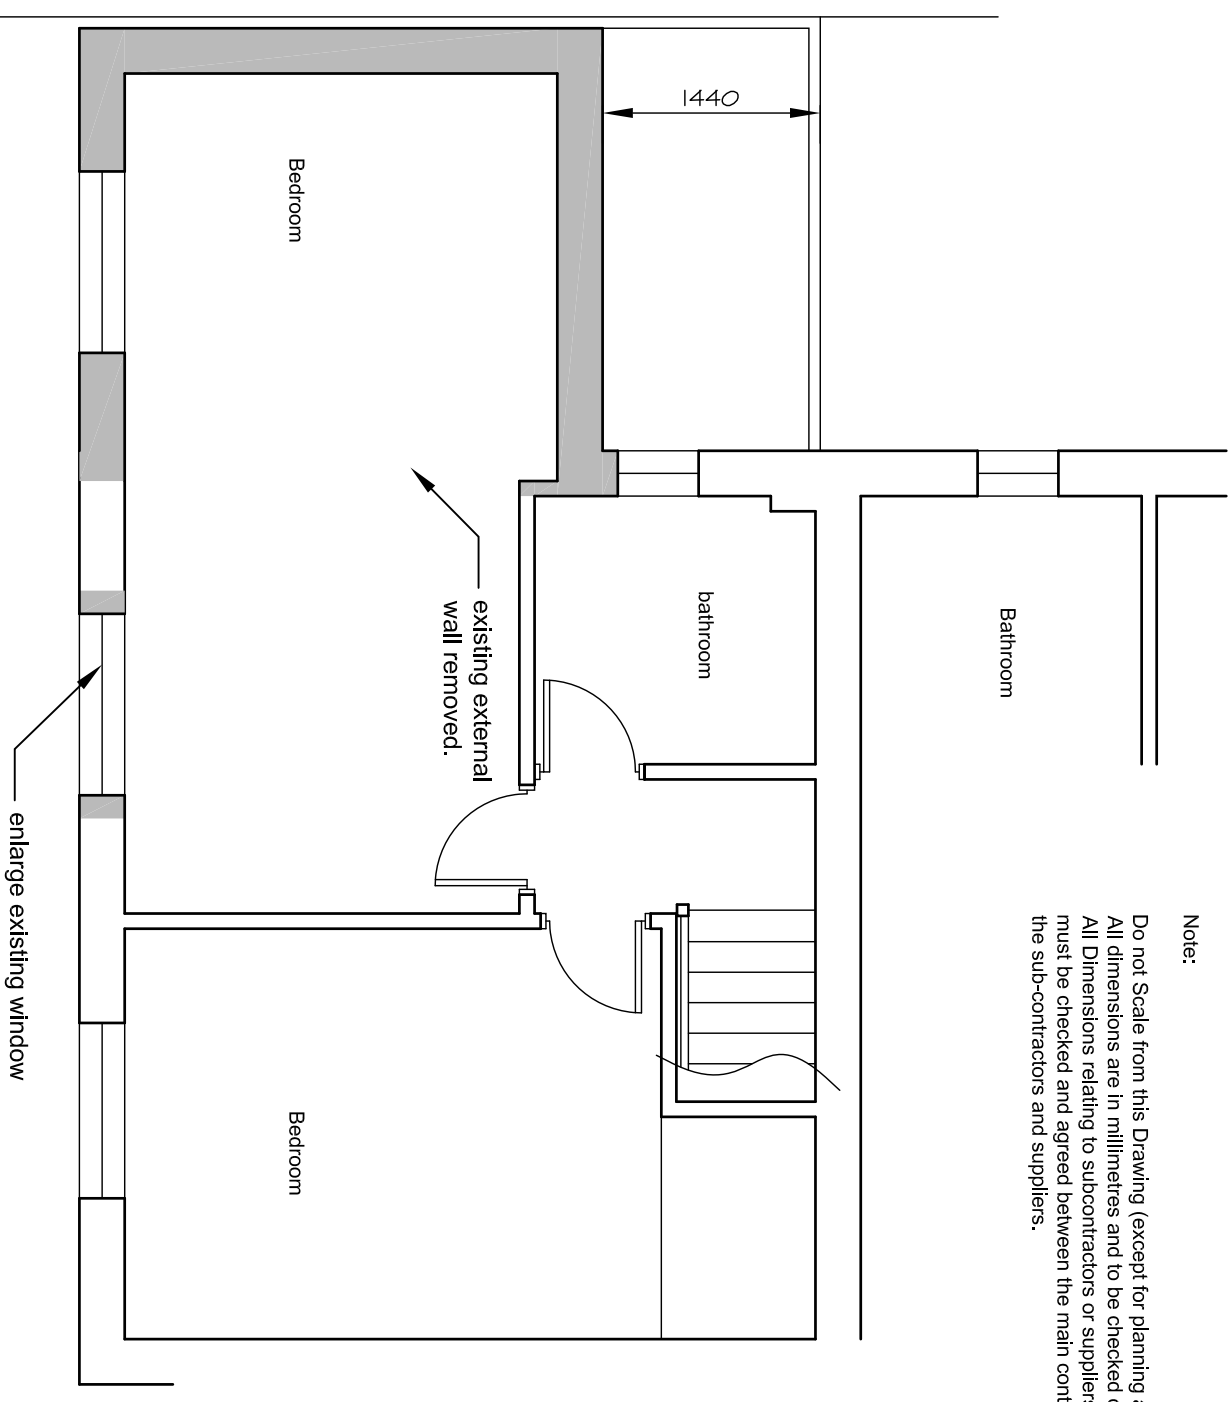

PROPOSED FIRST FLOOR PLAN
SCALE 1:50



BLOCK PLAN
SCALE 1:500

Note:

Do not Scale from this Drawing (except for planning approval). All dimensions are in millimetres and to be checked on site. All Dimensions relating to subcontractors or suppliers work must be checked and agreed between the main contractor and the sub-contractors and suppliers.

Gavin Page BA (Hons)
20 Amethyst Grove, Waterlooville, Hants,
PO7 8SG. Tel: 07747 011252
email: gavin.page77@googlemail.com

PROPOSED FLOOR PLANS
8 Sweet briar Gardens, Waterlooville,
Hants.
Mr & Mrs Clack

DRAWN BY:	gp	CHECKED:	
SCALE:	1:50	DATE:	Nov '12
JOB NO:	12030	DRAWING:	PL102 B