




Notes:
This drawing is the copyright of Engineering Architecture Ltd
Do not scale from this drawing.

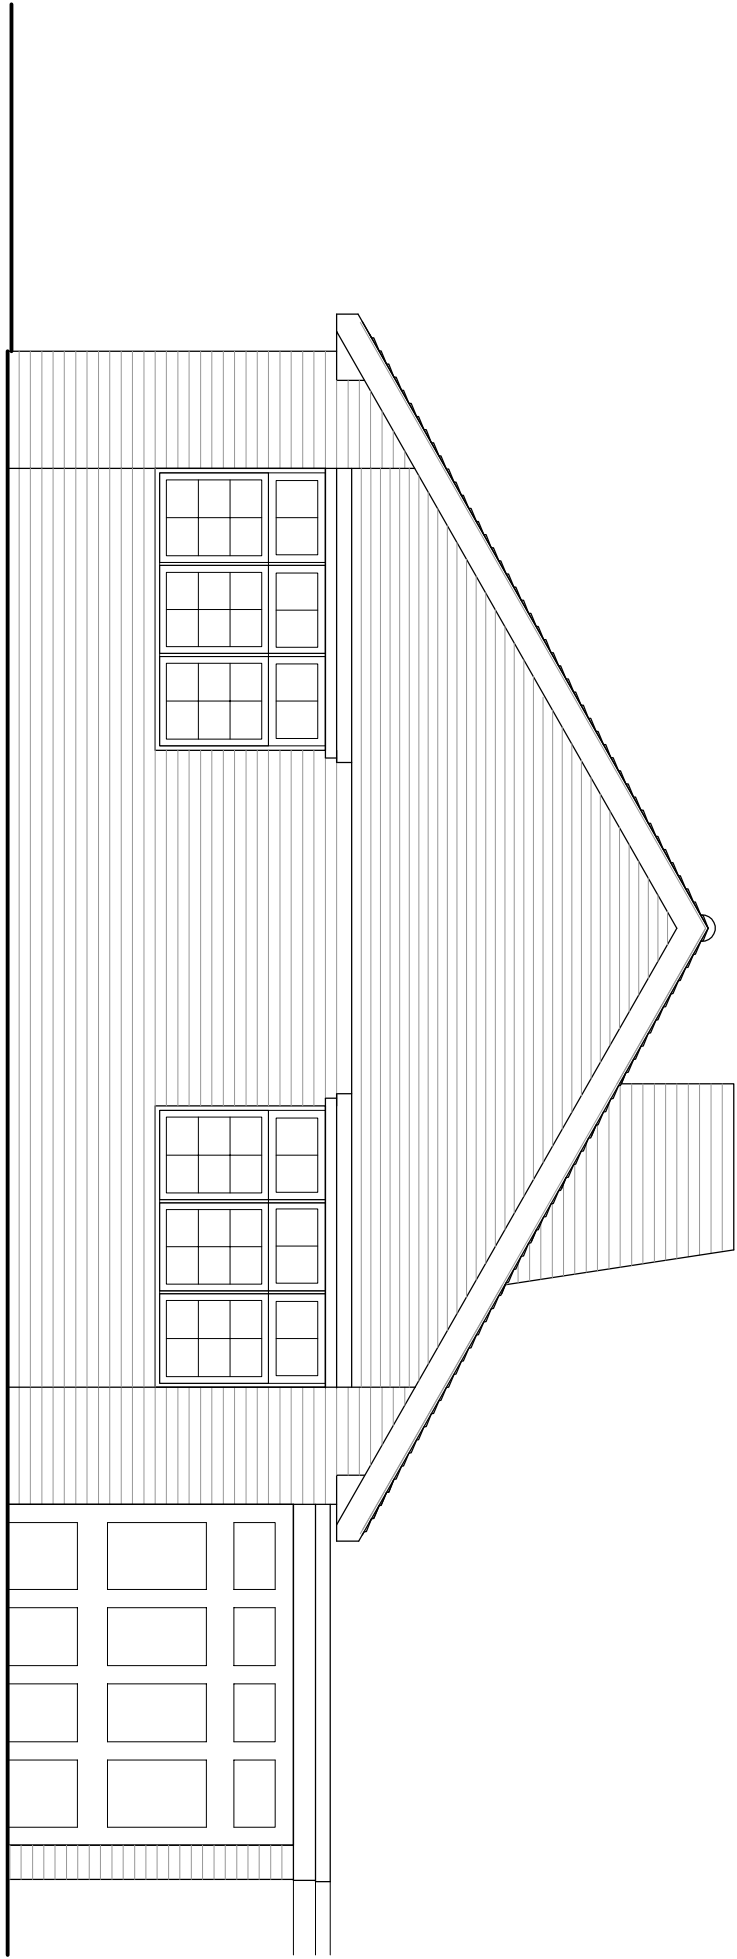


Existing Eastern Elevation
1:50

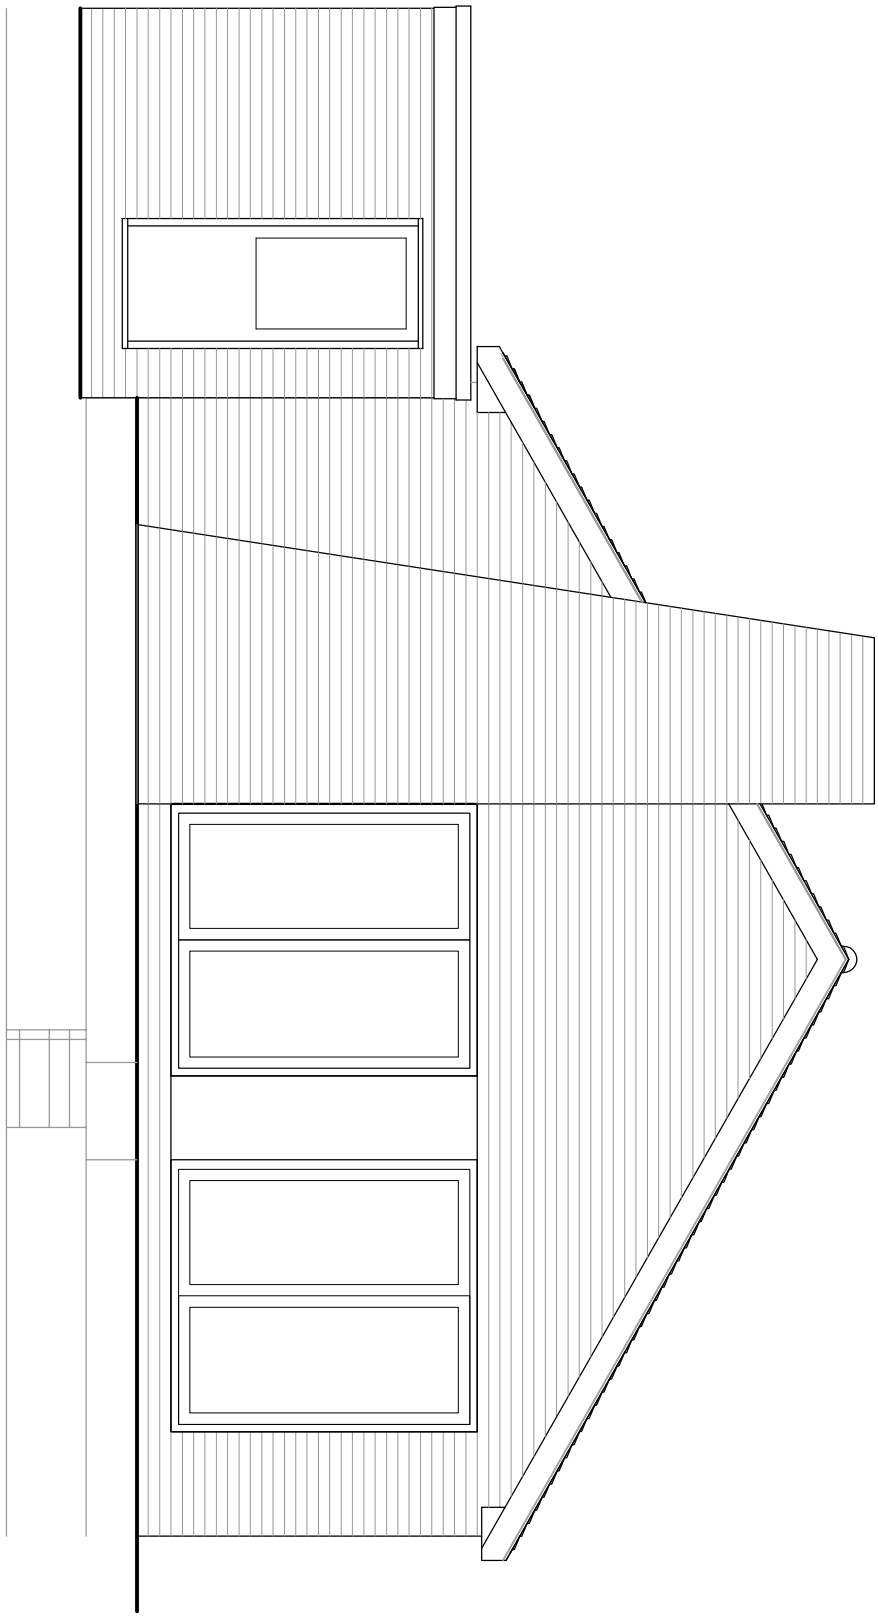


Existing Western Elevation
1:50

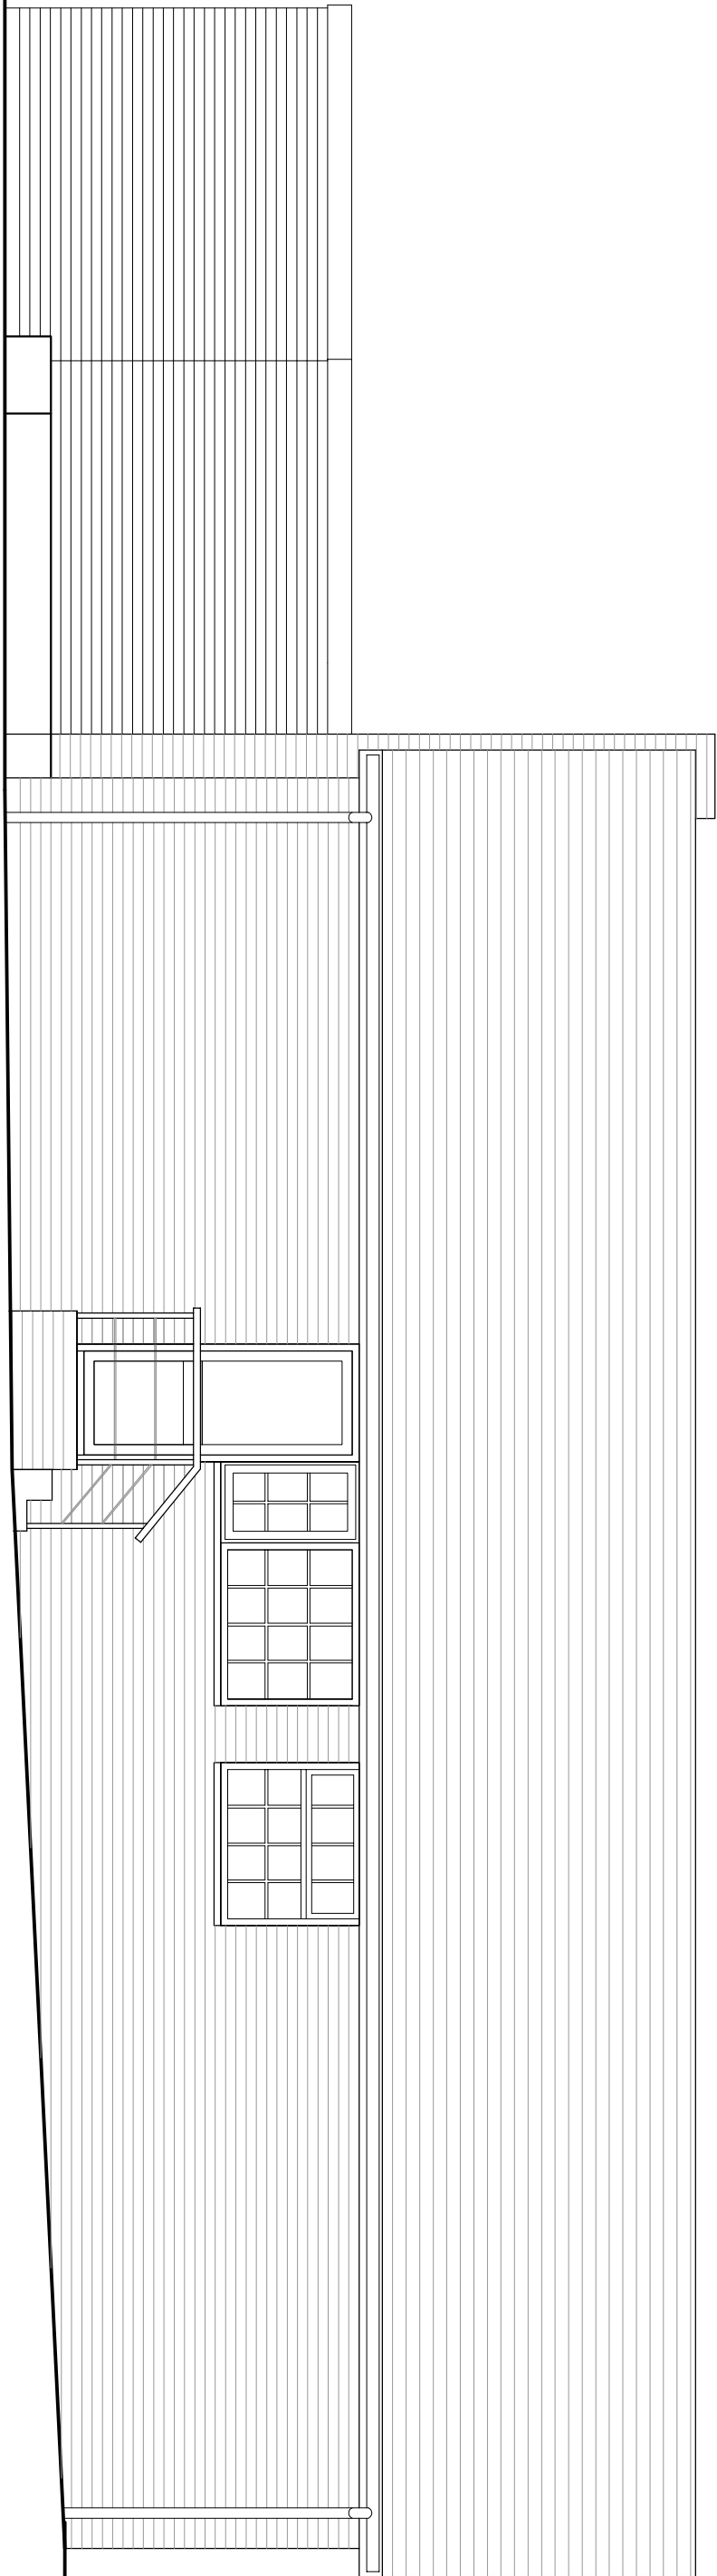

Existing Southern Elevation
1:50

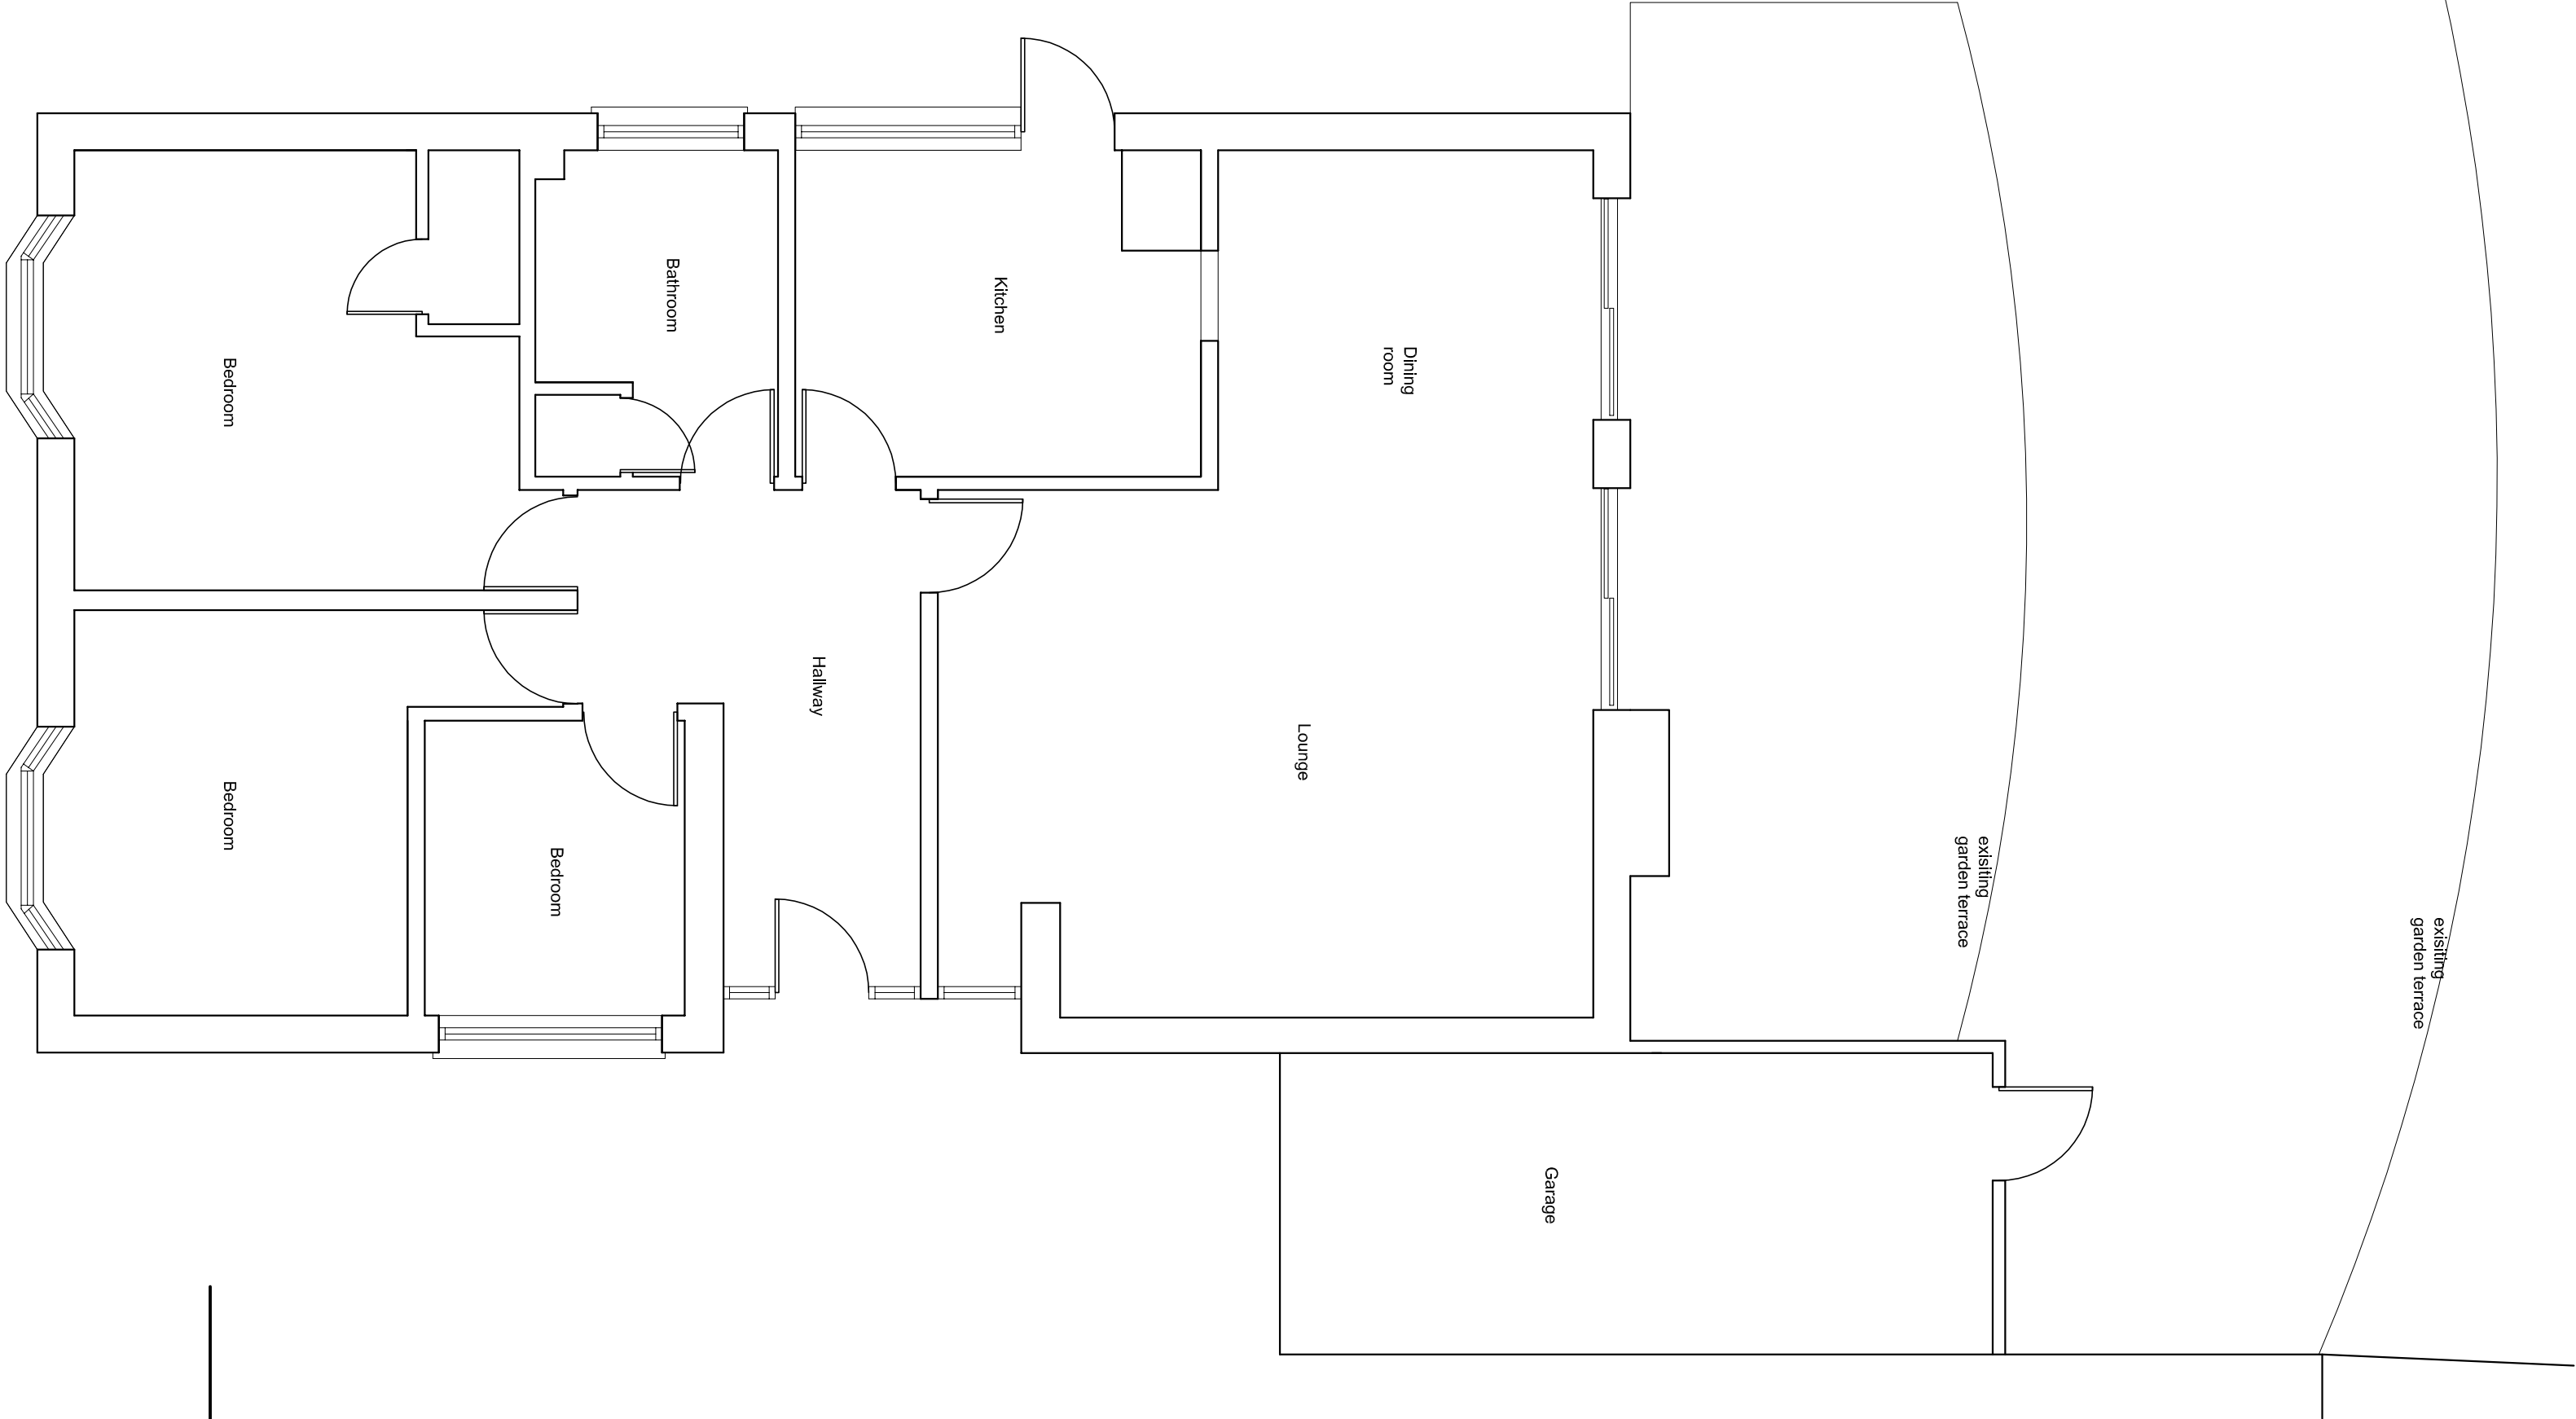

Existing Floor Plan
1:50

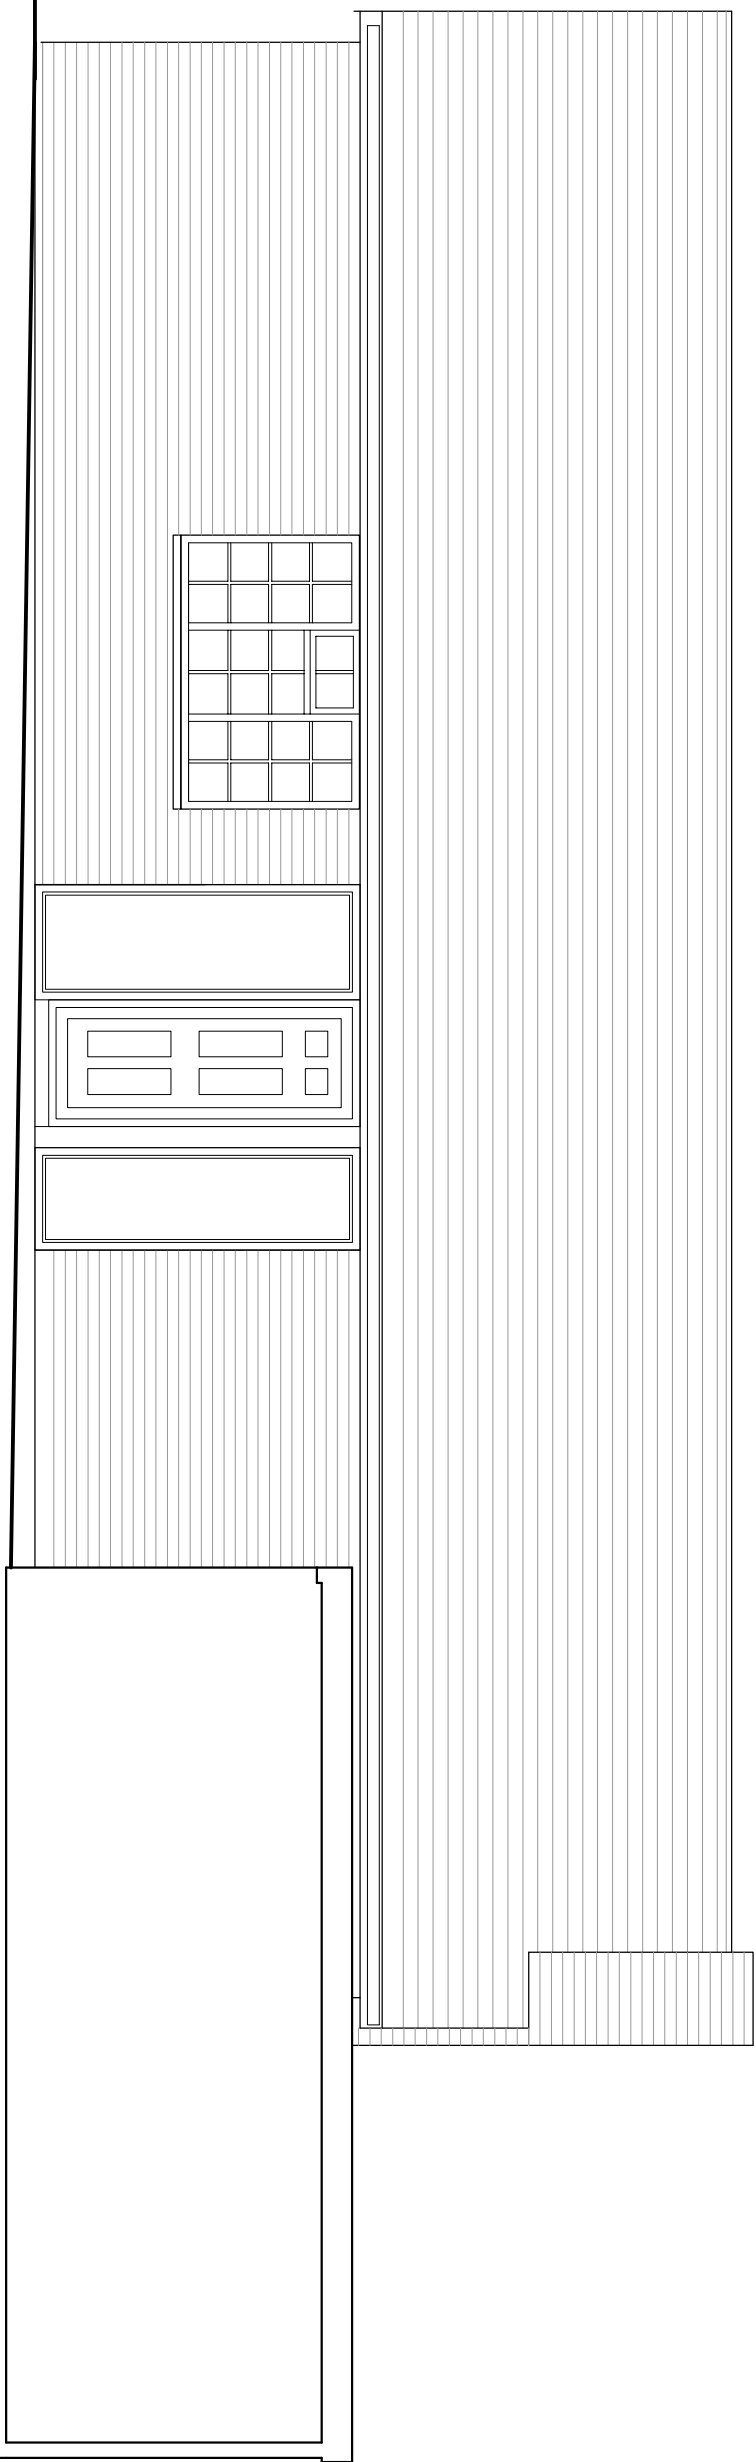

Existing Northern Elevation
1:50

Revisions		Date
Scale	Job No.	
As shown	0	
Drawing No.	Revision	
096/PL01	0	

Drawing: