

NOTES


Permission is granted to scale from this drawing for the purpose of Local Authority Planning Approval only. In all other circumstances DO NOT scale from this drawing. Please contact this office for any additional information required.

Contractors, Sub Contractors and Suppliers are to check all relevant dimensions and levels of the site and building before commencing any stop drawings or building work. Any discrepancies should be recorded to the Architect.

Where applicable this drawing is to be read in conjunction with the Consultants' drawings.

This drawing is the copyright of Tetlow King Ltd ©. All rights reserved. Ordnance Survey Data © Crown Copyright. All rights reserved. Licence No. 100007359

REV	DESCRIPTION	DATE	AUTH	CHKD
-----	-------------	------	------	------

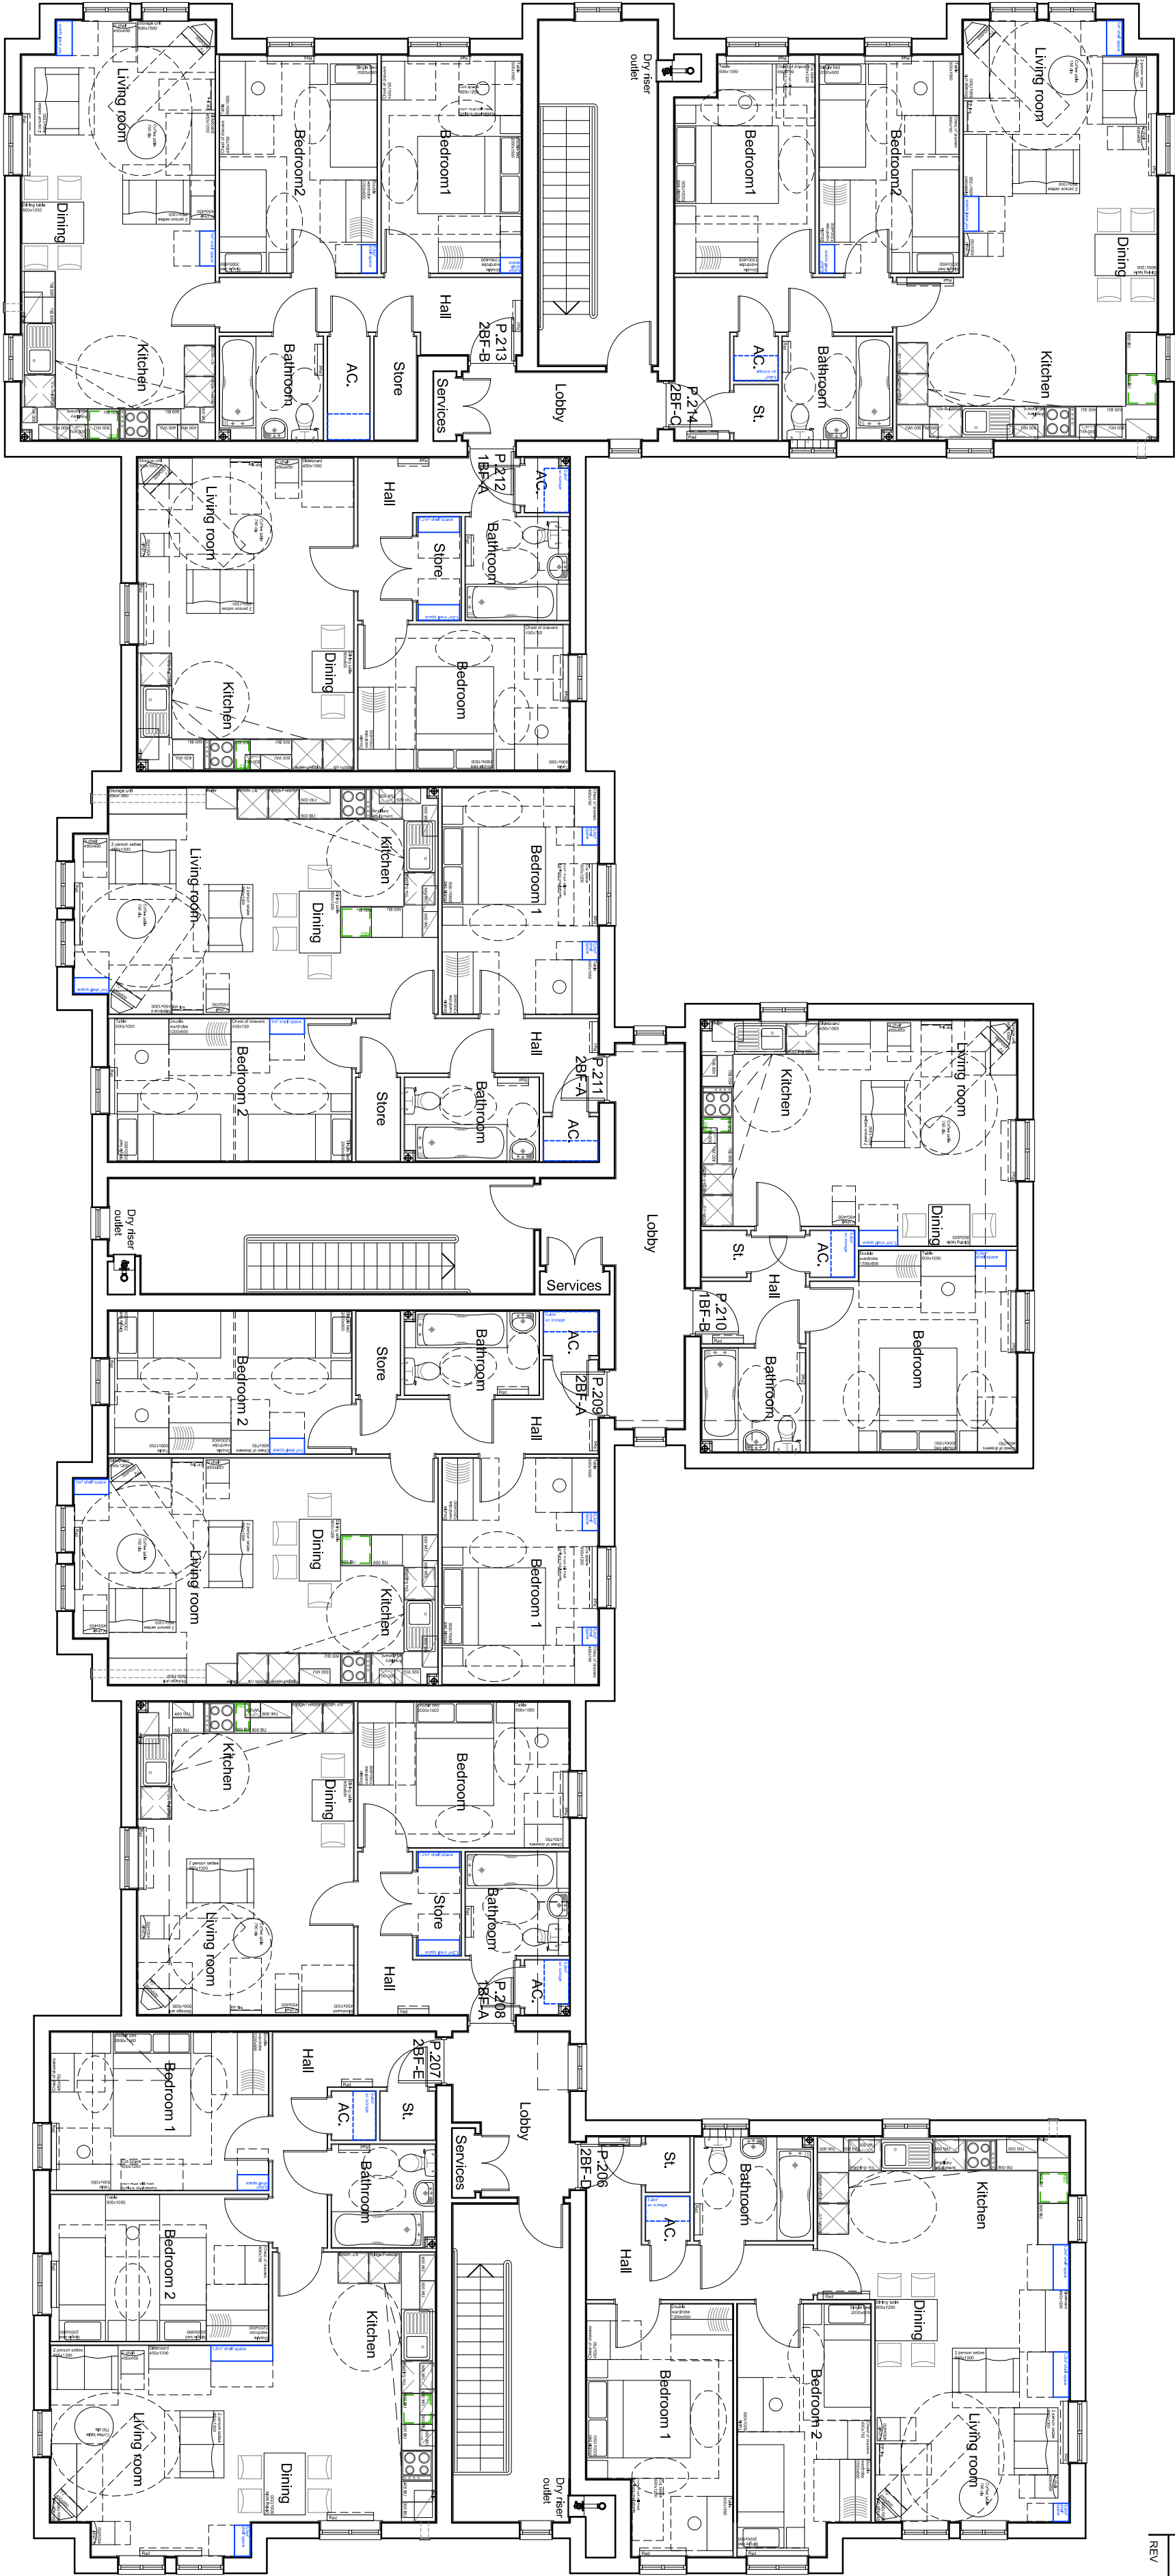

Second Floor Plan

HouseType	2BF-D	2BF-E	2BF-A	2BF-B	2BF-C	1BF-B	1BF-A
Persons	2	2	2	2	2	1	1
Sq.ft	765.3	71.10	779.2	72.39	756.3	70.26	759.2
HouseType	2BF-D	2BF-E	2BF-A	2BF-B	2BF-C	1BF-B	1BF-A
Persons	2	2	2	2	2	1	1
Sq.ft	765.3	71.10	779.2	72.39	756.3	70.26	759.2
PLANNING

TETLOW KING

ARCHITECTS - URBAN DESIGNERS - SUSTAINABILITY CONSULTANTS

Building 300, The Gange, Romsey Road, Michelmarsh, Romsey, Hampshire, SO5 0AE
Tel: 01794 567703 Fax: 01794 5 5517 Web: www.tetlowking.co.uk

PROJECT

Hampshire Farm

Emsworth

for Bellway Homes and Bloor Homes

DRAWING

Plots 190-214

Second Floor Plan

SCALE	DATE	AUTHOR	CHKD
1:100 @ A2	May 2012	MP	

JOB NO.	DRAWING NO.	REV
PL120418	P.190-214.p3	