


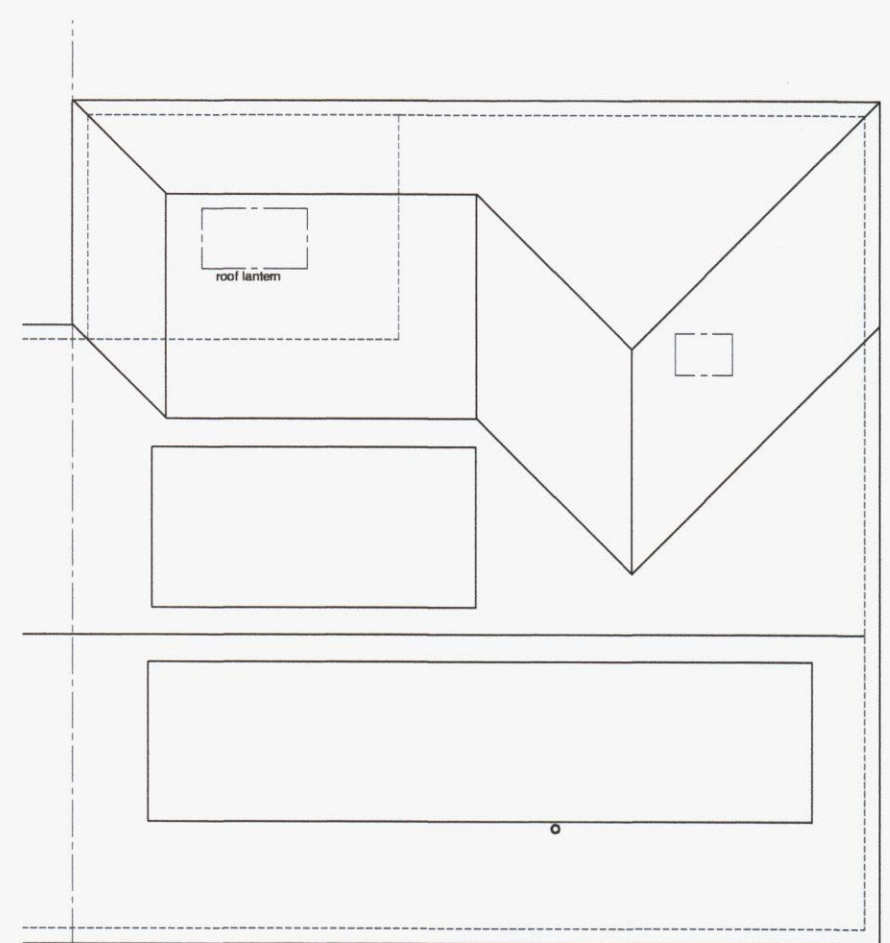


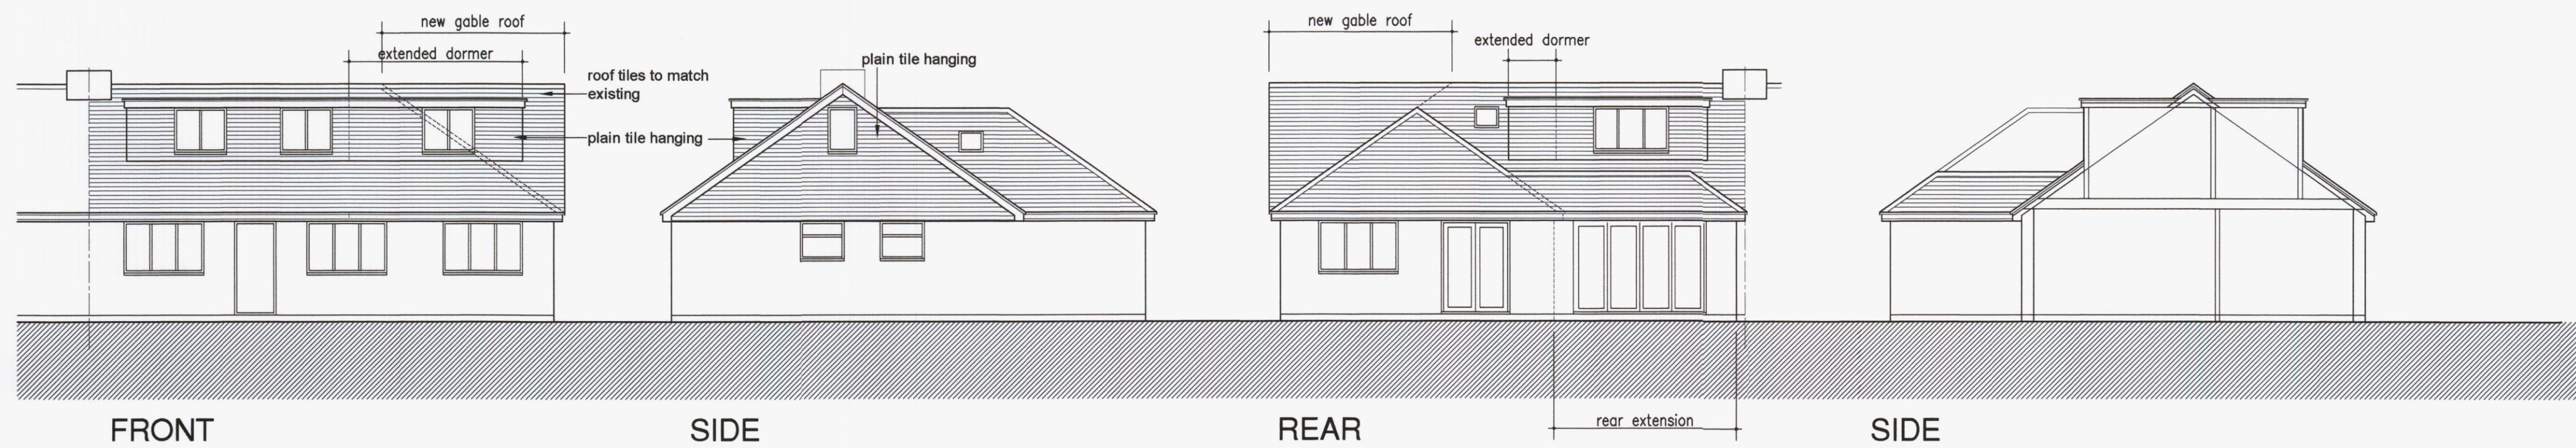

Roof Plan

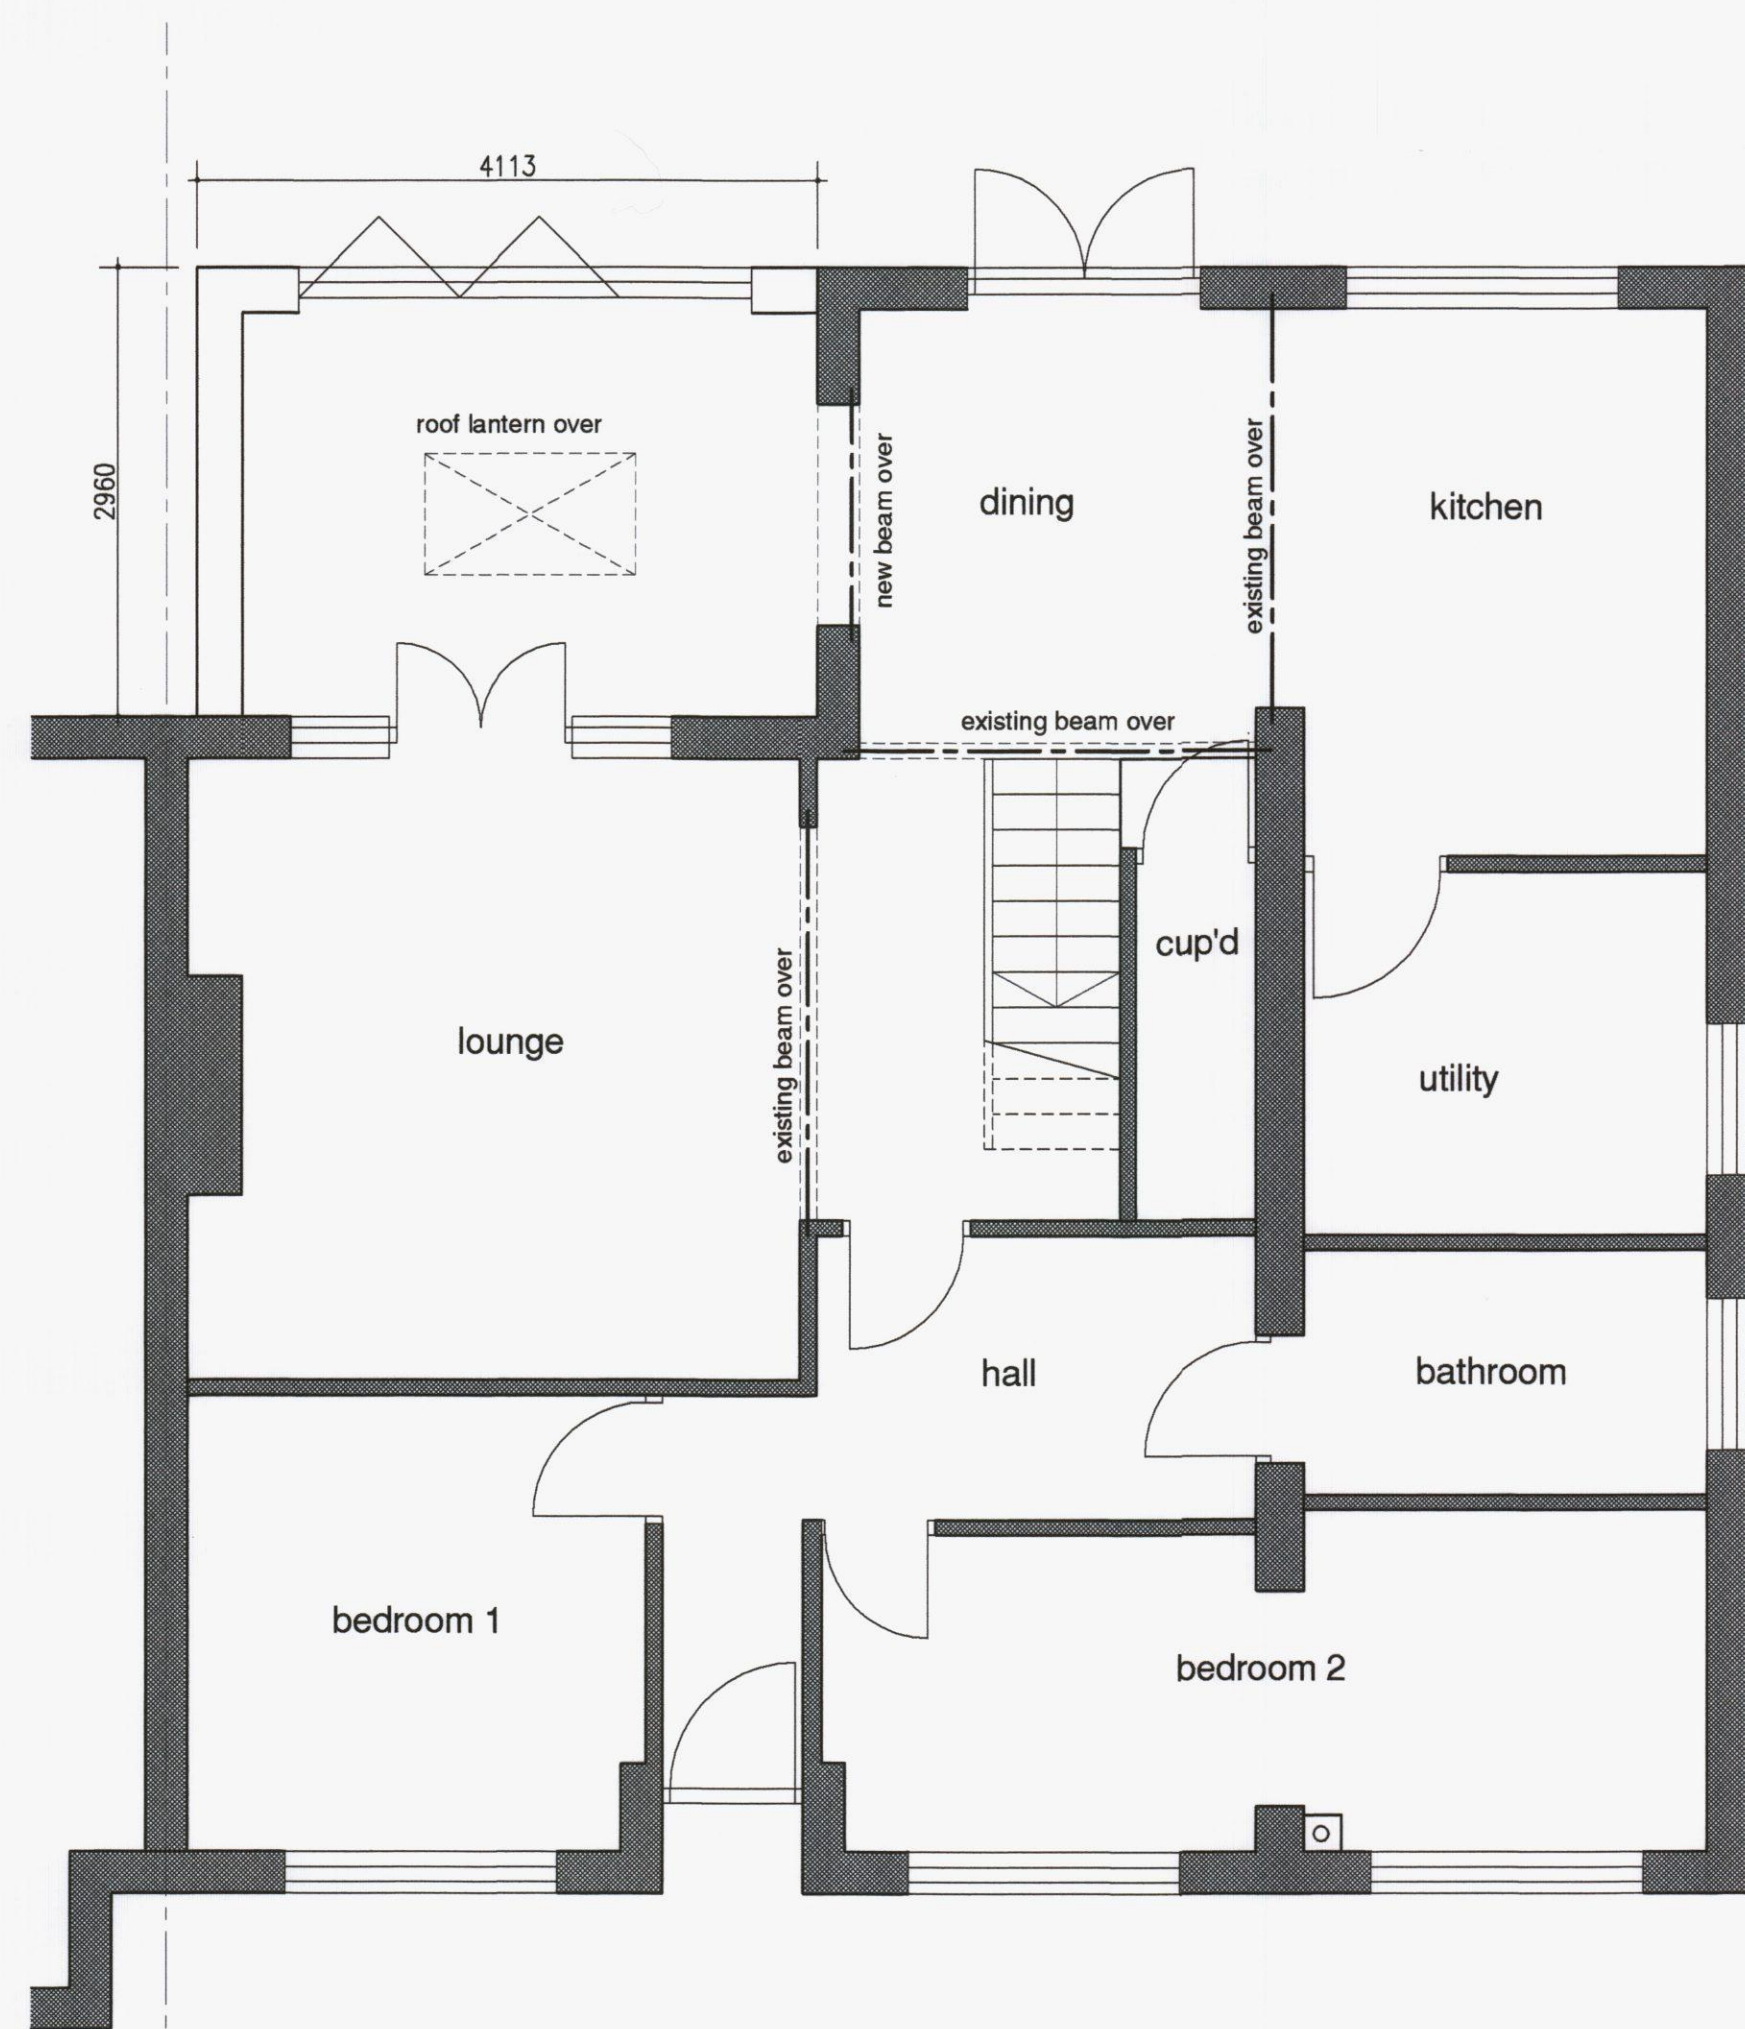

Ground Floor Plan

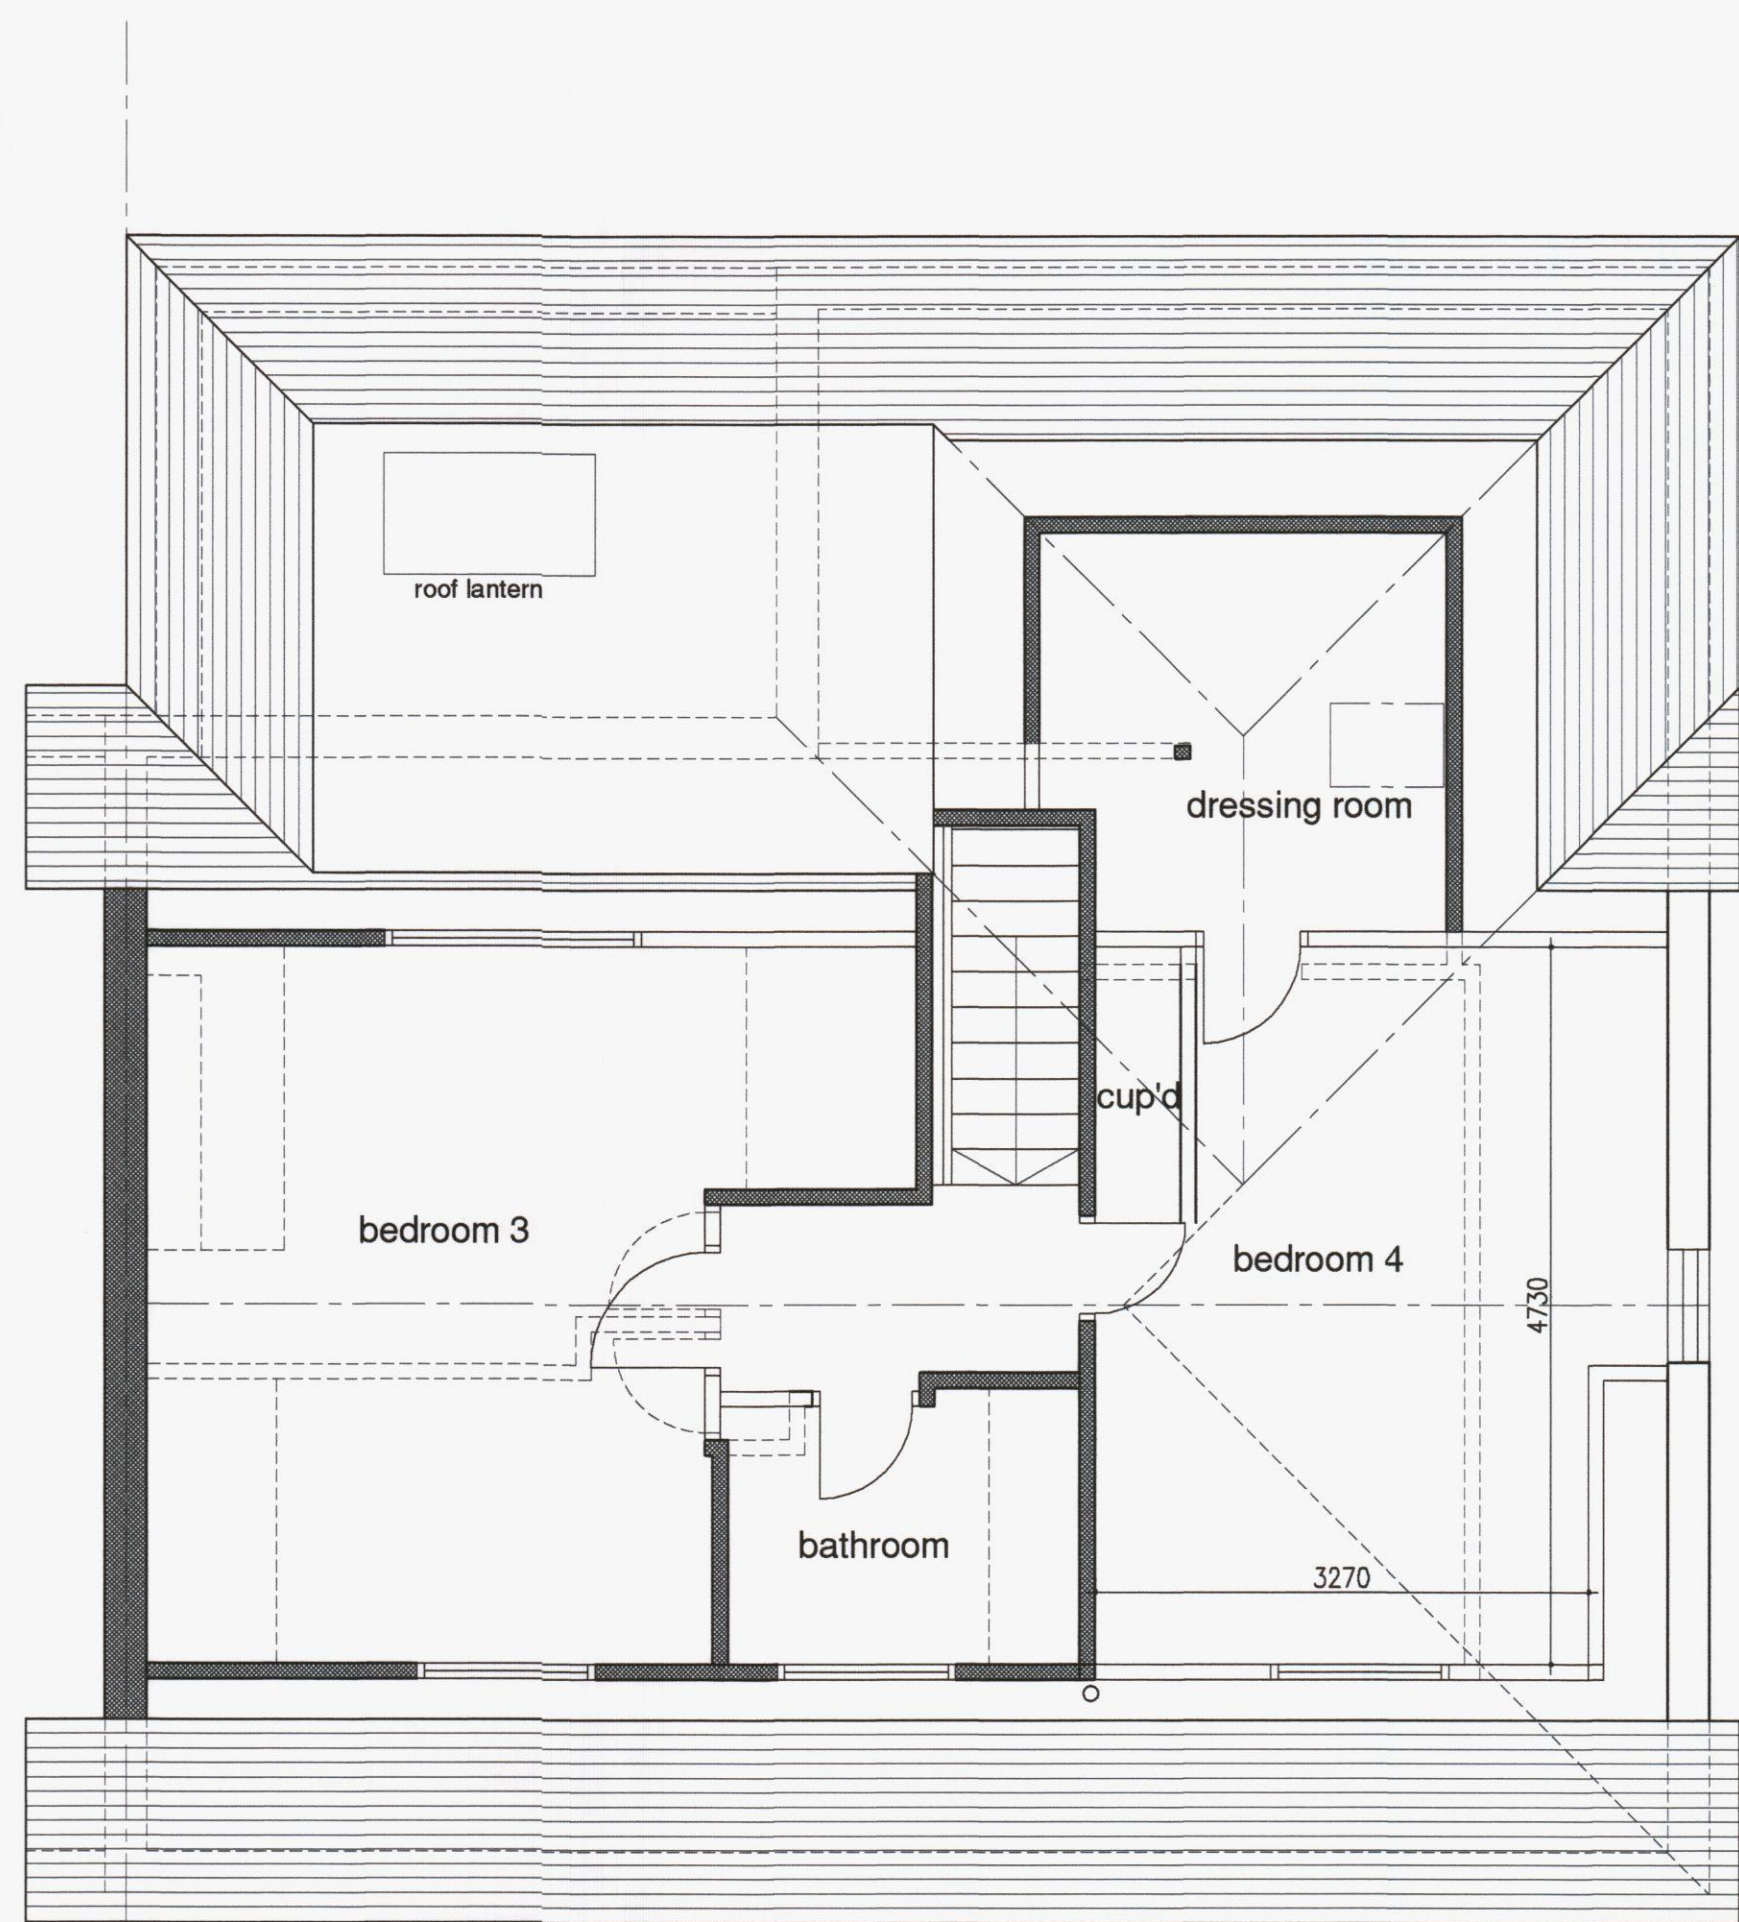

First Floor Plan

A	Internal layout revised	mw 12.12.12	Chk / Date
-	Original Issue		
Rev		Dwn / Date	Chk / Date
This drawing is copyright and must not be disclosed to third parties without permission Scaled dimensions are not to be used for construction			

4 Queensgate
Queens Road
Fareham
Hampshire
PO16 0NW

Tel: 01329 288911
Fax: 01329 221913
E-mail: admin@m2architecture.com

m2
architecture
architectural technologist

PROJECT

Proposed Alterations to
139 Silverdale Drive
Waterlooville

CLIENT

Mr M Lambert

DRAWING TITLE

Plans, Elevations
Proposed



PROJECT NO.	DRAWING NO.	REV.	SCALE
12044	100	A	1:100 1:50