


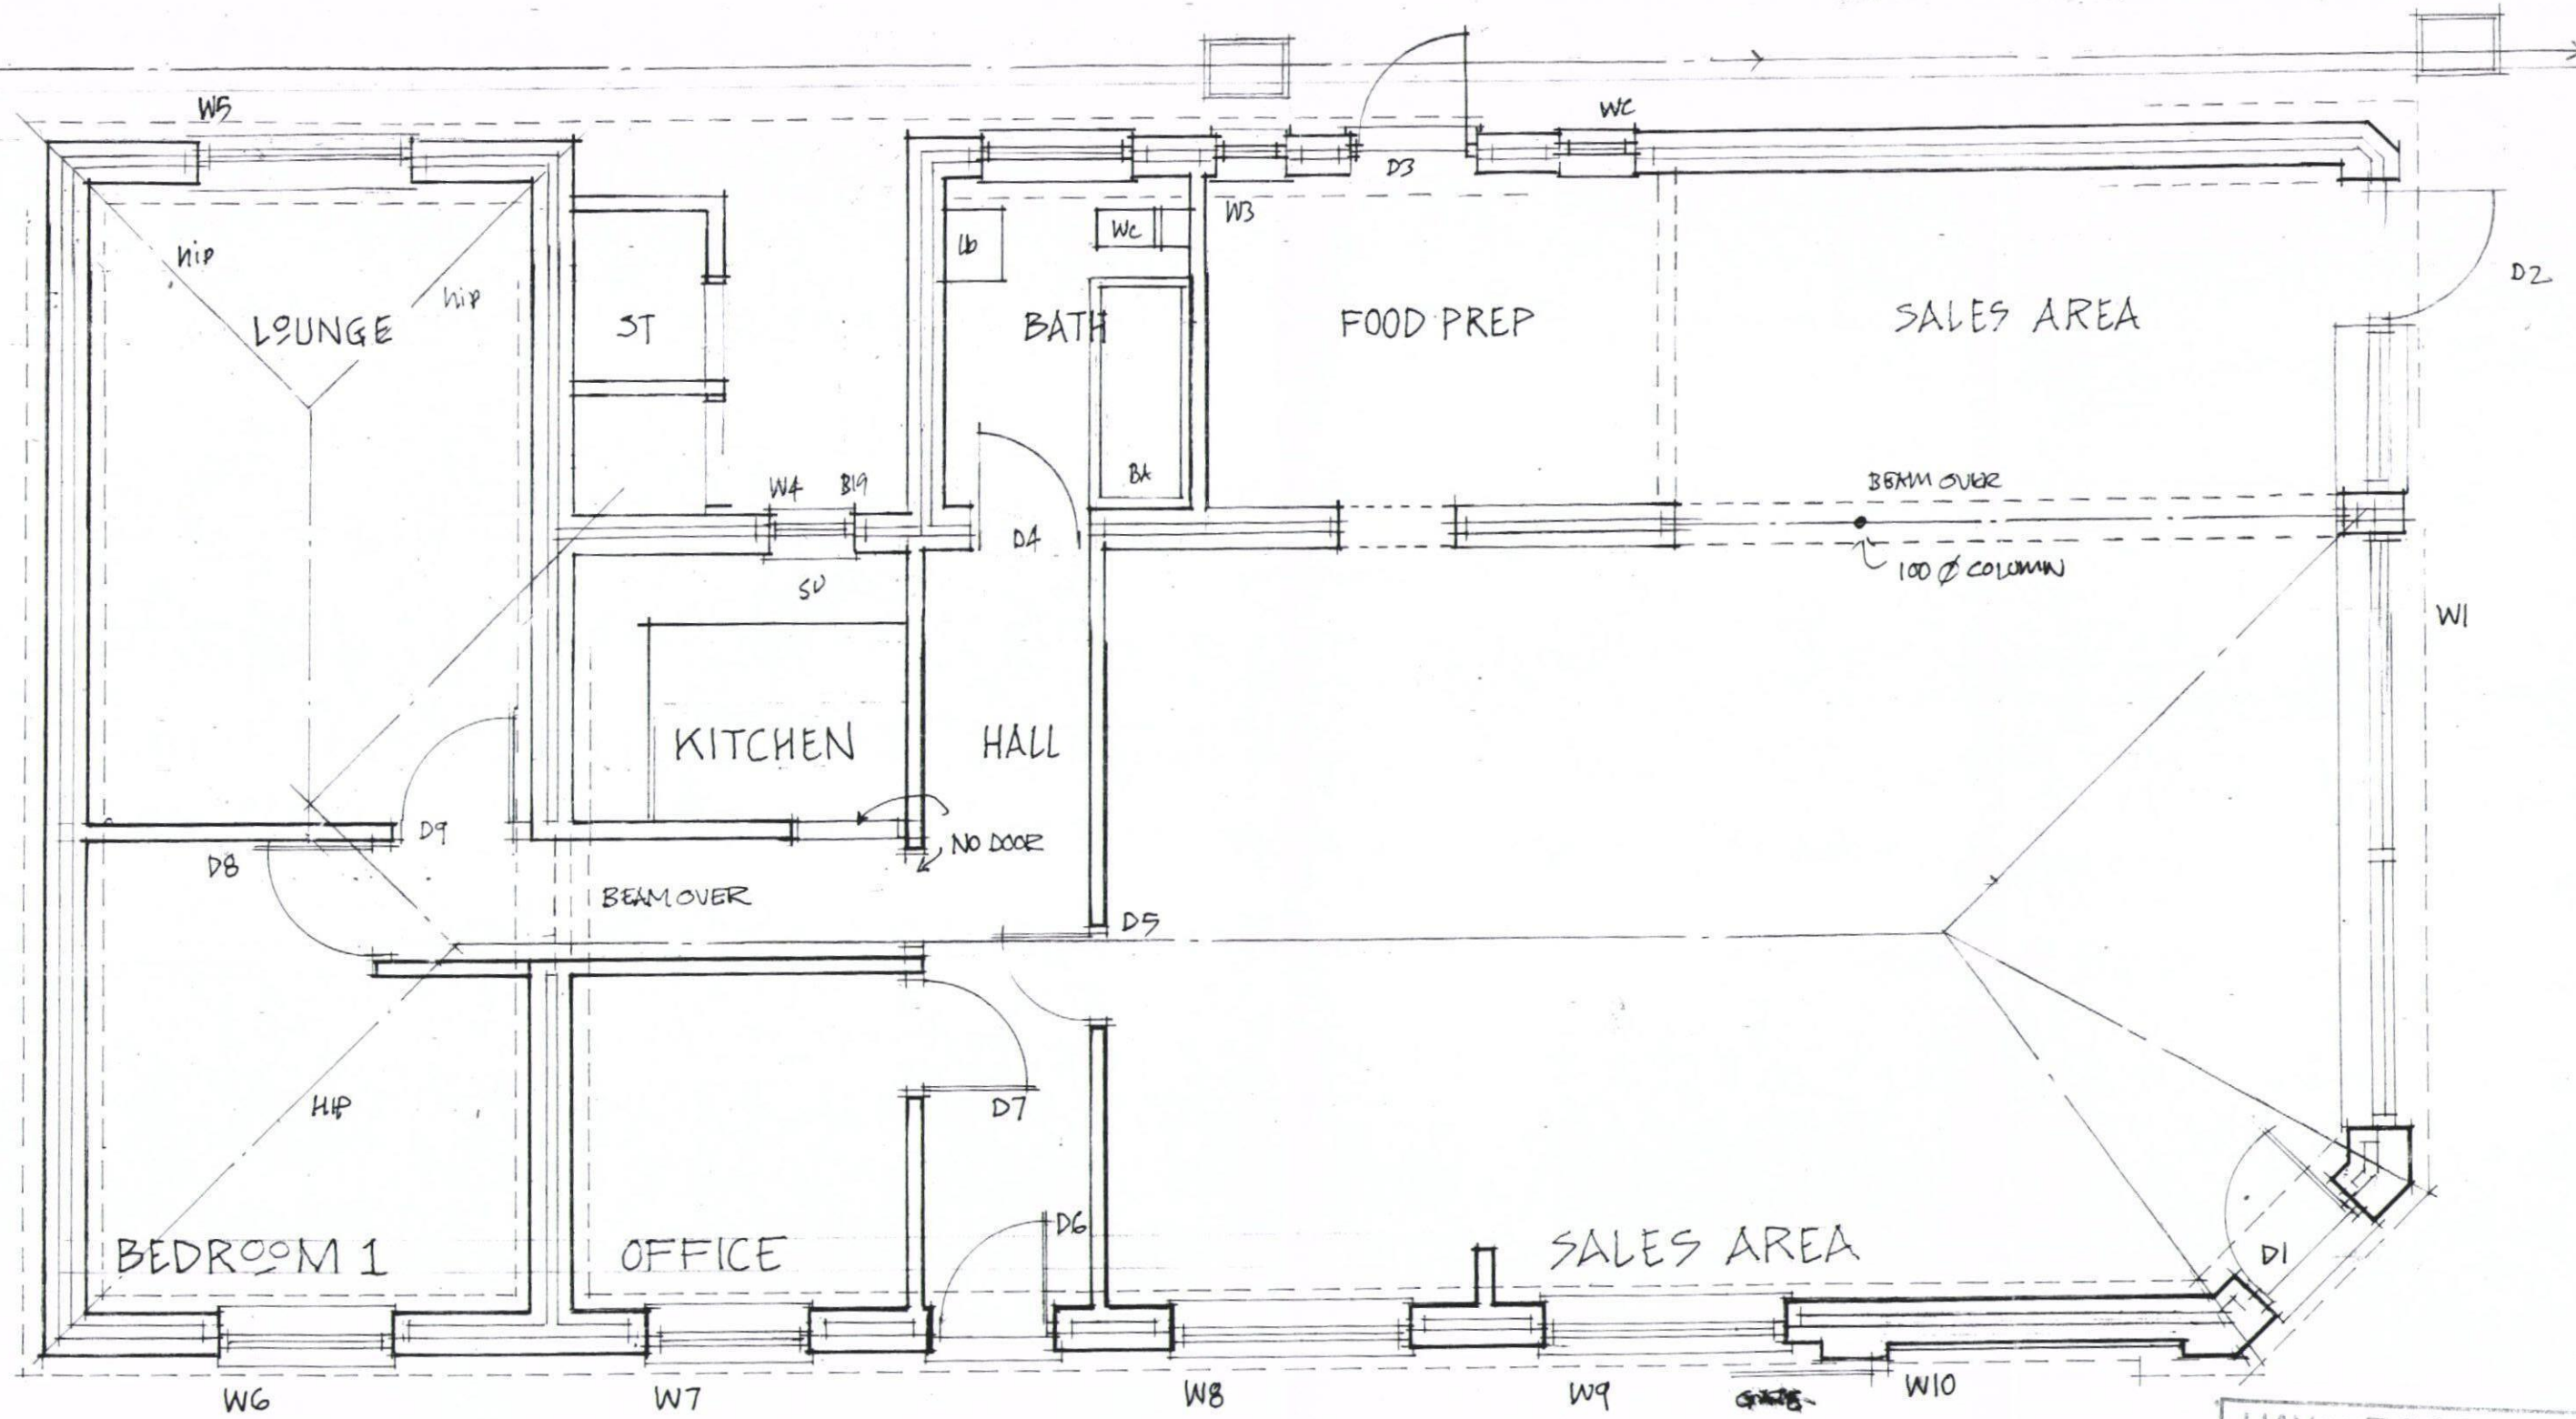

EXISTING GROUND FLOOR PLAN SCALE 1:50 @ A3

GARDEN

EXISTING 1.8MTR L/LAP
FENCE



PROPOSED ALTERATIONS AND IMPROVEMENTS TO CHARLIES FARM STORES,
SANDY POINT ROAD, HAYLING ISLAND. EXISTING GROUND FLOOR PLAN.
Scale 1: 50 @ A3. JULY 2011 : 9013-03.