


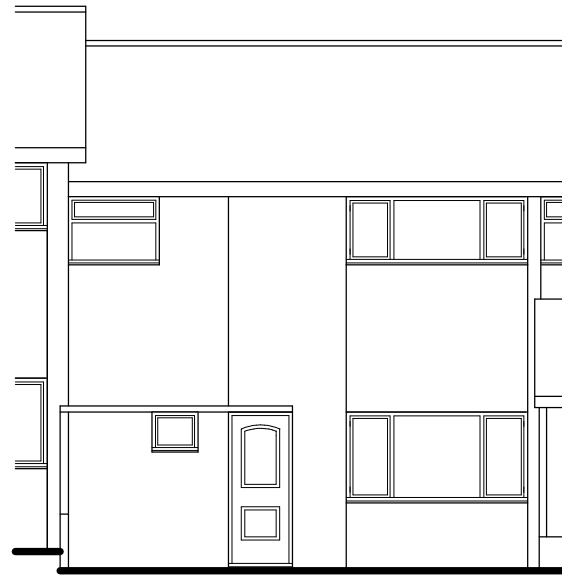


 

front elevation 1 : 100

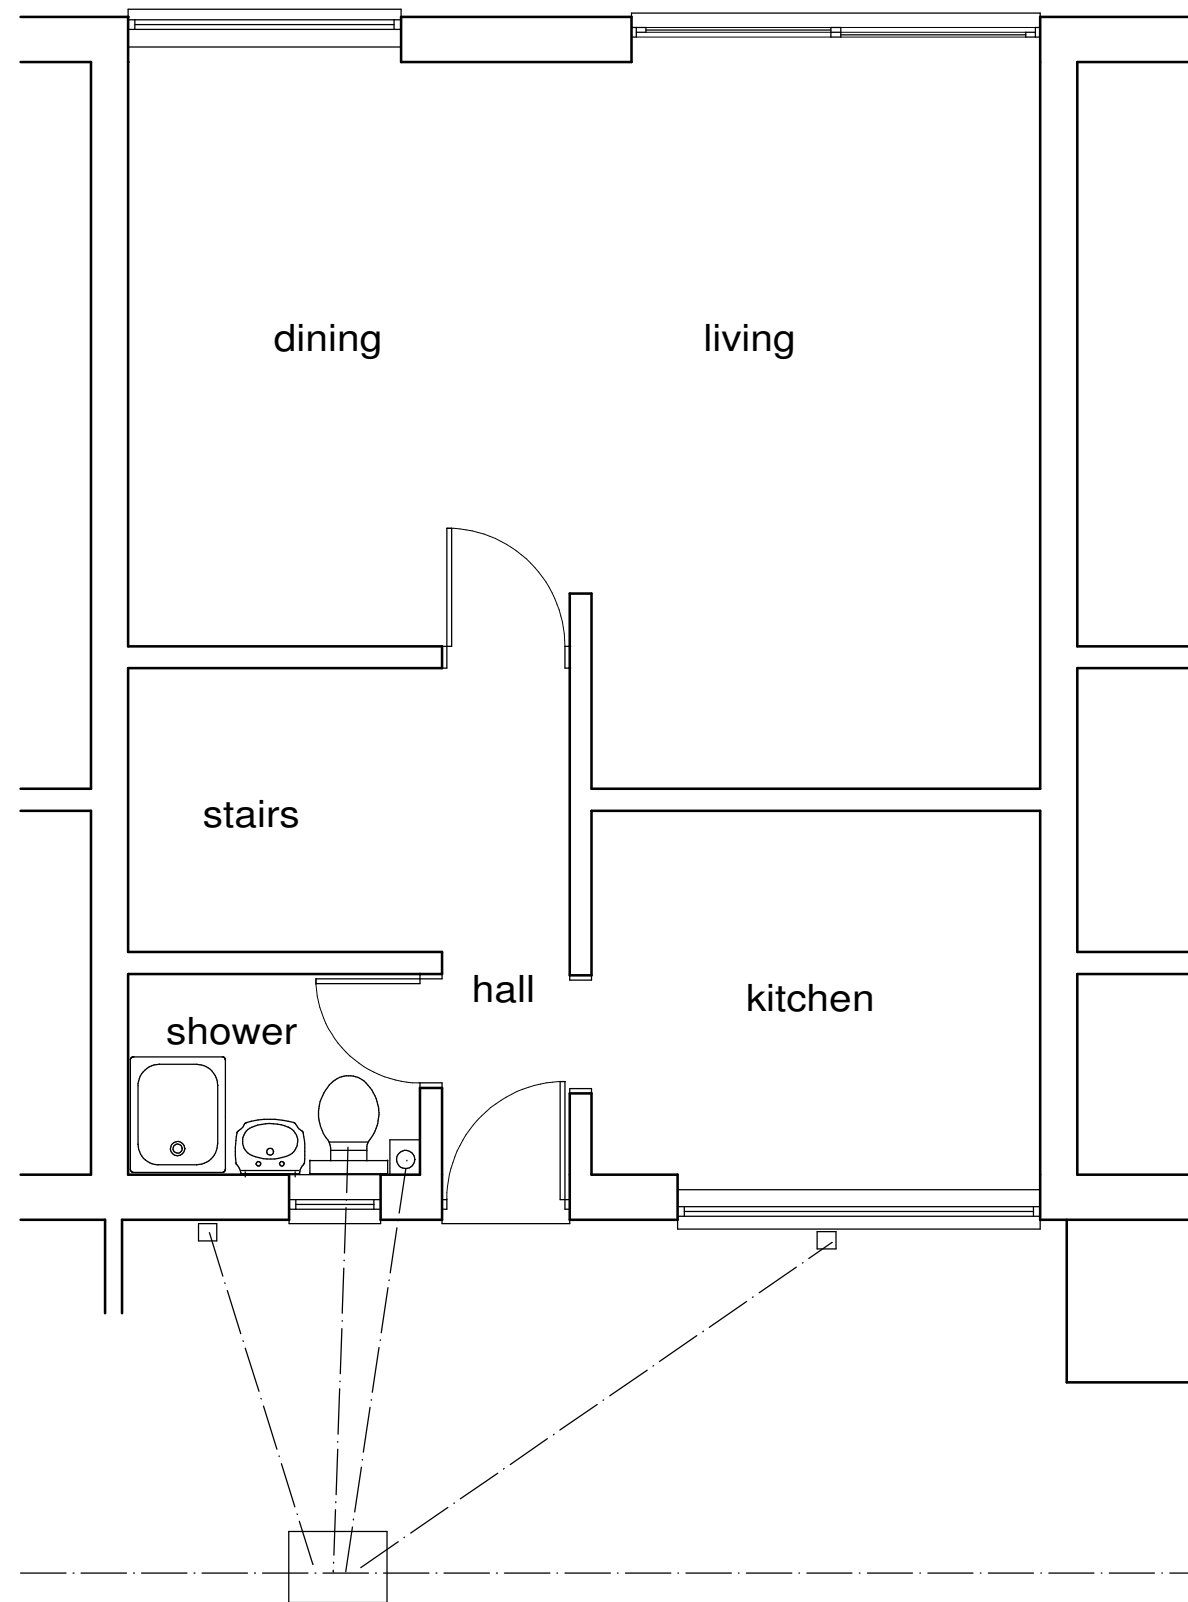

ground floor plan 1 : 50

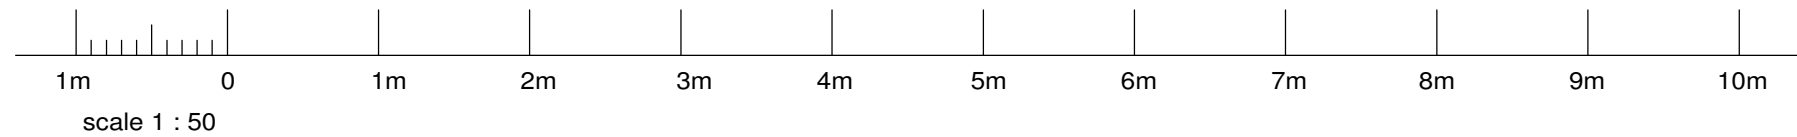

notes

revisions

David R Munt B Sc MRICS
Chartered Surveyor



5 Southview Cottages, Sweetwater Lane,
Shamley Green, Nr Guildford, Sy GU5 0UP
Tel/Fax 01483 893346

job title
7 Pyle Close, Cowplain,
Waterlooville PO8 8JN

drwg. title
EXISTING PLAN
& ELEVATION

scale 1 : 50 1 : 100 @ A2

date Nov. 2012

drwg. no.
MN58 / 1