



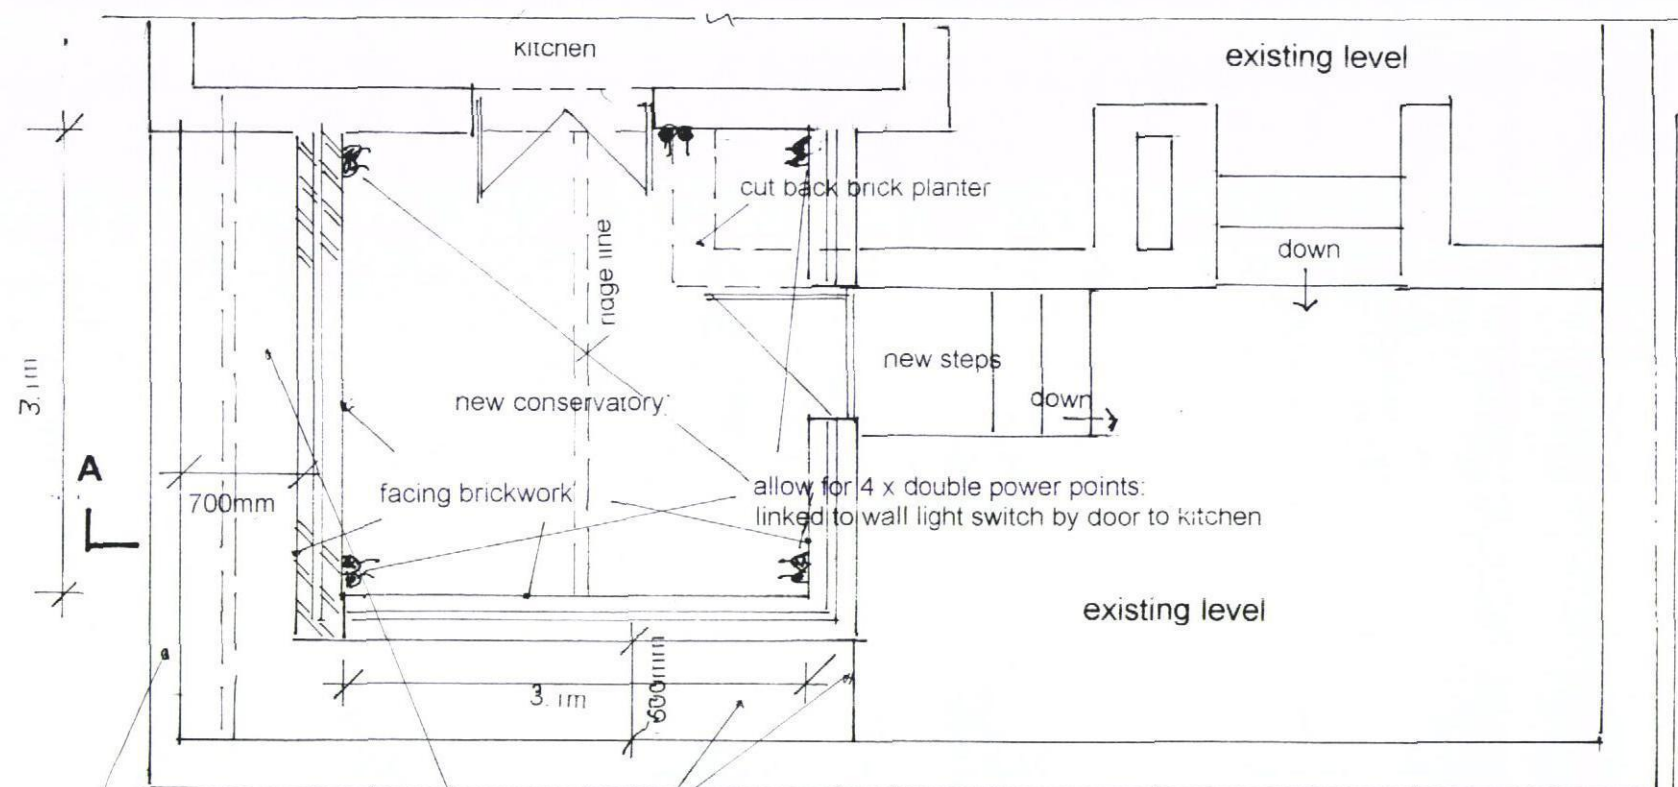


FLOOR PLAN

remove decking and replace with compacted hardcore (finish to be agreed)


position of boundary wall

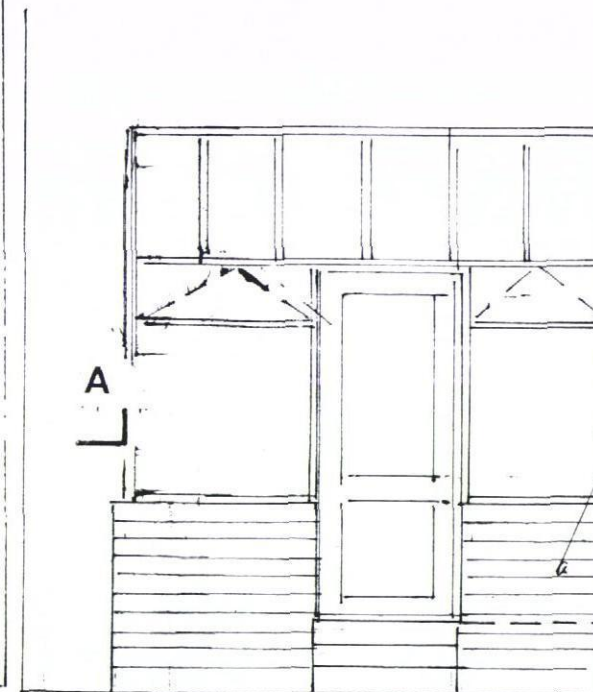


WEST ELEVATION

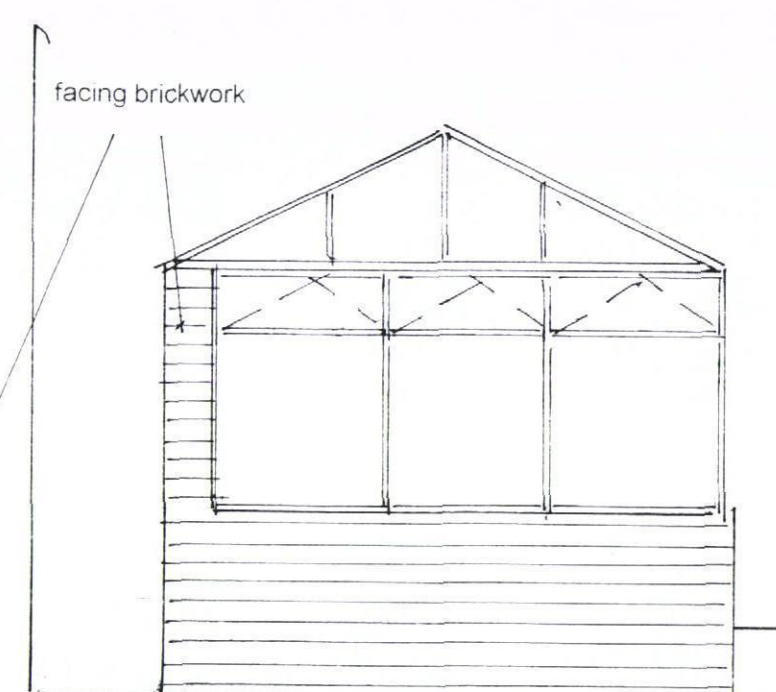

NORTH ELEVATION

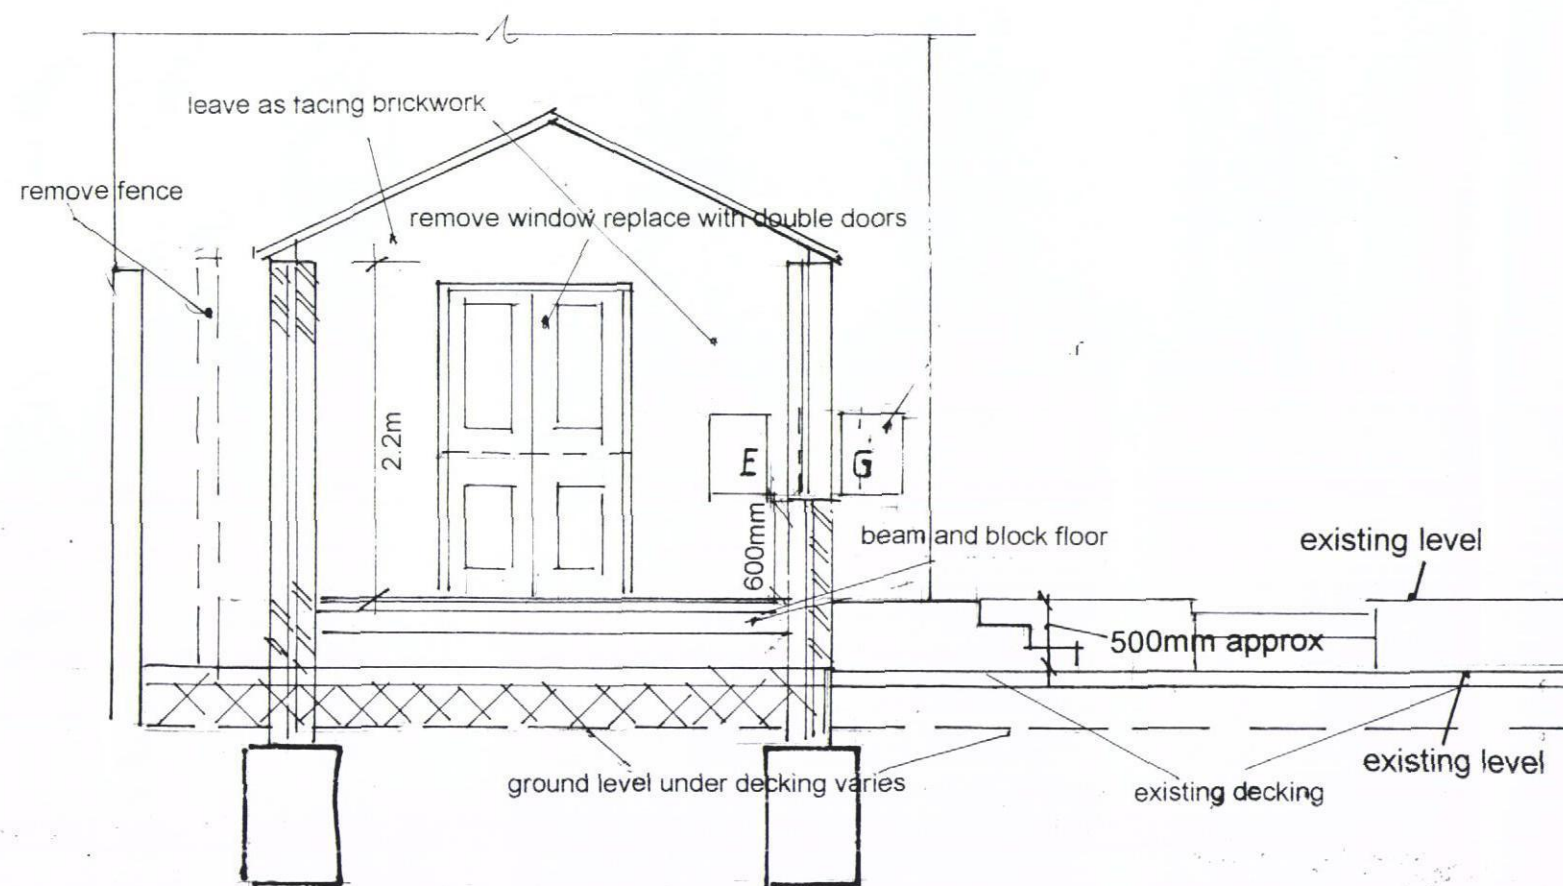

CROSS SECTION AA

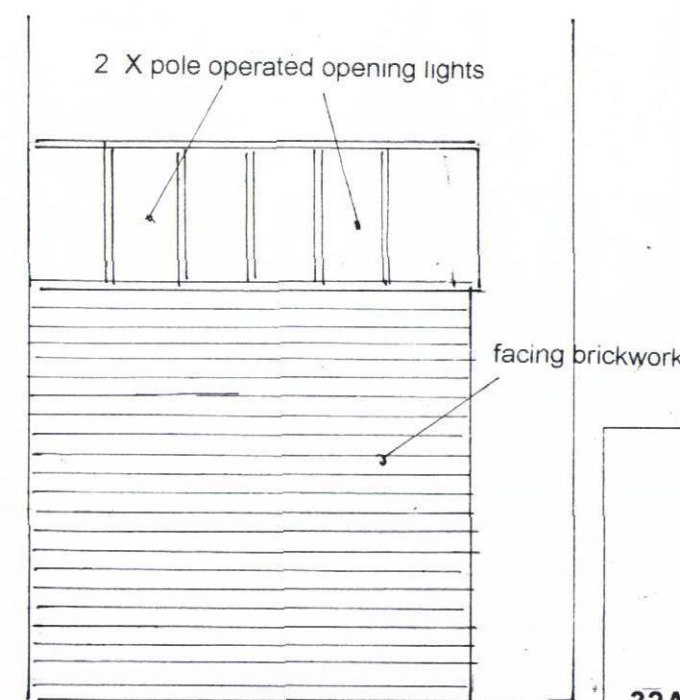

EAST ELEVATION



RIBA

Chartered Practice

John Groom Chartered Architect
32A High Street, Emsworth, Hampshire PO10 7AW
T 01243 372560 M 07780 997563

johngroom@freeuk.com
www.johngroomarchitect.co.uk

JOB: Single storey conservatory
LOCATION: 2 Spinnaker Place, Emsworth
DRG TITLE: Plans and elevations -
SCALE: 1:50 DRAWN: JG
DRG NO: 12/266/1 DATE: 23 May 2012