




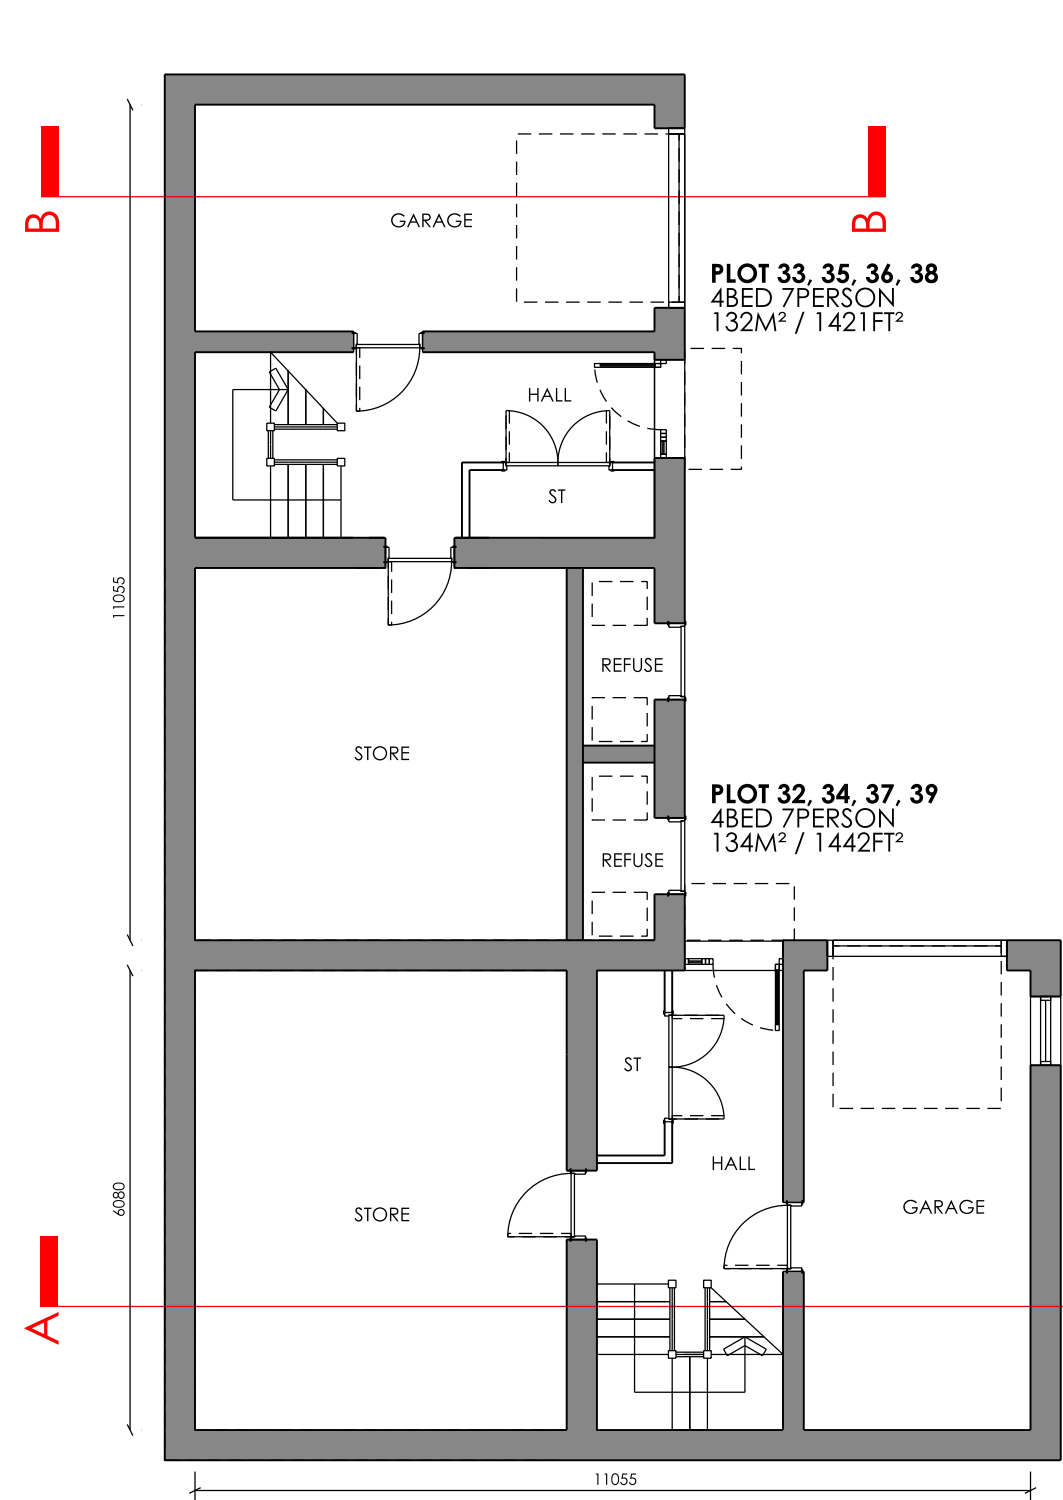


GROUND FLOOR PLAN
1:100 SCALE @ A1

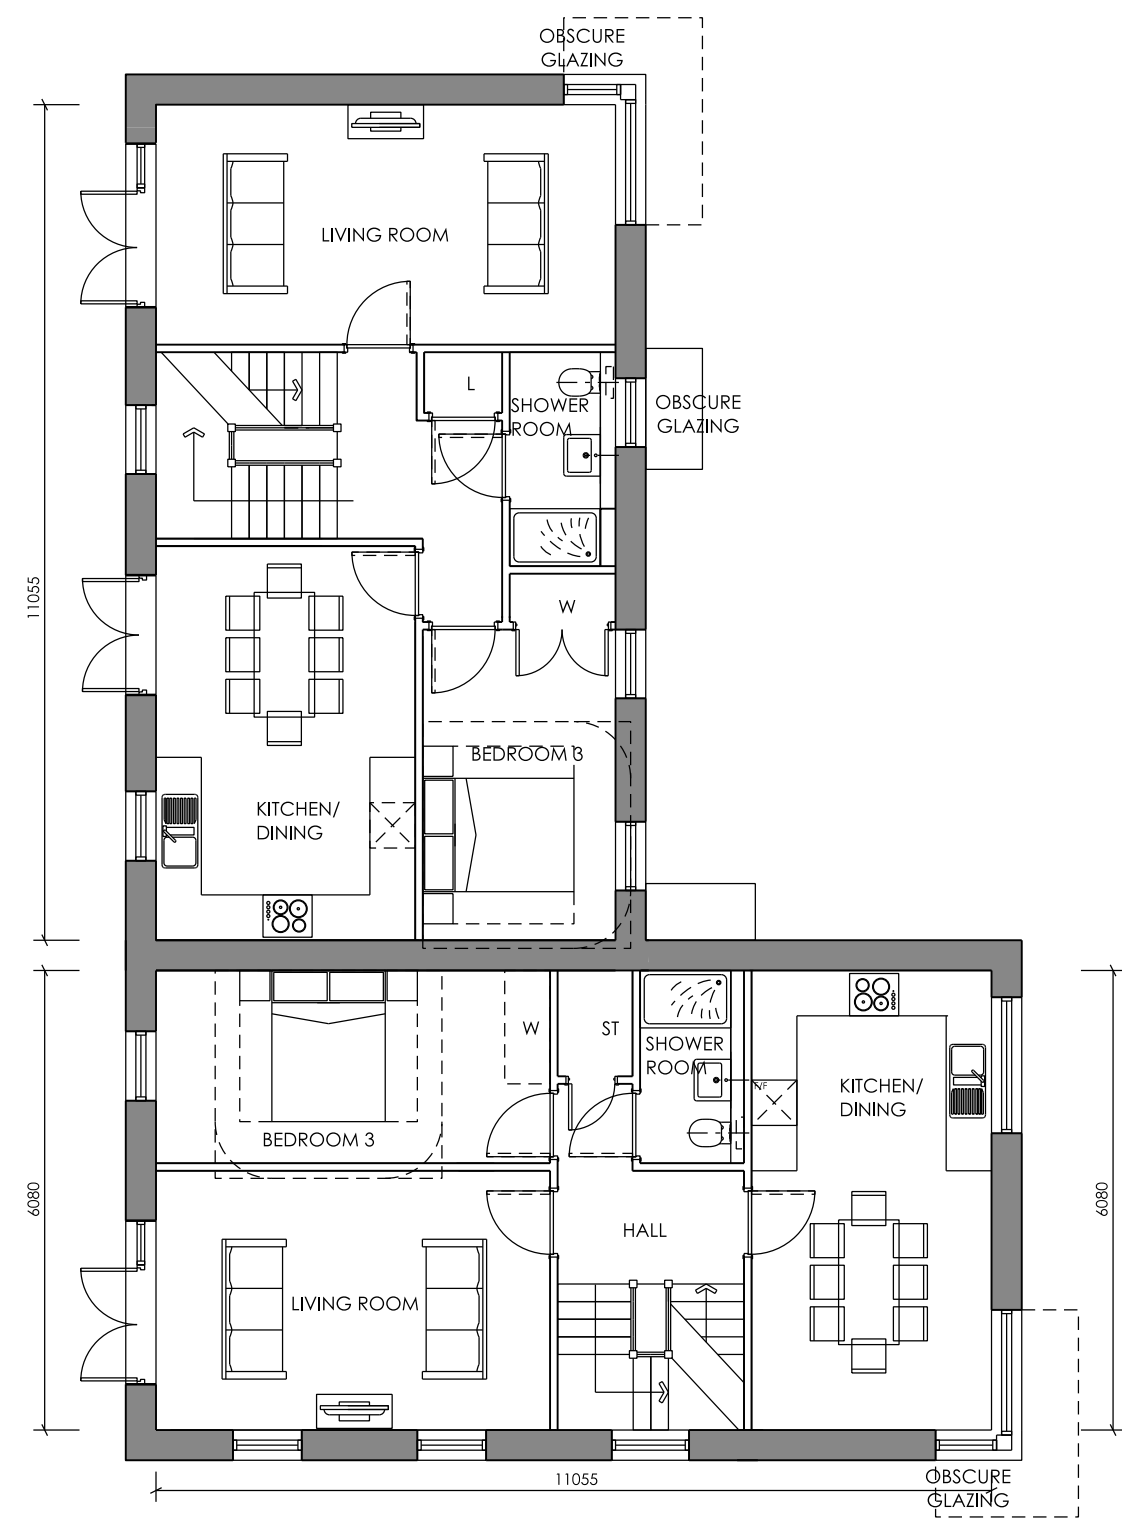

FIRST FLOOR PLAN

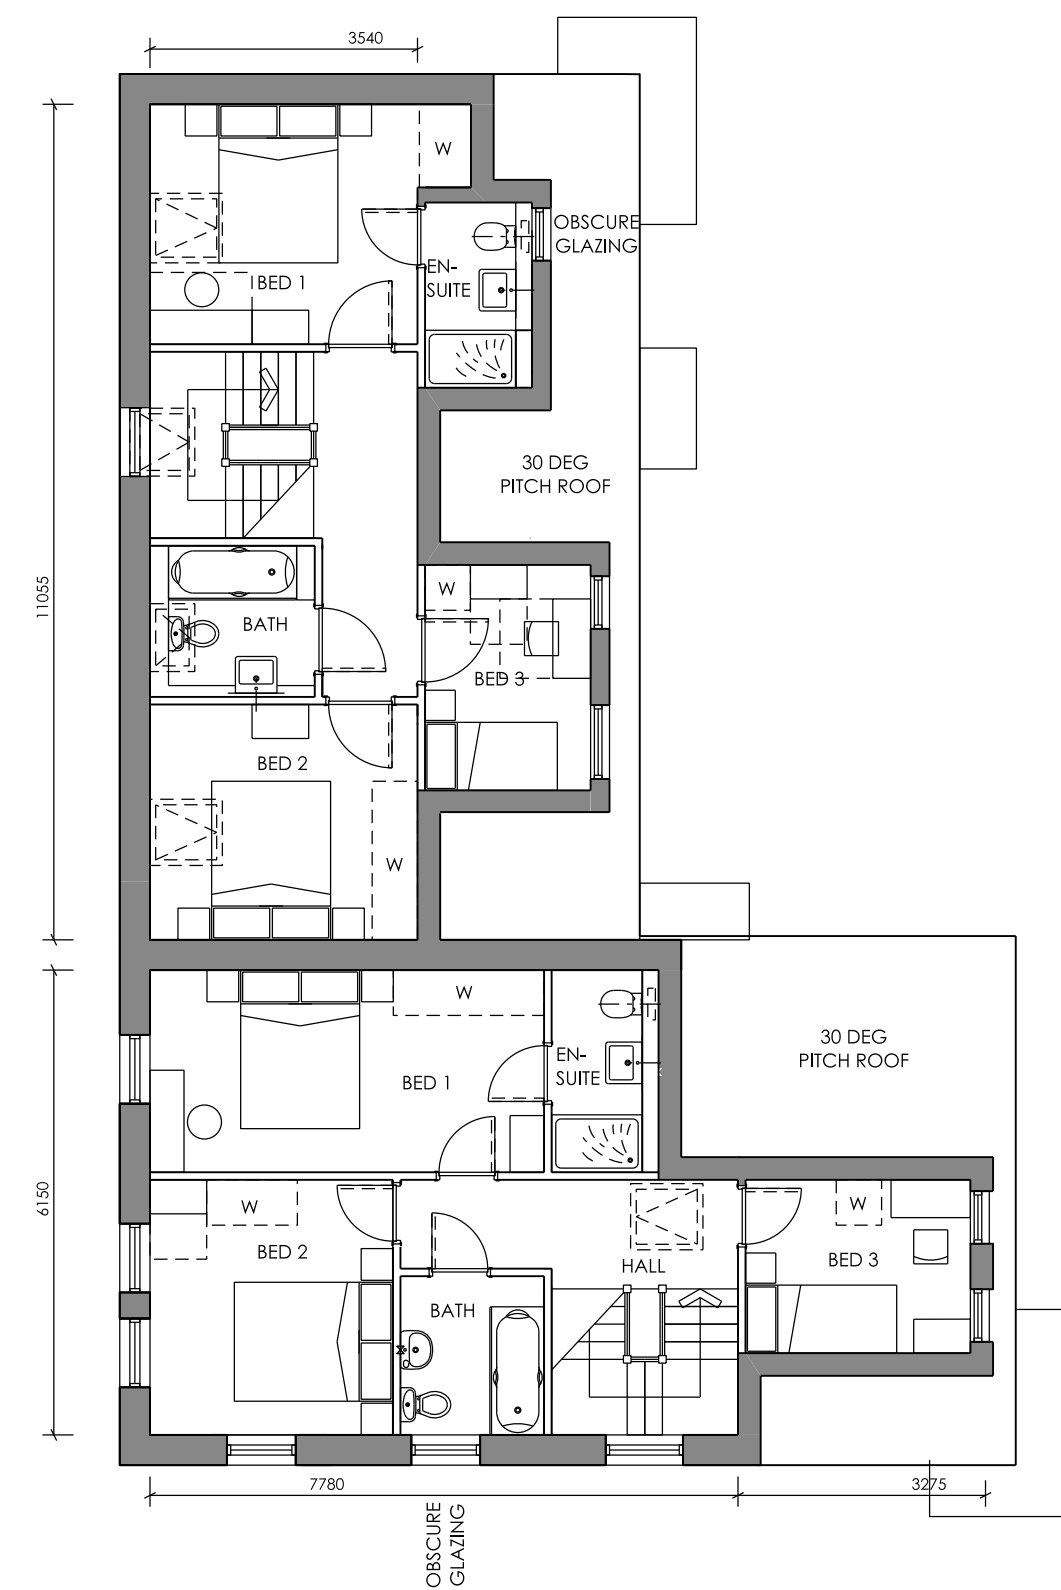


SECOND FLOOR PLAN

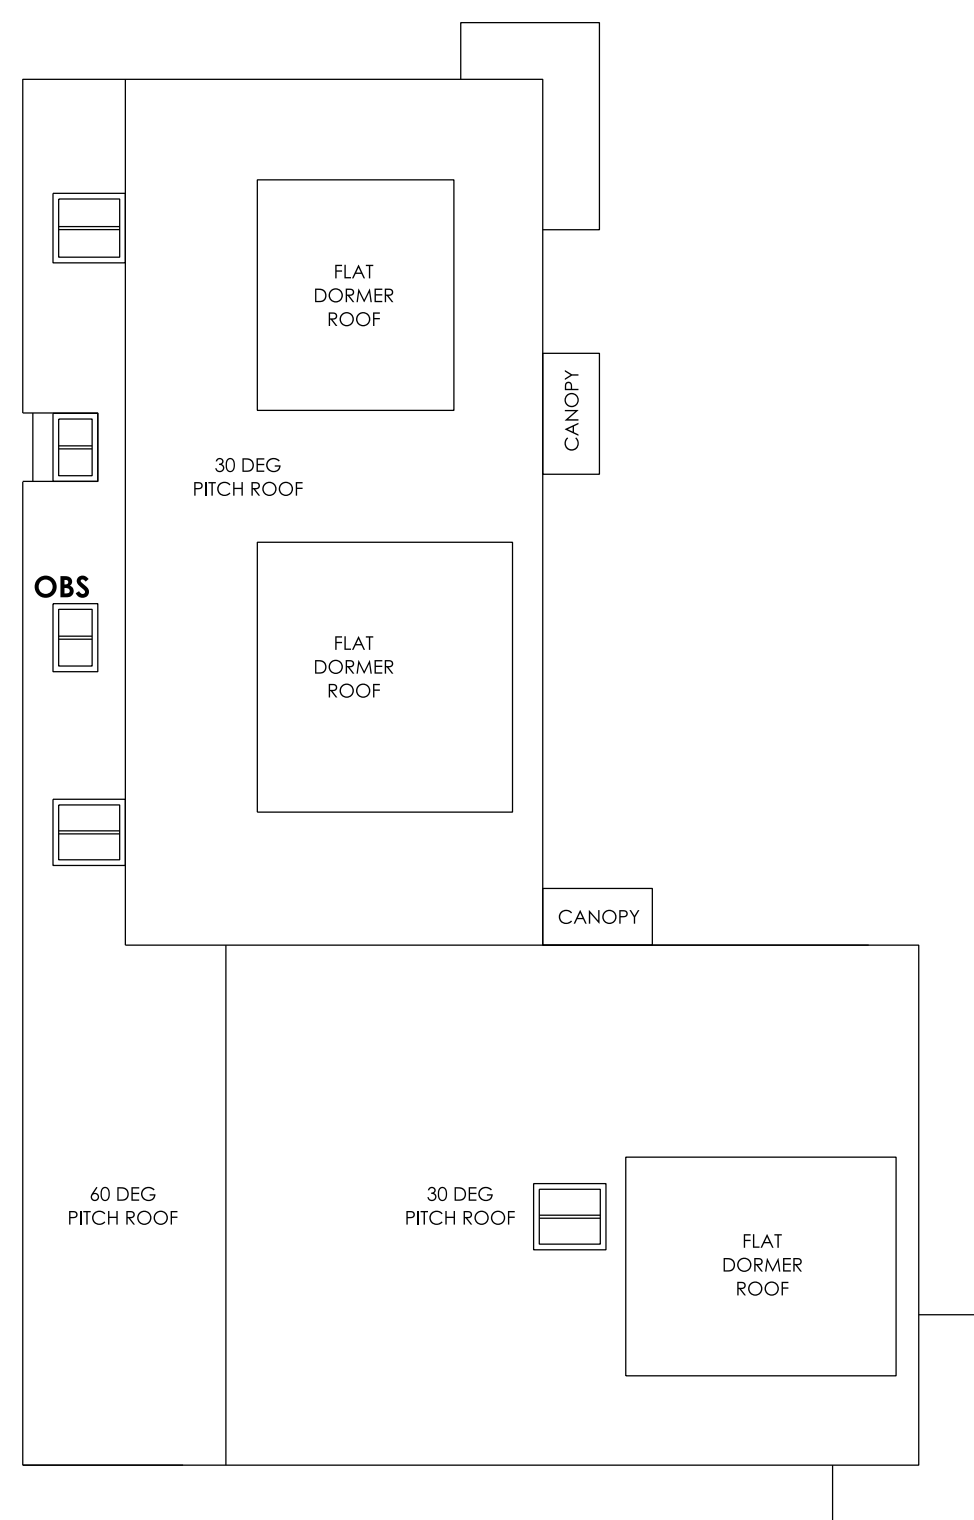

ROOF PLAN




FRONT ELEVATION

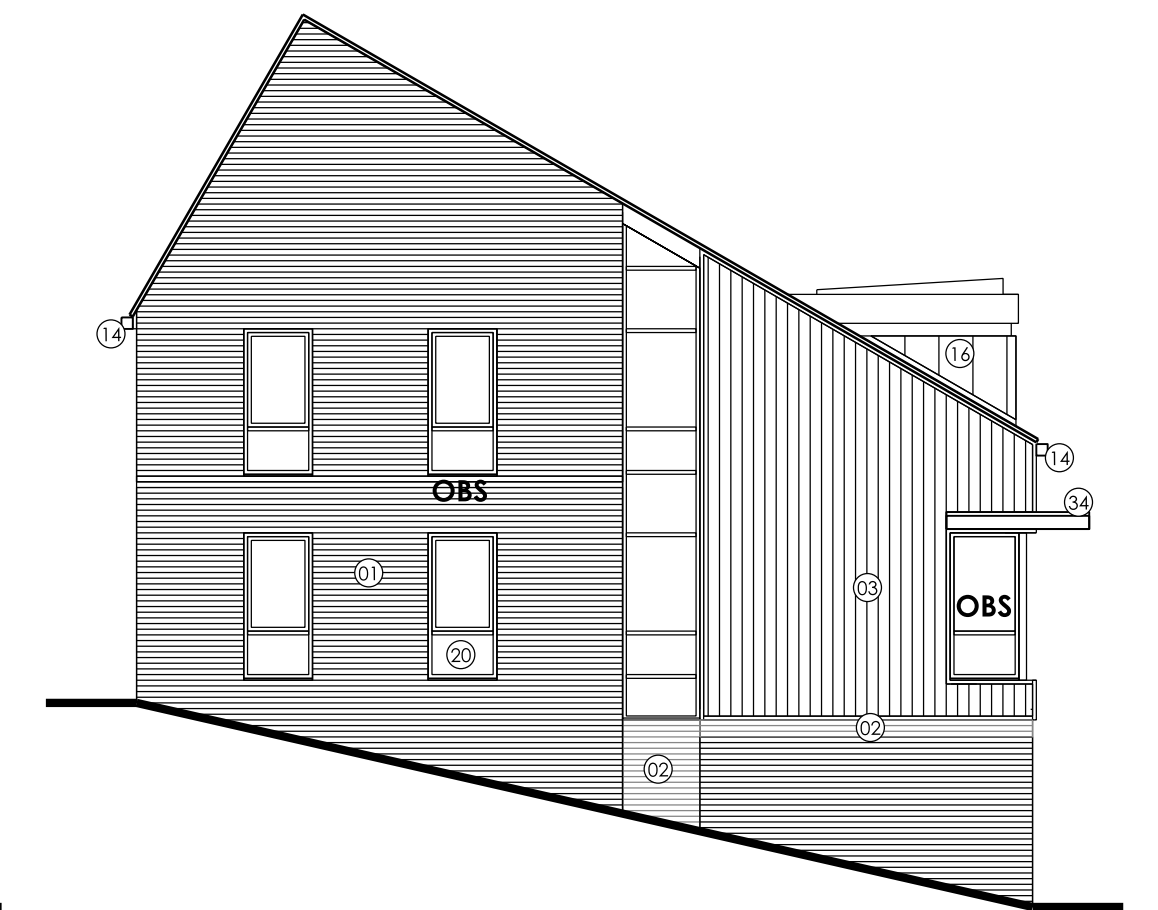


SIDE ELEVATION




REAR ELEVATION

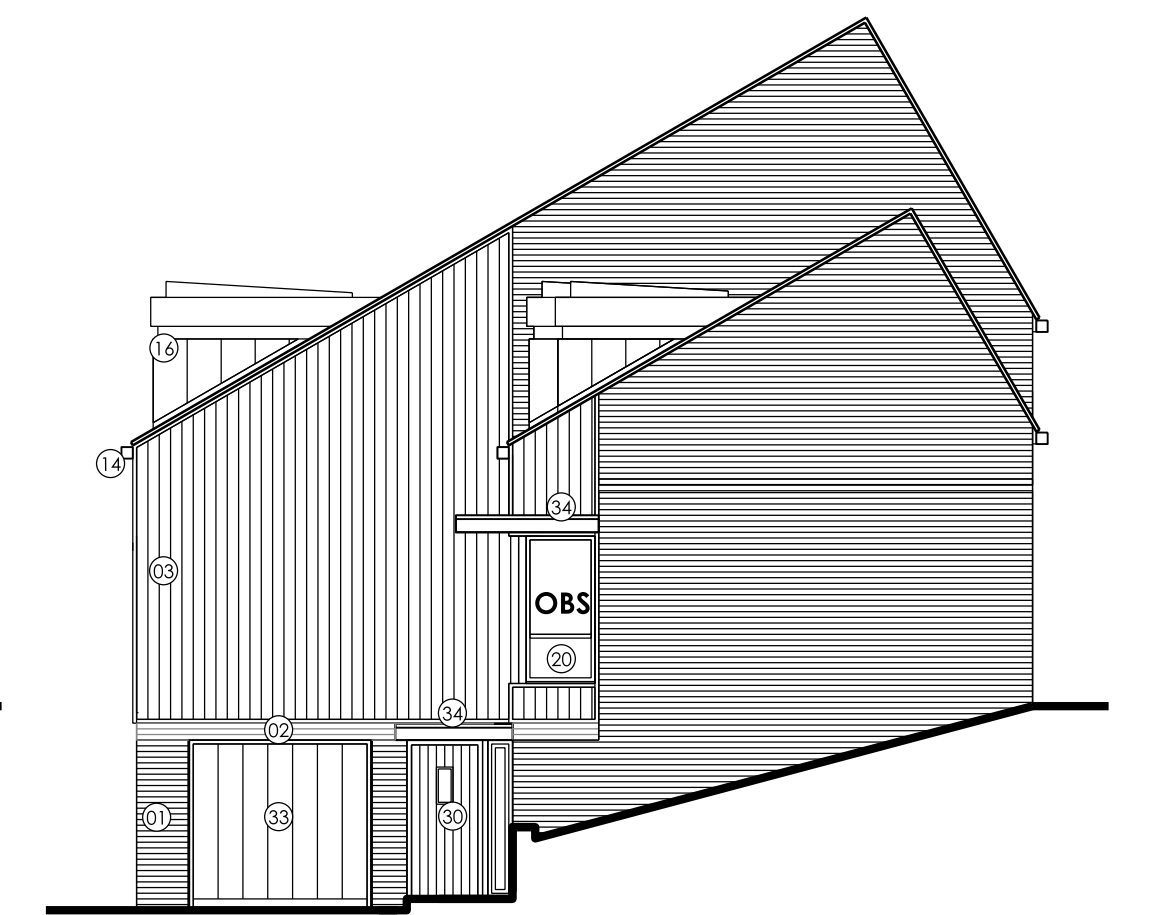


SIDE ELEVATION

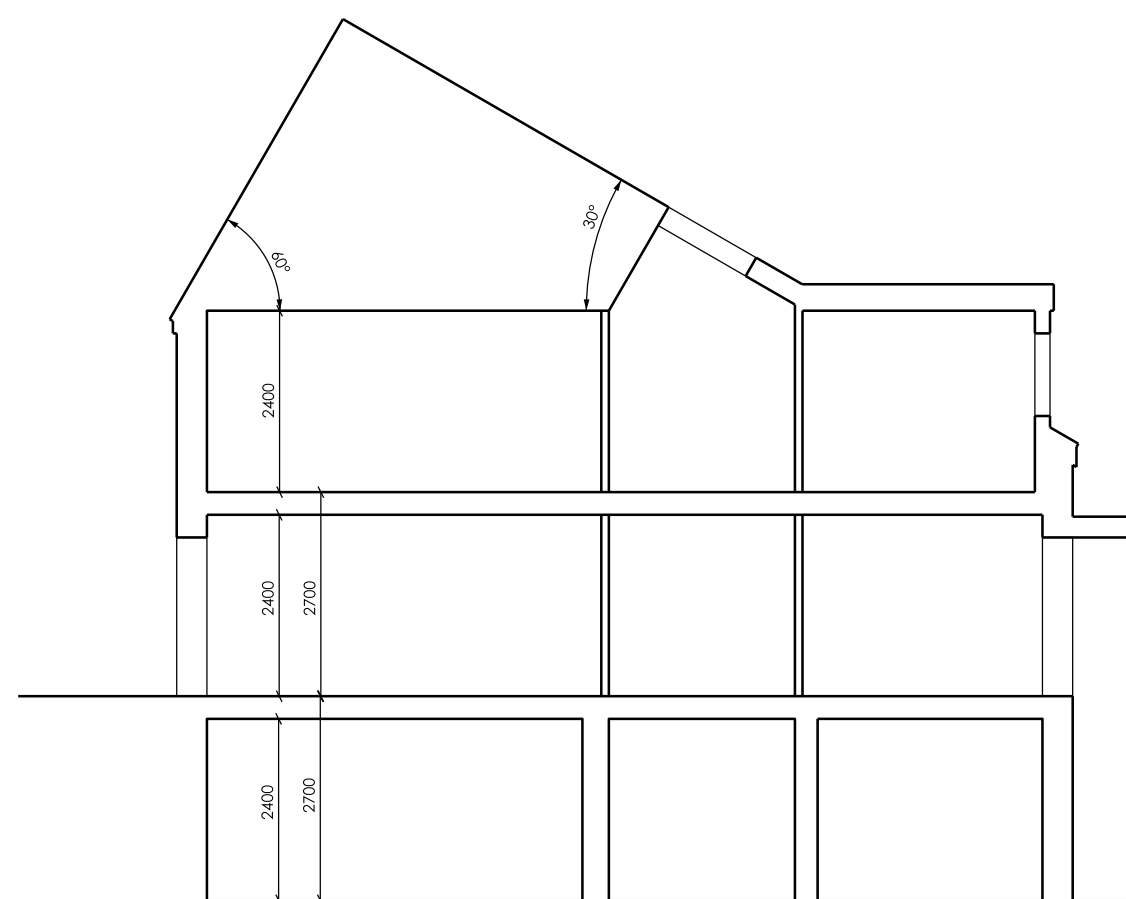

SECTION A-A

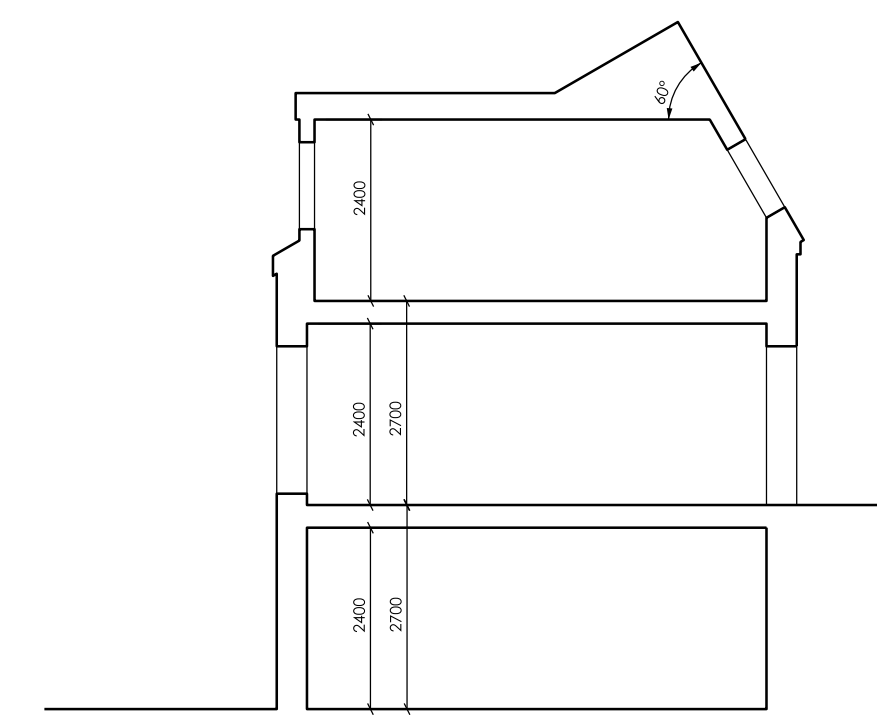


SECTION B-B

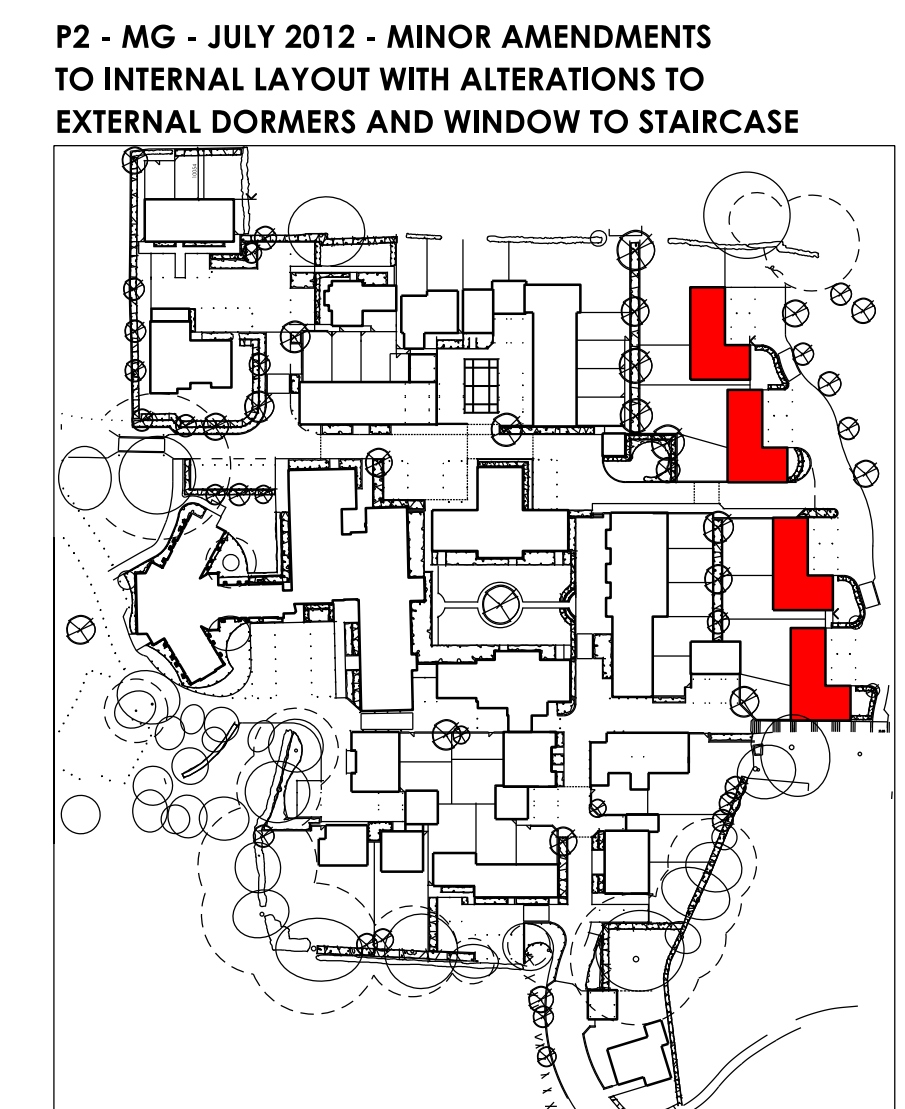

MATERIALS KEY	WALLS	
	01 Multi stock brickwork	18 white eaves, verge, soffit and bargeboards
02 Red face brickwork, brick detail, brick header detail	19 metal chimney flue	38 grey UPVC rainwater goods
03 Vertical weatherboard cladding - natural colour	WINDOWS/DOOR AND GLAZING SYSTEMS	
04 Horizontal weatherboard cladding - dark grey	20 White UPVC framed window doors & glazing systems	
05 White smooth faced render to key gable features	21 Velux roof lights	
06 Pre-cast stone cill, header and stone gable detail	22 Grey aluminium/limber composite window and doors	
07 Red brick cill detail	DOORS/PORCHES/GUARDINGS	
ROOF/EAVES/VERGES/SOFFITS/RAINWATER GOODS		30 Profiled front doors, to style shown
		31 White framed glazed main entrance doors to apartments
10 Blue/black slate with matching ridge + hip slates	32 Painted profiled/toured doors and screens to cycles and bin stores etc	
11 Red/brown plain clay tiles	33 Profiled steel garage doors to style shown	
12 Orange plain clay tiles	34 Pressed metal fascias to canopies/ porches	
13 Grey pressed metal cappings/ trims to flat roof parapet walls etc	35 Metal railing/guarding to balconies	
14 Black UPVC rainwater goods	36 Painted steel gates/railings	
15 Grey leadwork	37 timber feature privacy fence	
16 Grey coloured dormers		
17 precast gable top features		

IMPORTANT NOTE FOR USE OF THIS DRAWING: THIS DRAWING HAS BEEN PRODUCED SPECIFICALLY FOR USE ON THIS PROJECT. POPE PRIESTLEY ARCHITECTS CANNOT BE HELD RESPONSIBLE FOR RE-USE OF THIS INFORMATION BY OTHERS FOR ANY PURPOSE OTHER THAN FOR WHICH IT IS SPECIFICALLY INTENDED. THIS DRAWING REFLECTS STANDARDS AGREED FOR THIS PROJECT AND CURRENT AT THE TIME OF PRODUCTION AND WILL NOT BE UPDATED IN ACCORDANCE WITH CHANGING LEGISLATION AND/OR OTHER REQUIREMENTS.

SCALE BAR = 10mm INTERVALS AT TRUE SCALE

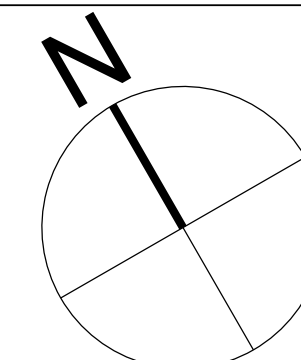

PLANNING ISSUE	POPE PRIESTLEY		ARCHITECTS		
	ARCHITECTURE TOWN PLANNING URBAN DESIGN				
	FERRY HOUSE, CANUTE ROAD, SOUTHAMPTON, HAMPSHIRE, SO14 3FJ. T: +44 (0)23 80335228 F: +44 (0)23 80632886 E: info@popepriestley.co.uk				
	CONTRACTORS MUST CHECK ALL DIMENSIONS ON SITE. ONLY PEASSED DIMENSIONS ARE TO BE WORKED FROM. DIMENSIONS MUST BE REPORTED TO THE ARCHITECT BEFORE PROCEEDING. DRAWING HAS BEEN PREPARED IN ACD/ISO/COMBINATION FORMAT. DIMENSIONS SUPPORTED IN OTHER FORMATS MAY DIFFER. REFER TO ORIGINAL DRAWING FOR TRUE FORM. THE DRAWING IS COPYRIGHT ©				
	S1 MICHAELS CONVENT LONDON ROAD WATERLOOVILLE HAMPSHIRE		BLOCK H PRIVATE PLANS, SECTIONS & ELEVATIONS PLOTS 32 TO 39		
	SCALE: A1 1:100	DATE MAY 2012	AUTHOR -	CHECK -	DRAWING NO. PP1144/ 127-00