


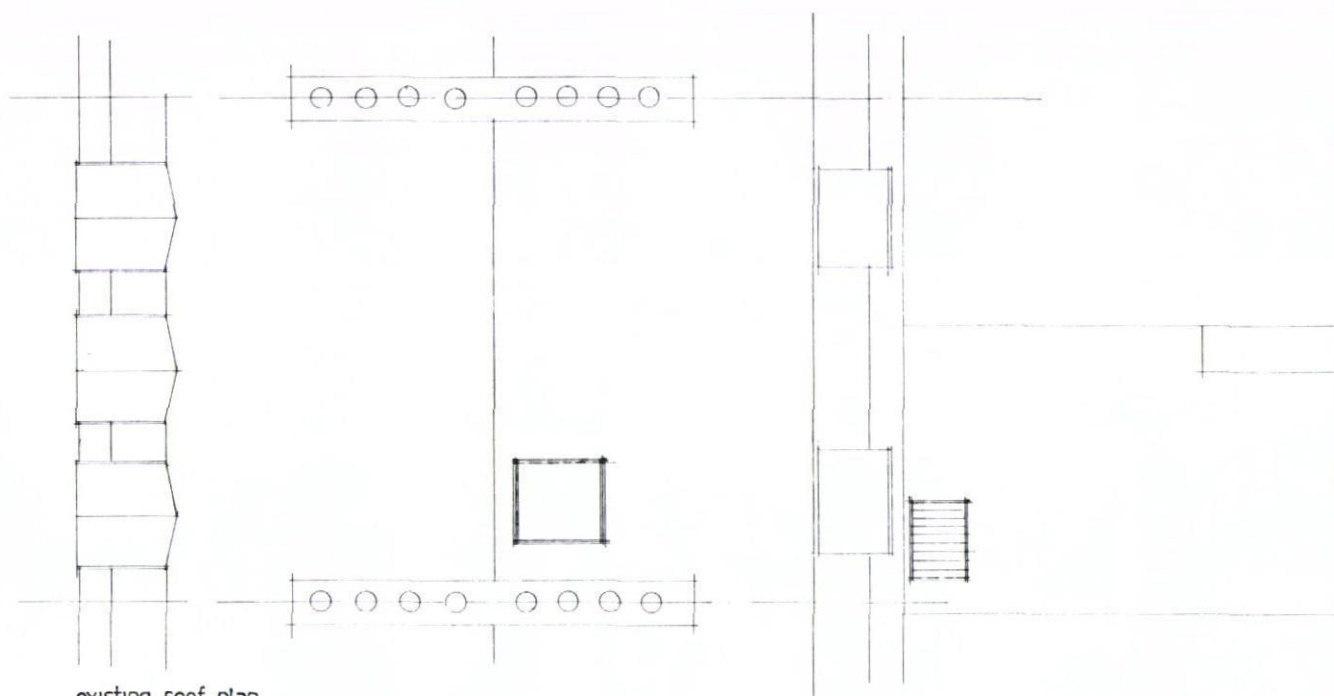


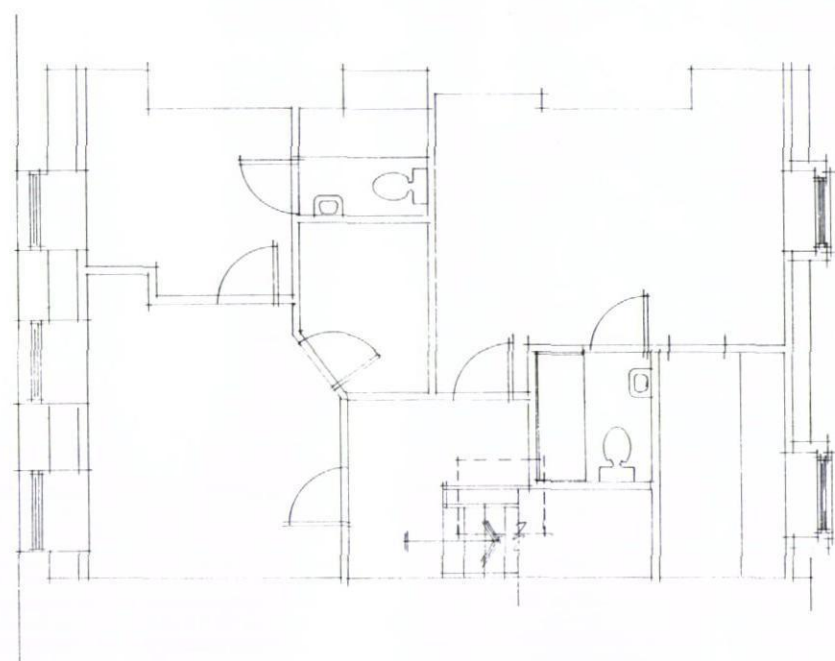

existing roof plan

 

existing third floor plan.

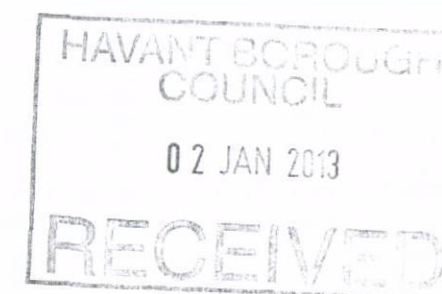

A	Date	Revision

© copyright

THORNS-YOUNG
ARCHITECTURAL

THORNS-YOUNG LTD.
212 Lombard Road, North End, Portsmouth PO2 9FD
Tel: (023) 9267 2865 Fax: (023) 9266 3457

Client

mr b laly

Job Title

39 sea front
hayling island

Drawing Title

existing floor plans (tf)

1:100 at A3

Scale 1:50 : at A1

Date sept '2011 Drawn by sa

Drg. No. 4127-114 Rev.