

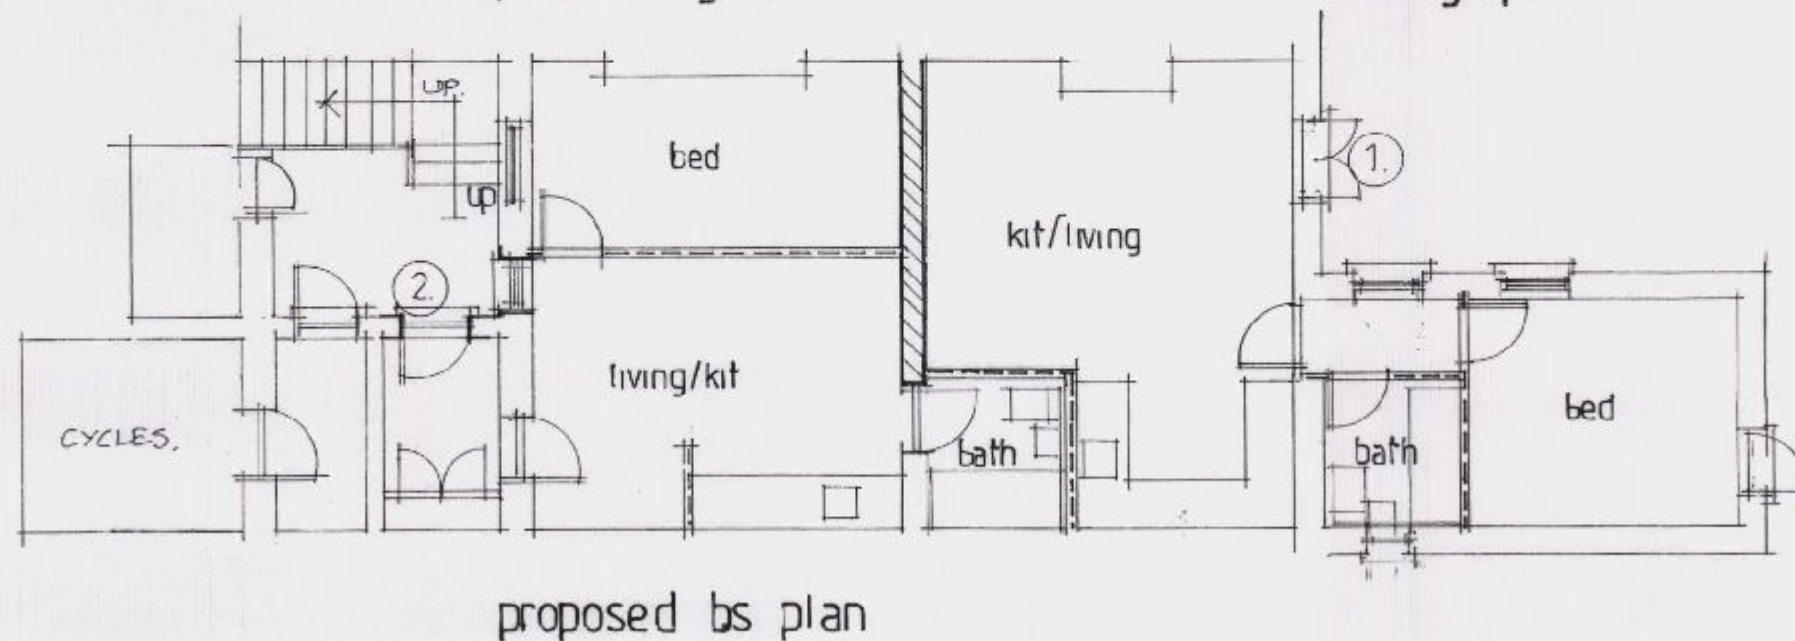
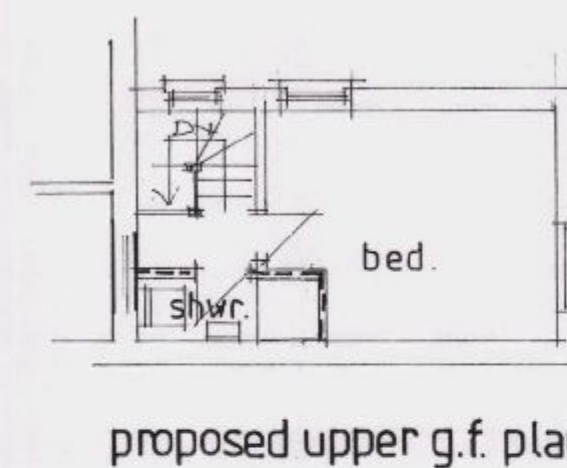
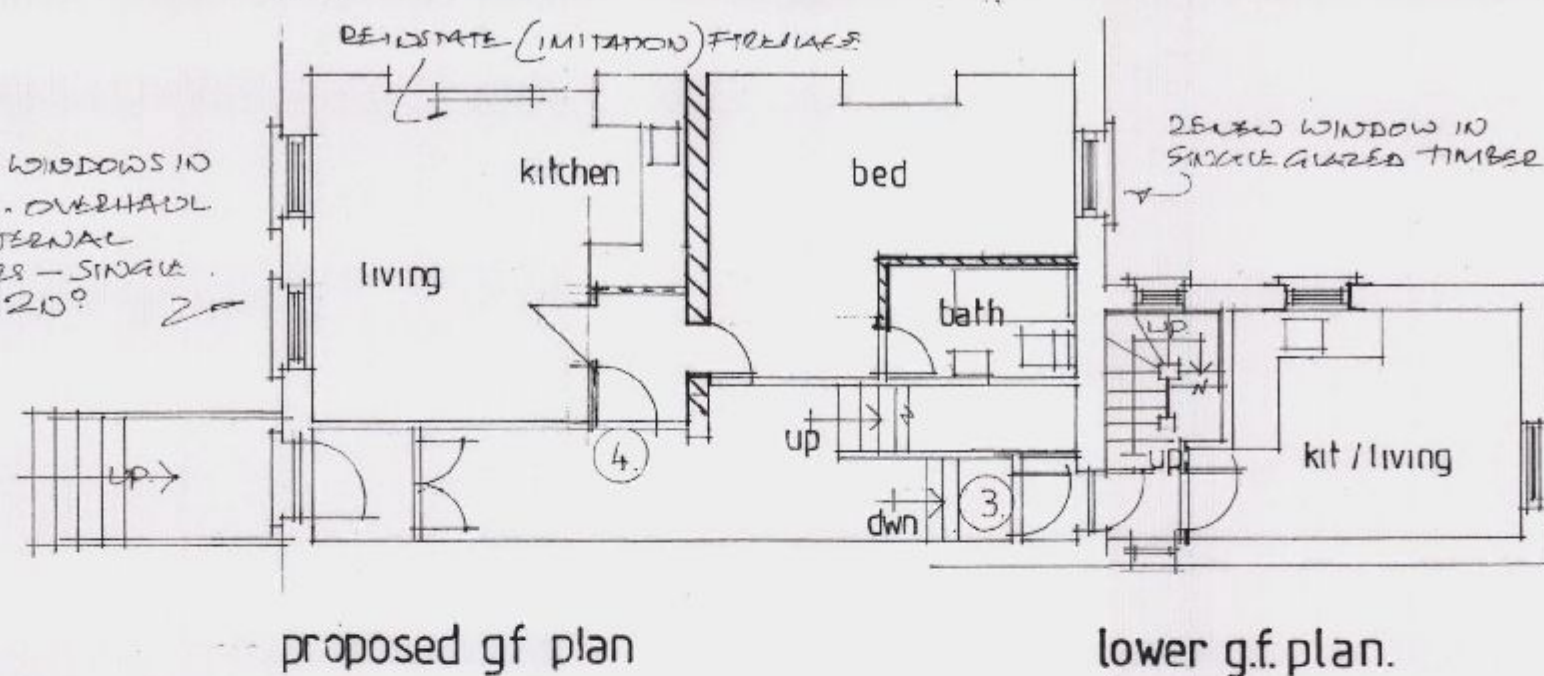
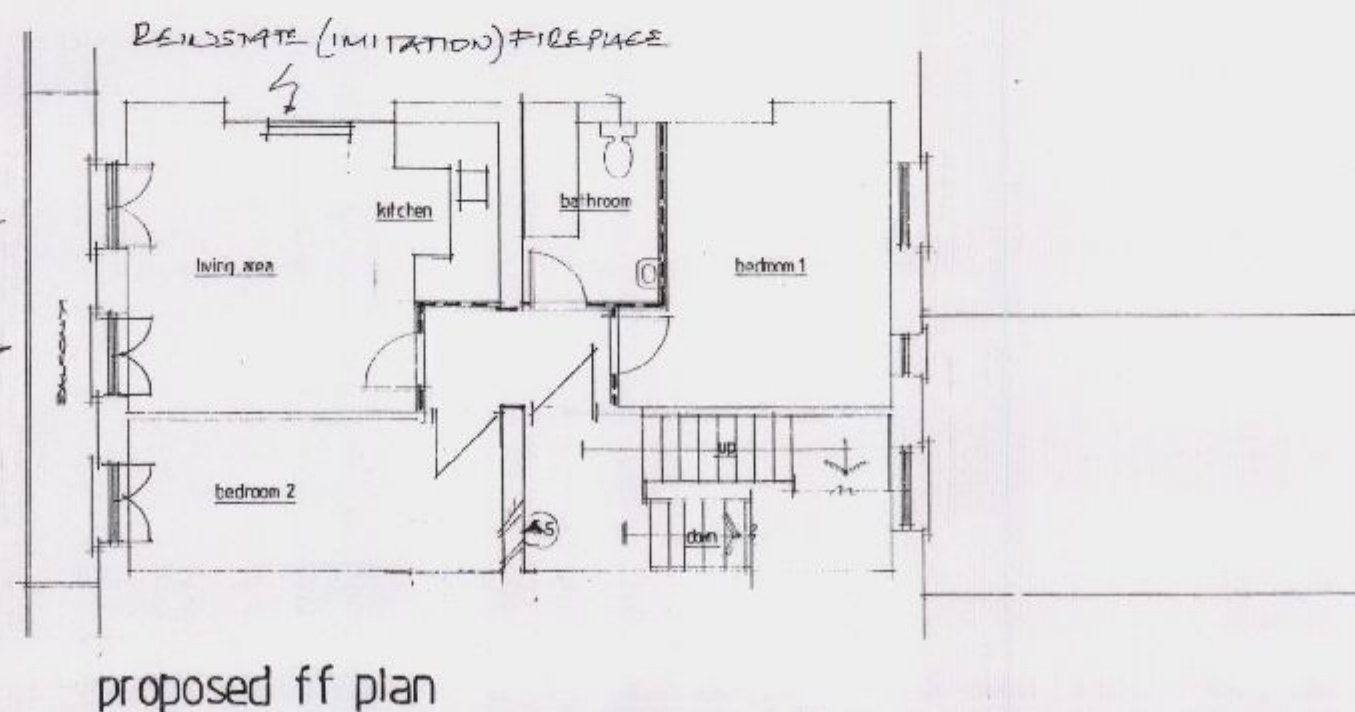
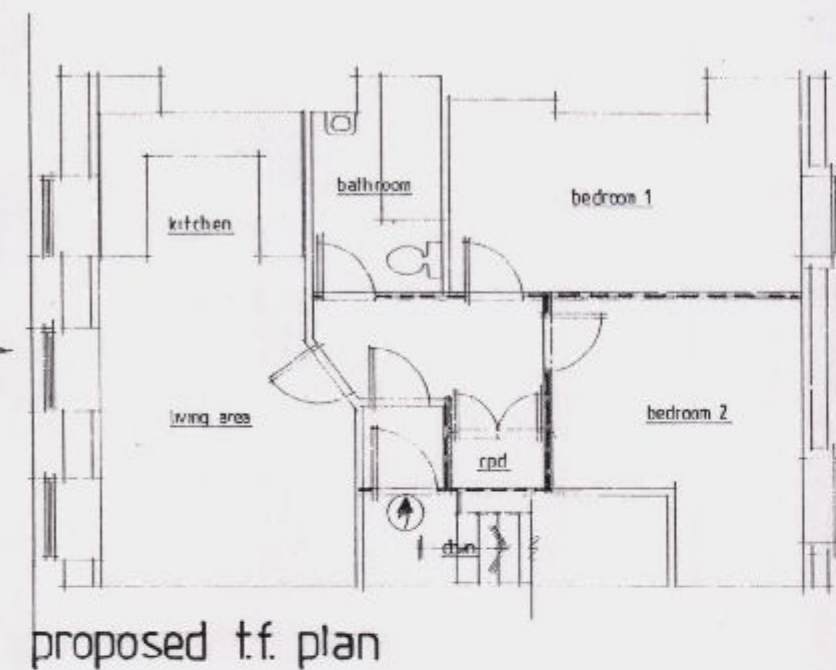


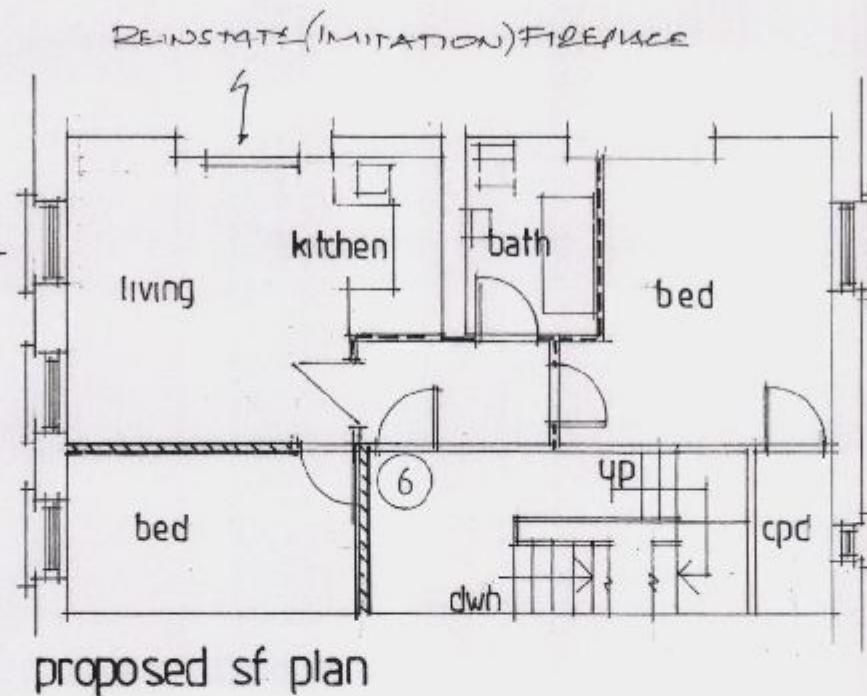

REINSTATED WALLS
NEW PARTITIONS

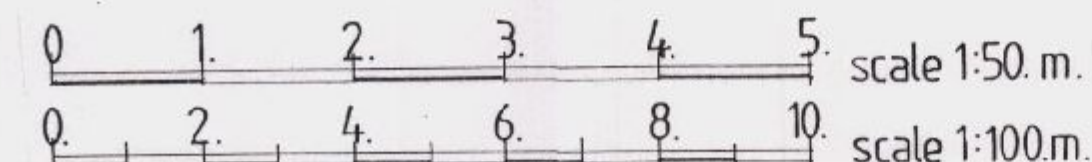

Note:

A	NOV 12	LAYOUT AND REVISIONS + ADDED DETAILS
	Date	Revision

© copyright

THORNS-YOUNG
ARCHITECTURAL

THORNS-YOUNG LTD.
232 London Road, North End, Portsmouth PO2 91Q
Tel: (023) 9267 2883 Fax: (023) 9266 3457

Client

mr b laly

Job Title

39 seafront
hayling island

Drawing Title

proposed floor plans.

Scale 1:100 AT A2.

Date mar '2012 Drawn by sa

Drg. No. 4127-11-50. Rev. A.