



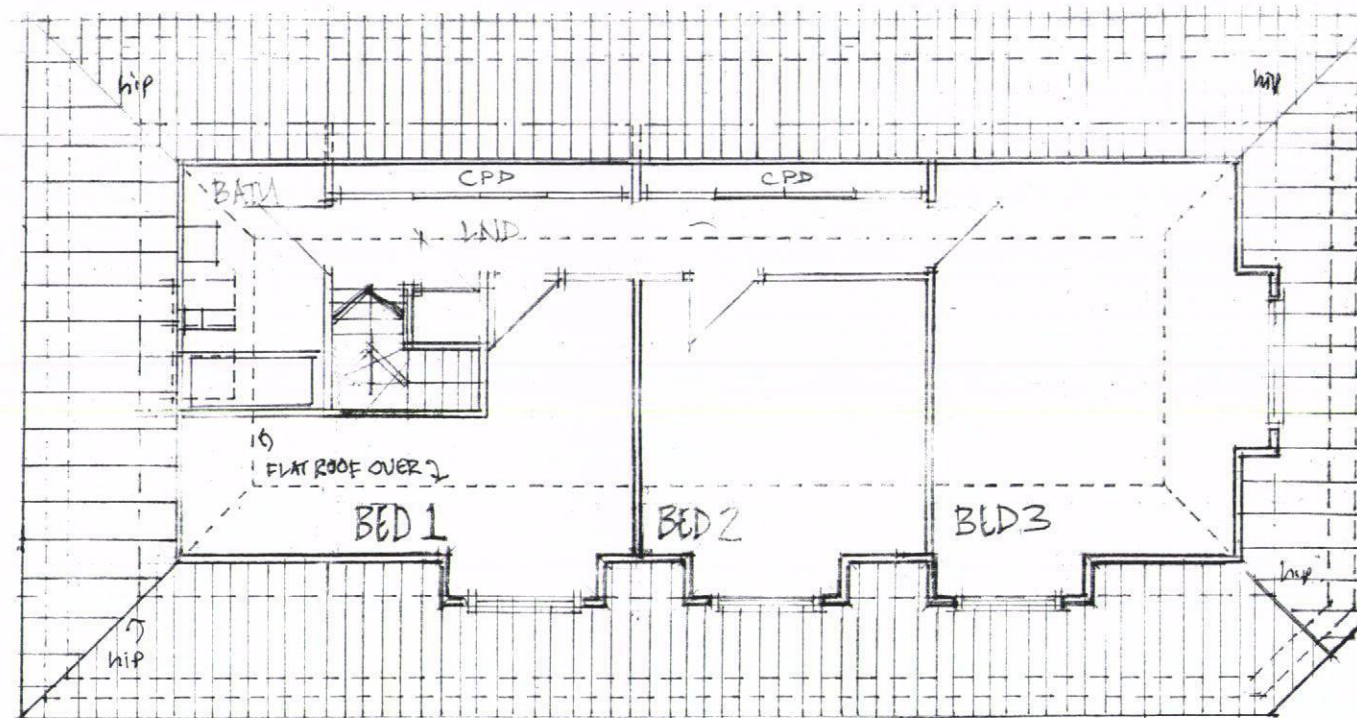

1100 AFFL
1500 AFFL
2900 AFFL

2500
1500
1100

PROPOSED FIRST FLOOR PLAN: SCALE 1:100@A3

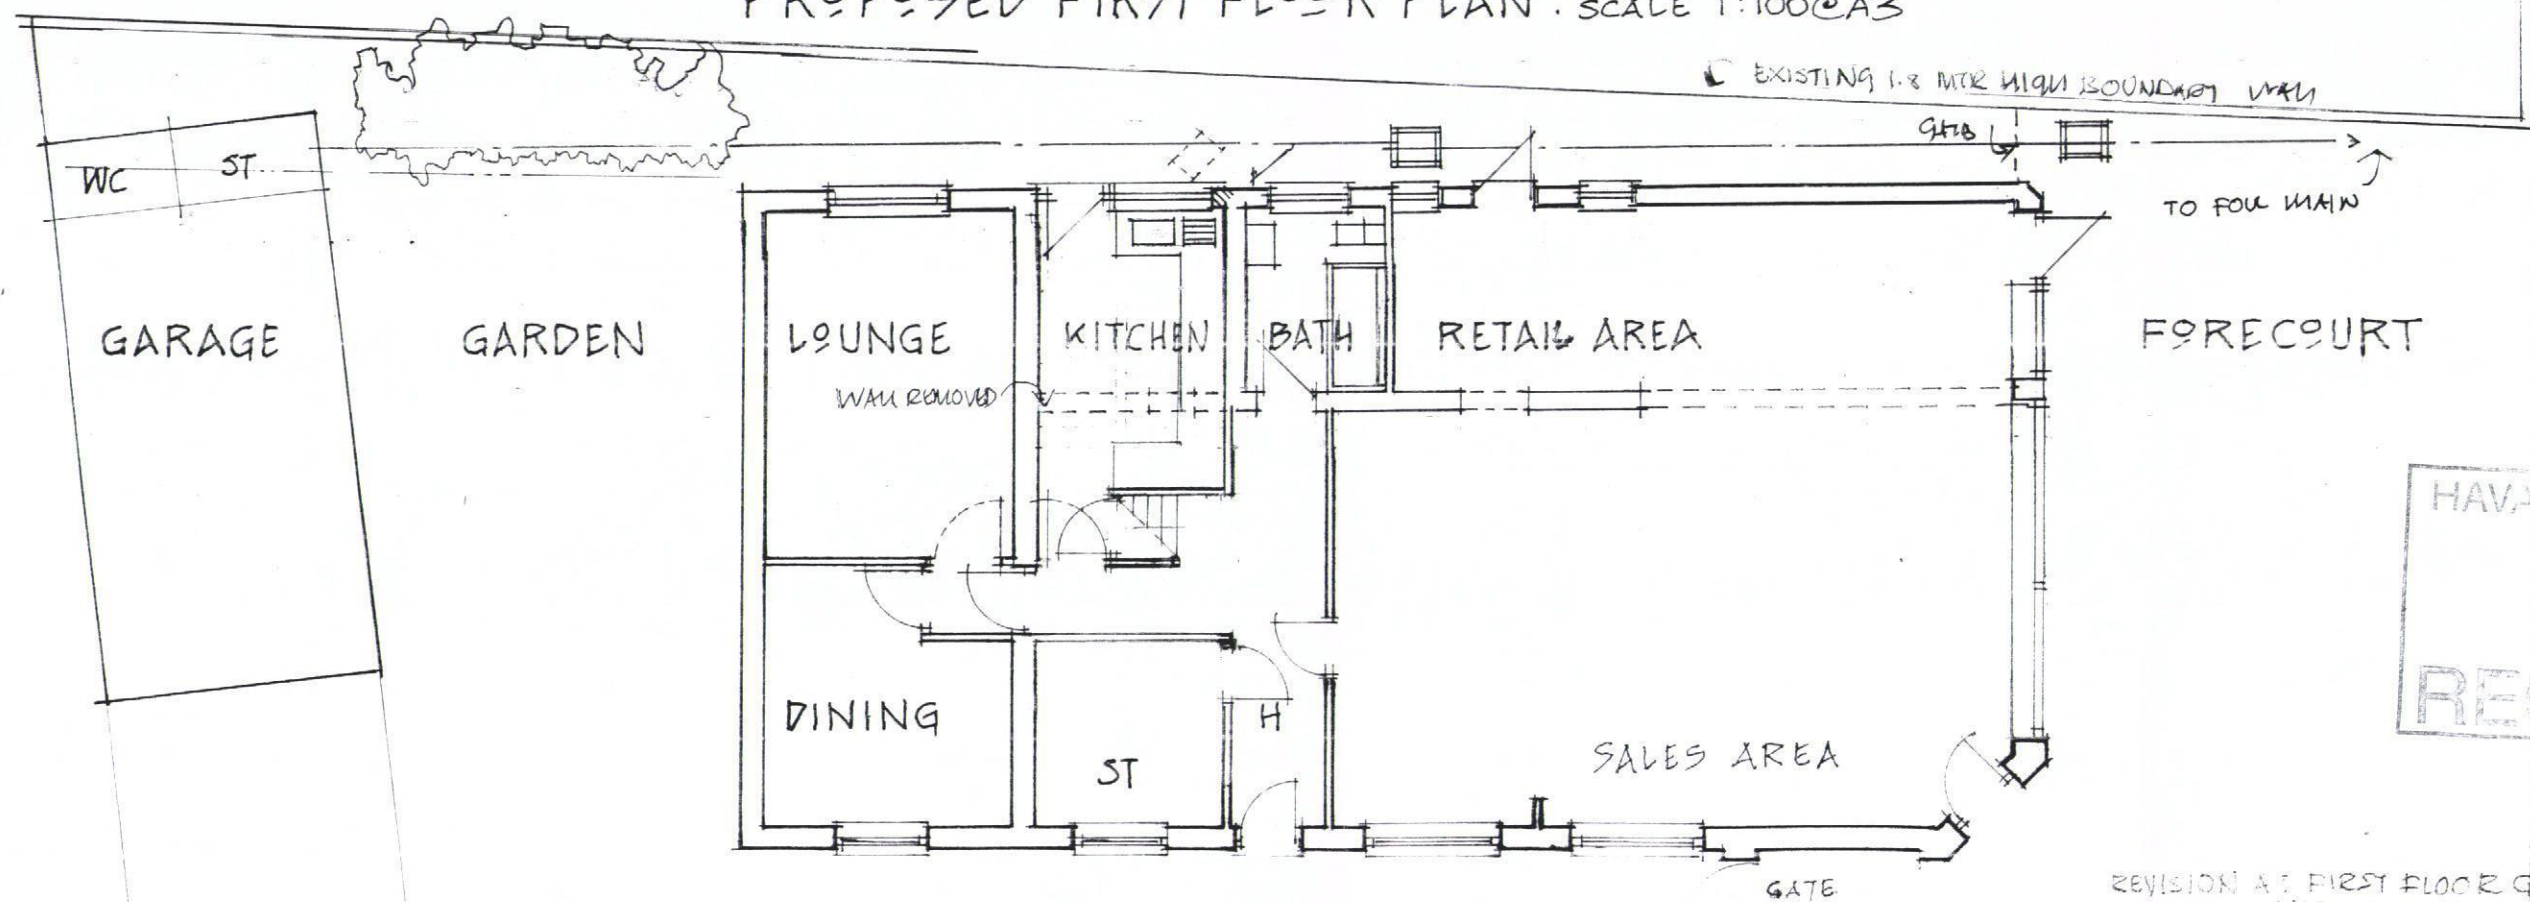

HAVANT BOROUGH COUNCIL
02 JAN 2013
RECEIVED

REVISION AT FIRST FLOOR GA - AMENDED 12.12.2011. HIPS ADDED. DORMERS REMOVED FROM EAST-ELEVATION.

PROPOSED GROUND FLOOR PLAN
SCALE 1:100@A3

35 Sandy Point Road,
Hayling Island,
Hampshire. PO11 9RR.

Our ref: Y9111 / VA / LIR.
Designers & Surveyors.

DRIVE

GATES

GARDEN

FORECOURT

Architectural Planning limited.
Building Designers & Surveyors
1A Nutbourne Road, Hayling Island.
Hants. PO119RT.

PROPOSED ALTERATIONS AND IMPROVEMENTS TO CHARLIES FARM STORES,
SANDY POINT ROAD, HAYLING ISLAND. PROPOSED GROUND FLOOR PLAN.
Scale 1: 100 @ A3. JULY 2011: 9013-05.