


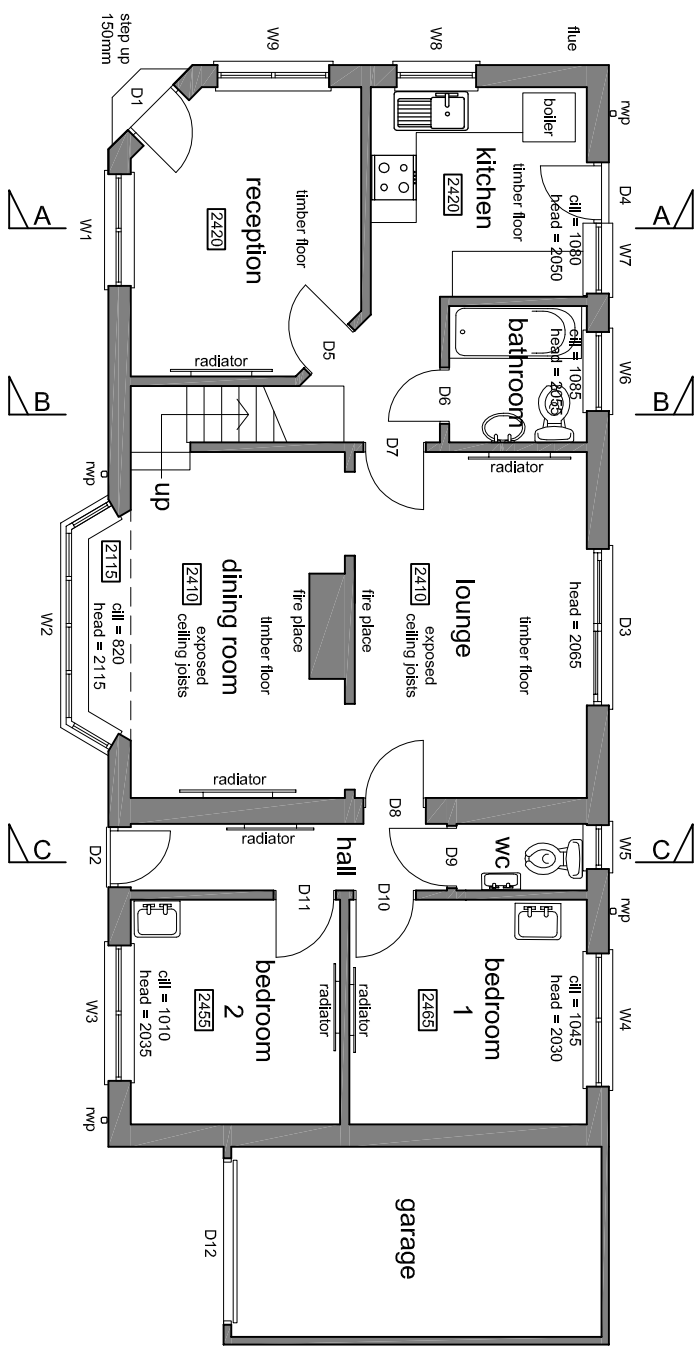
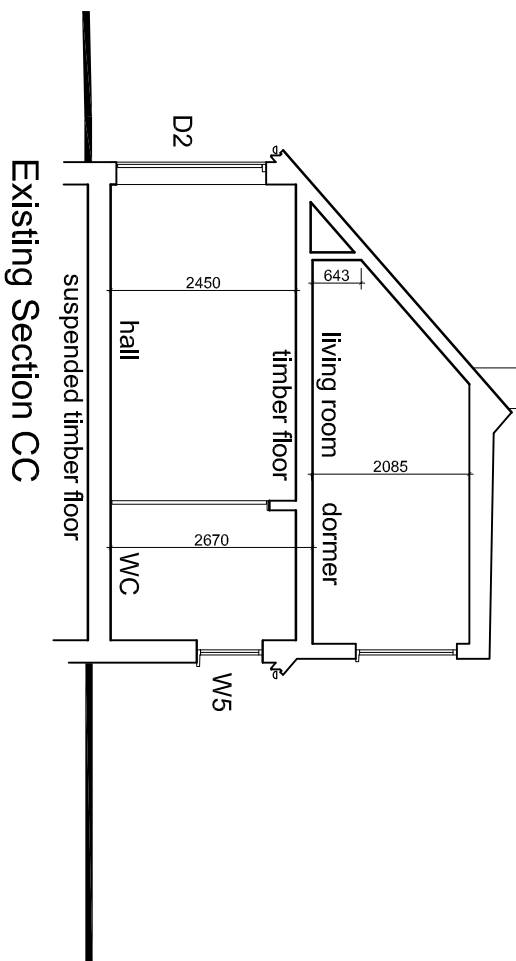
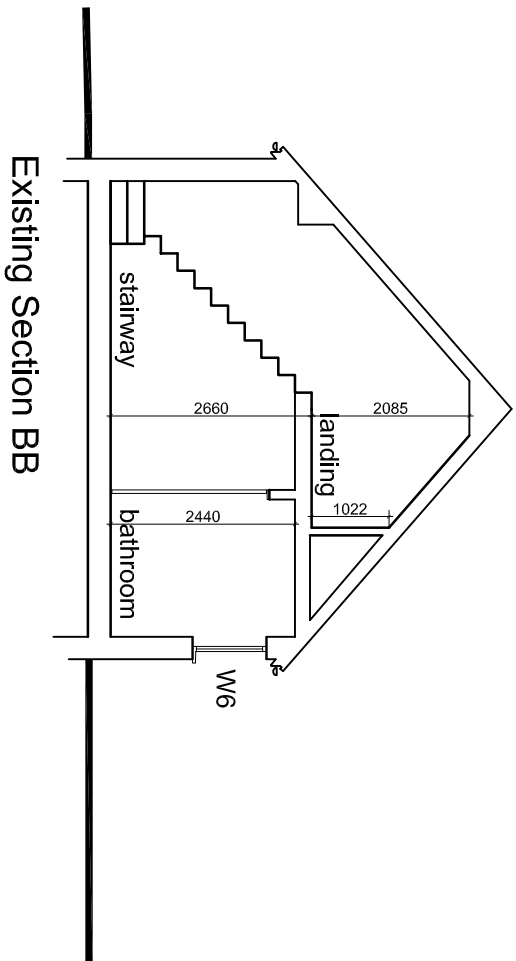
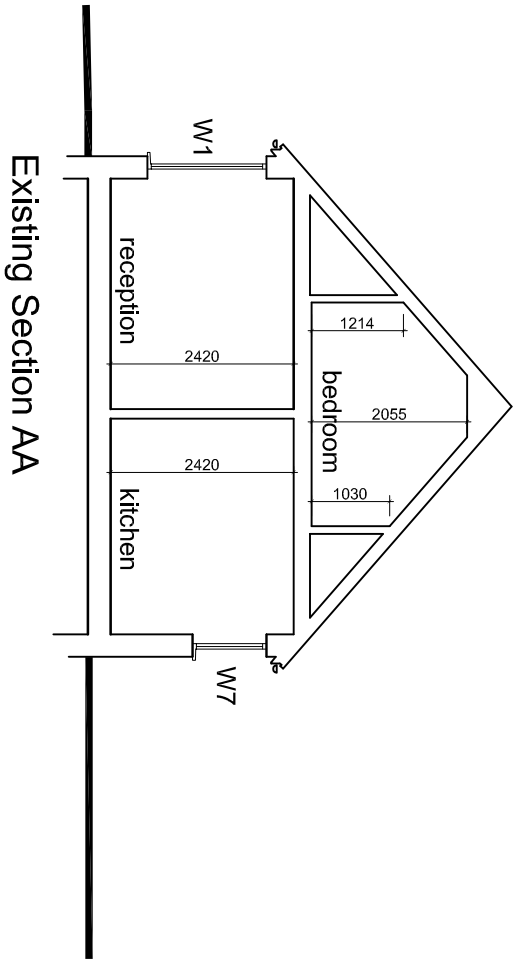
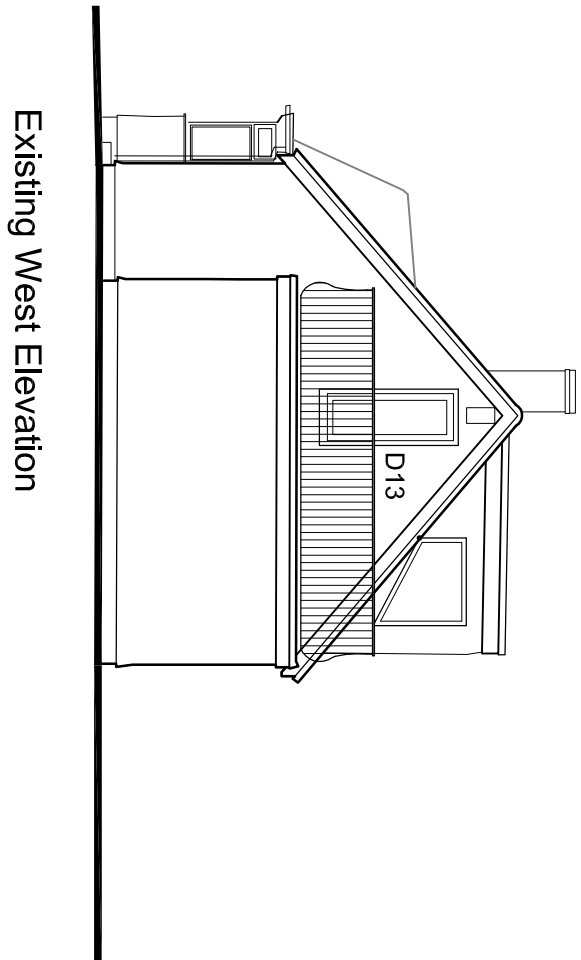
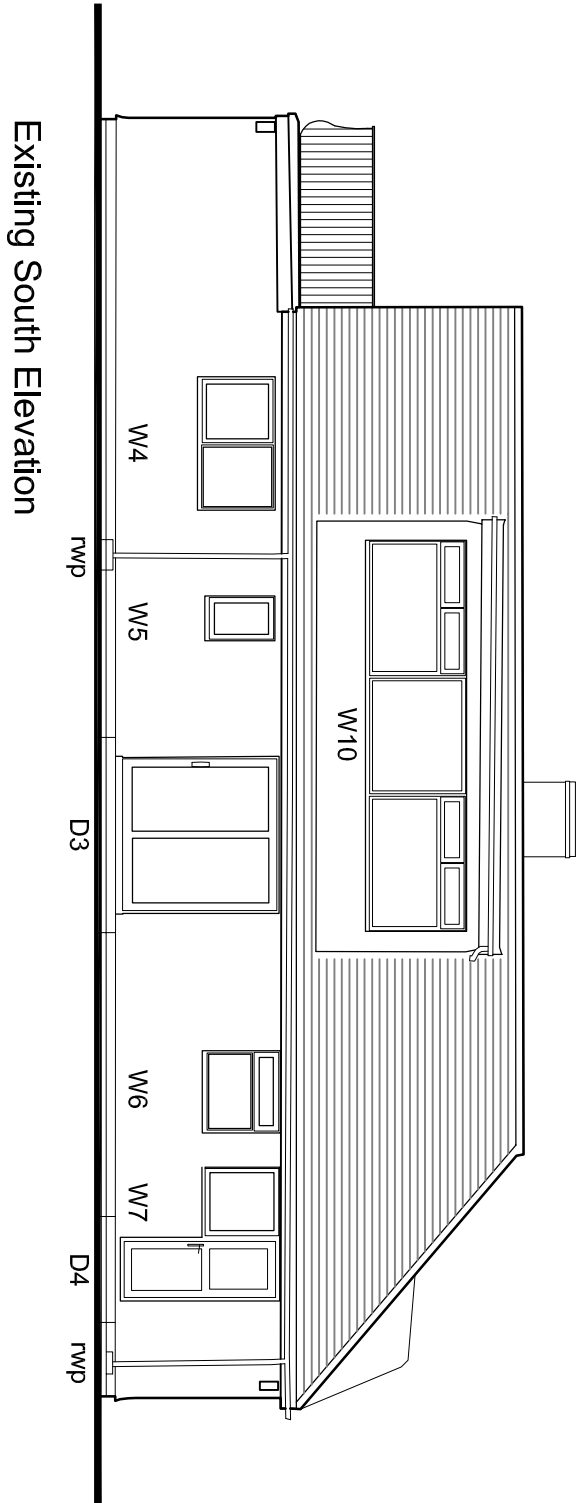


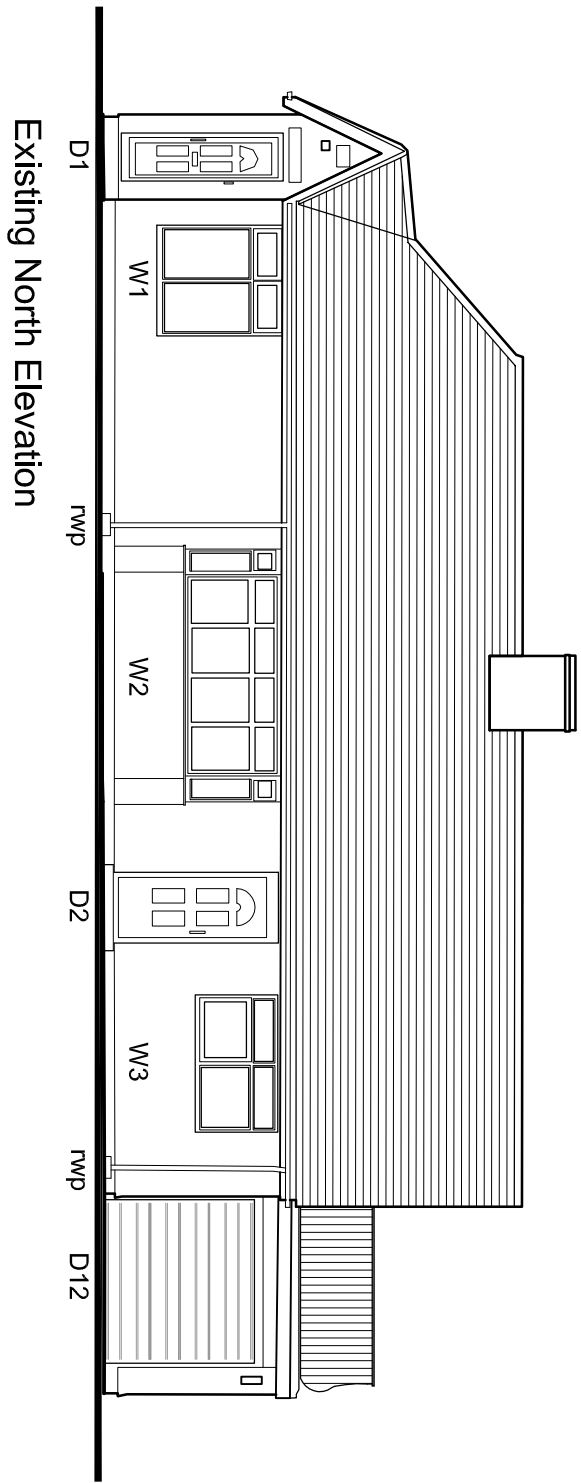

Existing Ground Floor Plan

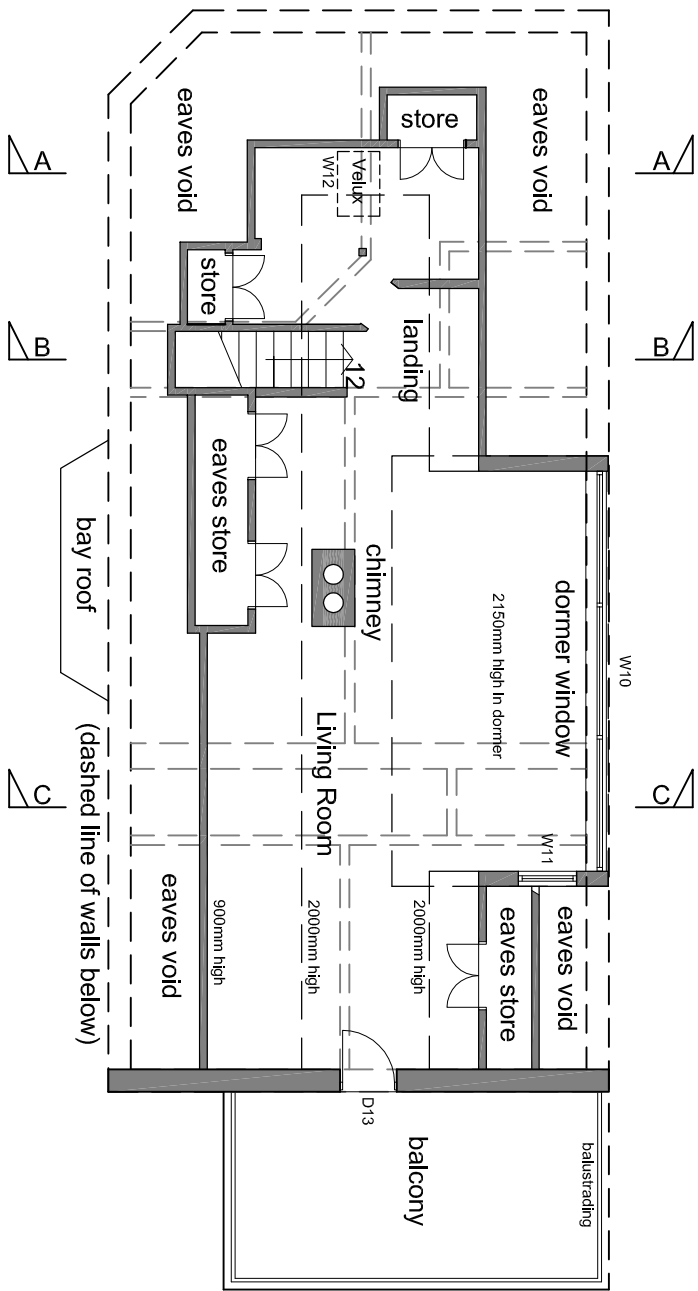

Existing First Floor Plan

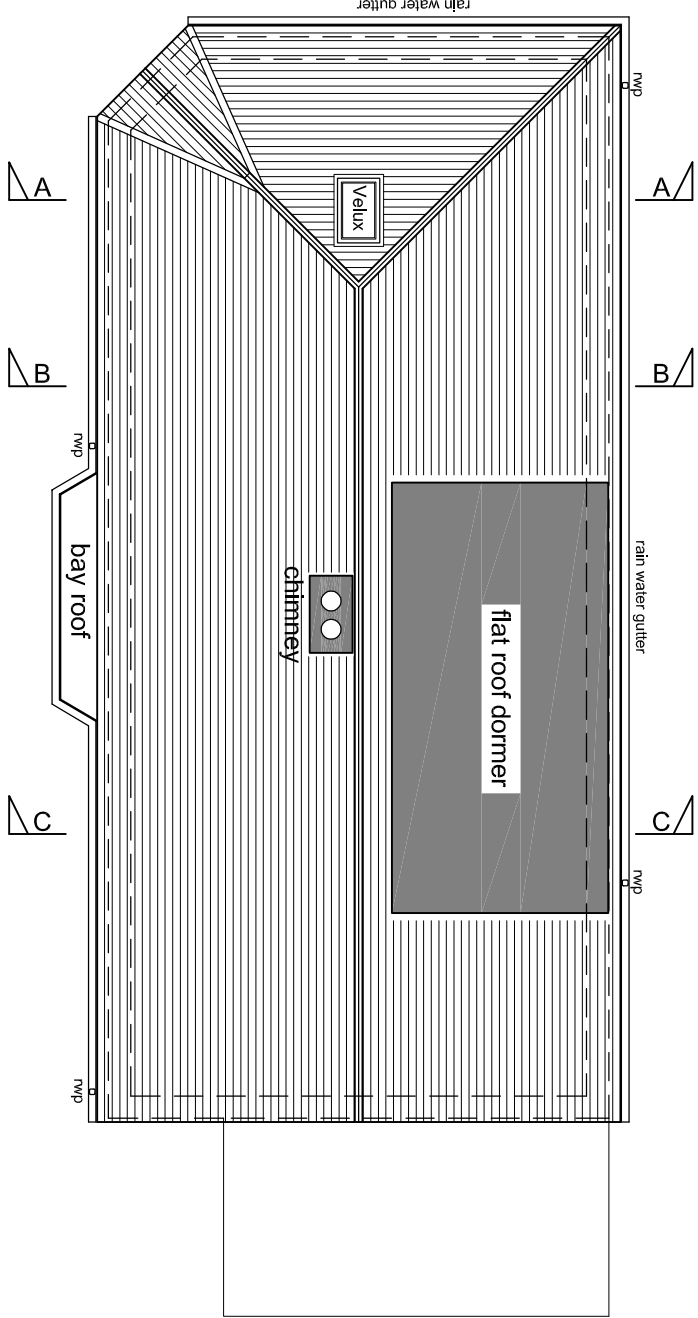


Existing Roof Plan

notes:

revisions: A | 22.11.12 | JG | INFORMATION

B | 6.12.12 | JG | PLANNING APPLICATION

revisions:

 

NOTE: The contractor is responsible for checking all site dimensions and levels. These should be checked prior to the ordering of any components and before the commencement of the works. All discrepancies should be brought to the attention of the Contract Administrator.

Mr and Mrs Newman

Proposed Extension
Pound Croft Cottage, Hayling Island

drawing information title: EXISTING PLANS AND ELEVATIONS

status: PLANNING APPLICATION
date: NOVEMBER 2012
scale: 1:100 at A1
drawn: JS
checked: CHK



PWP Architects Ltd, 61 South Street, Havant, Hampshire PO9 1BZ
t: 02392 462454 f: 02392 461152
e: design@pwp-architects.com
w: www.pwp-architects.com

job: 4966 dwg: 1250 rev: B