



HAYLING BOROUGH COUNCIL
02 JAN 2013
RECEIVED

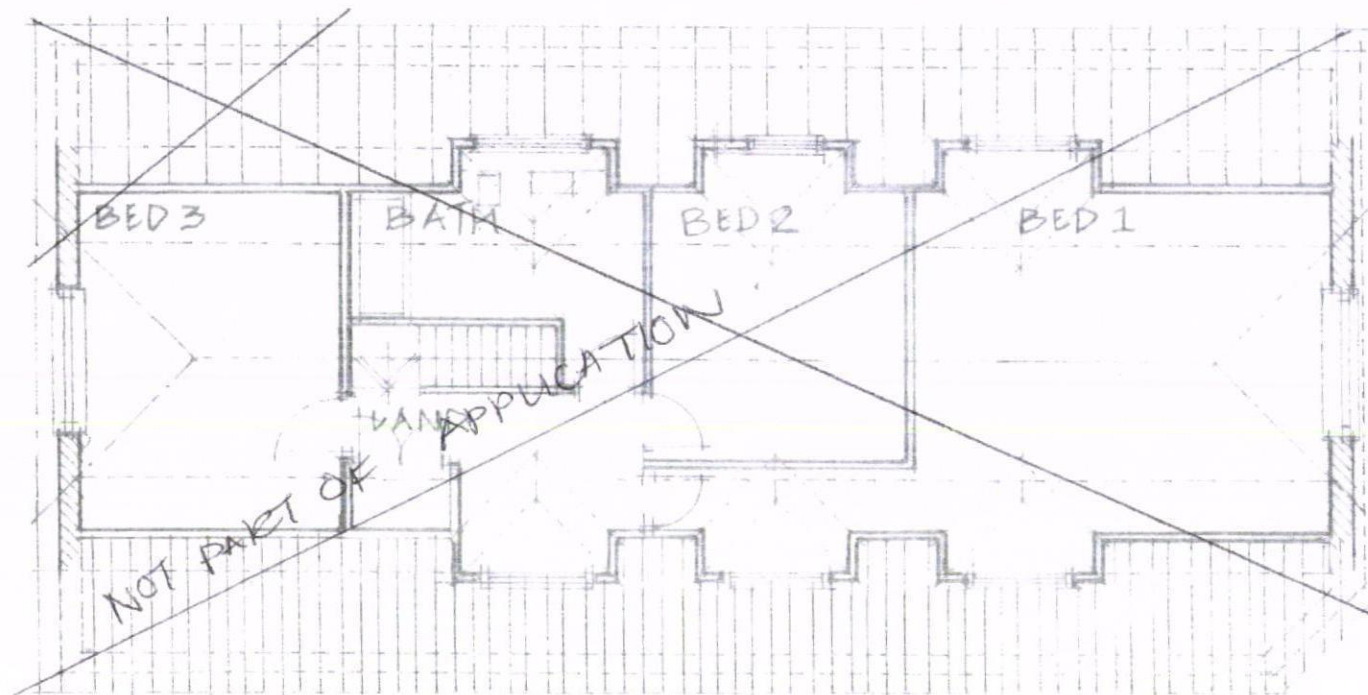

PROPOSED FIRST FLOOR PLAN: SCALE 1:100 @ A3

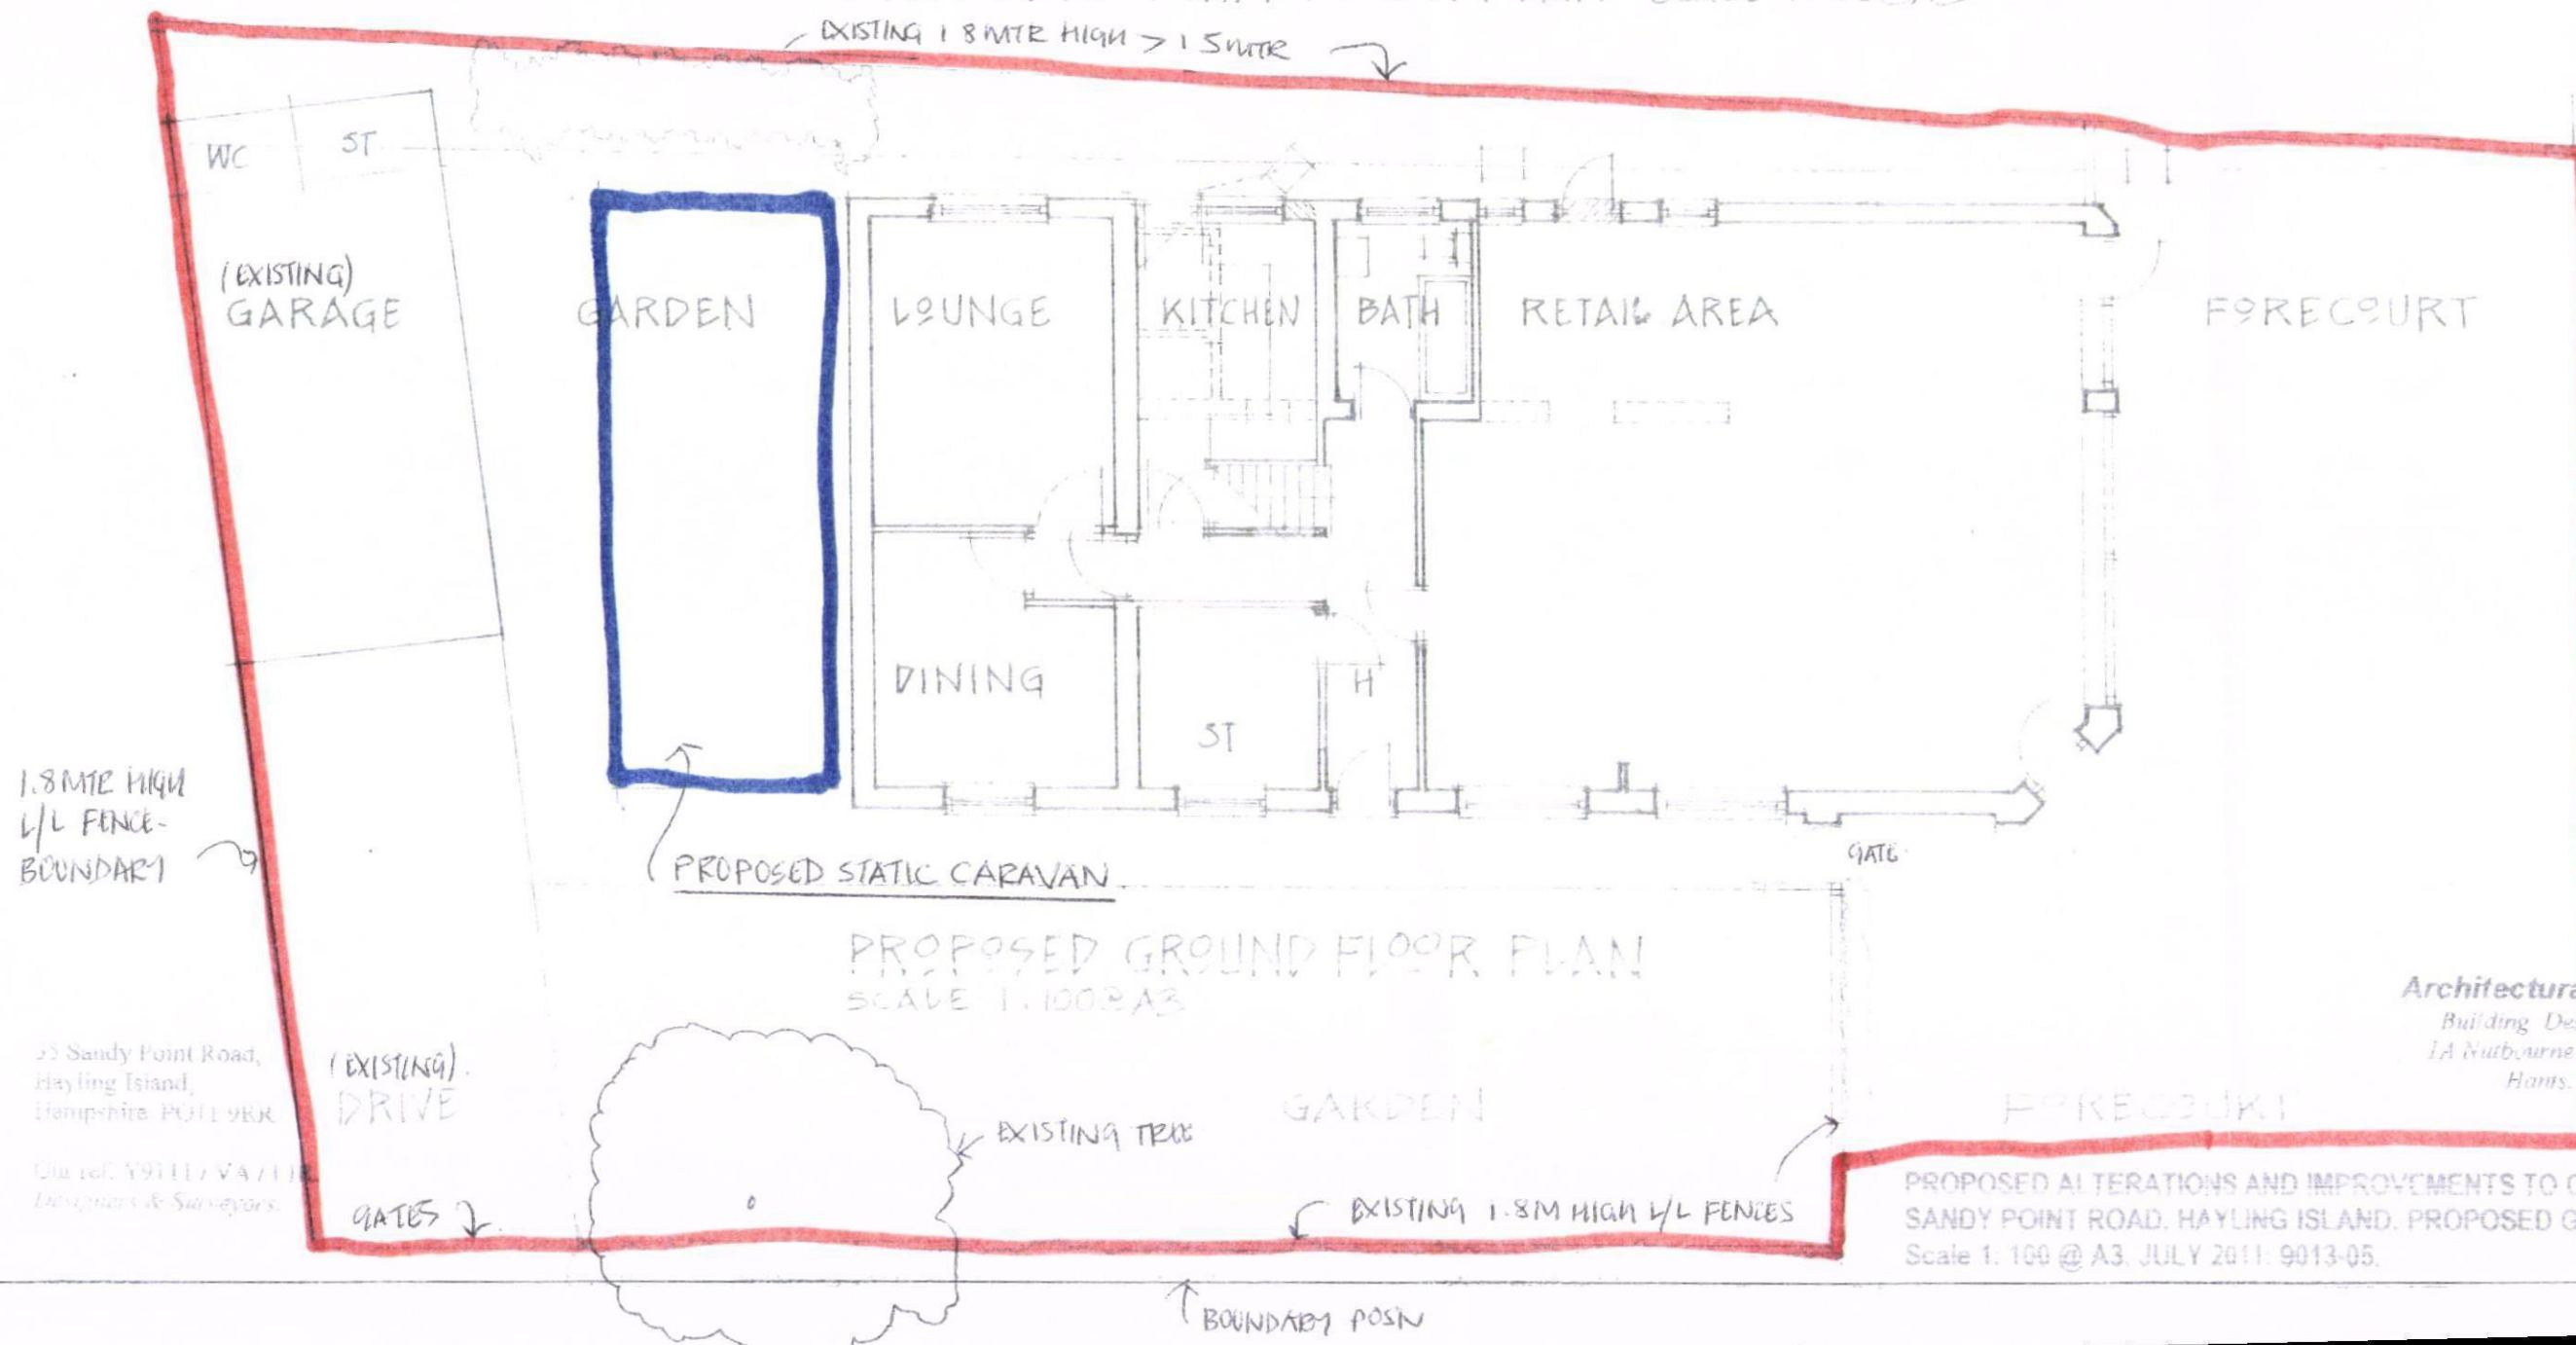

Architectural Planning limited
Building Designers & Surveyors
1A Nutbourne Road, Hayling Island,
Hants. PO11 9RL

PROPOSED ALTERATIONS AND IMPROVEMENTS TO CHARLIE'S FARM STORES
SANDY POINT ROAD, HAYLING ISLAND. PROPOSED GROUND FLOOR PLAN.
Scale 1:100 @ A3. JULY 2011: 9013-05.

33 Sandy Point Road,
Hayling Island,
Hampshire. PO11 9RL

01492 591111 / 01492 591112
Designers & Surveyors