

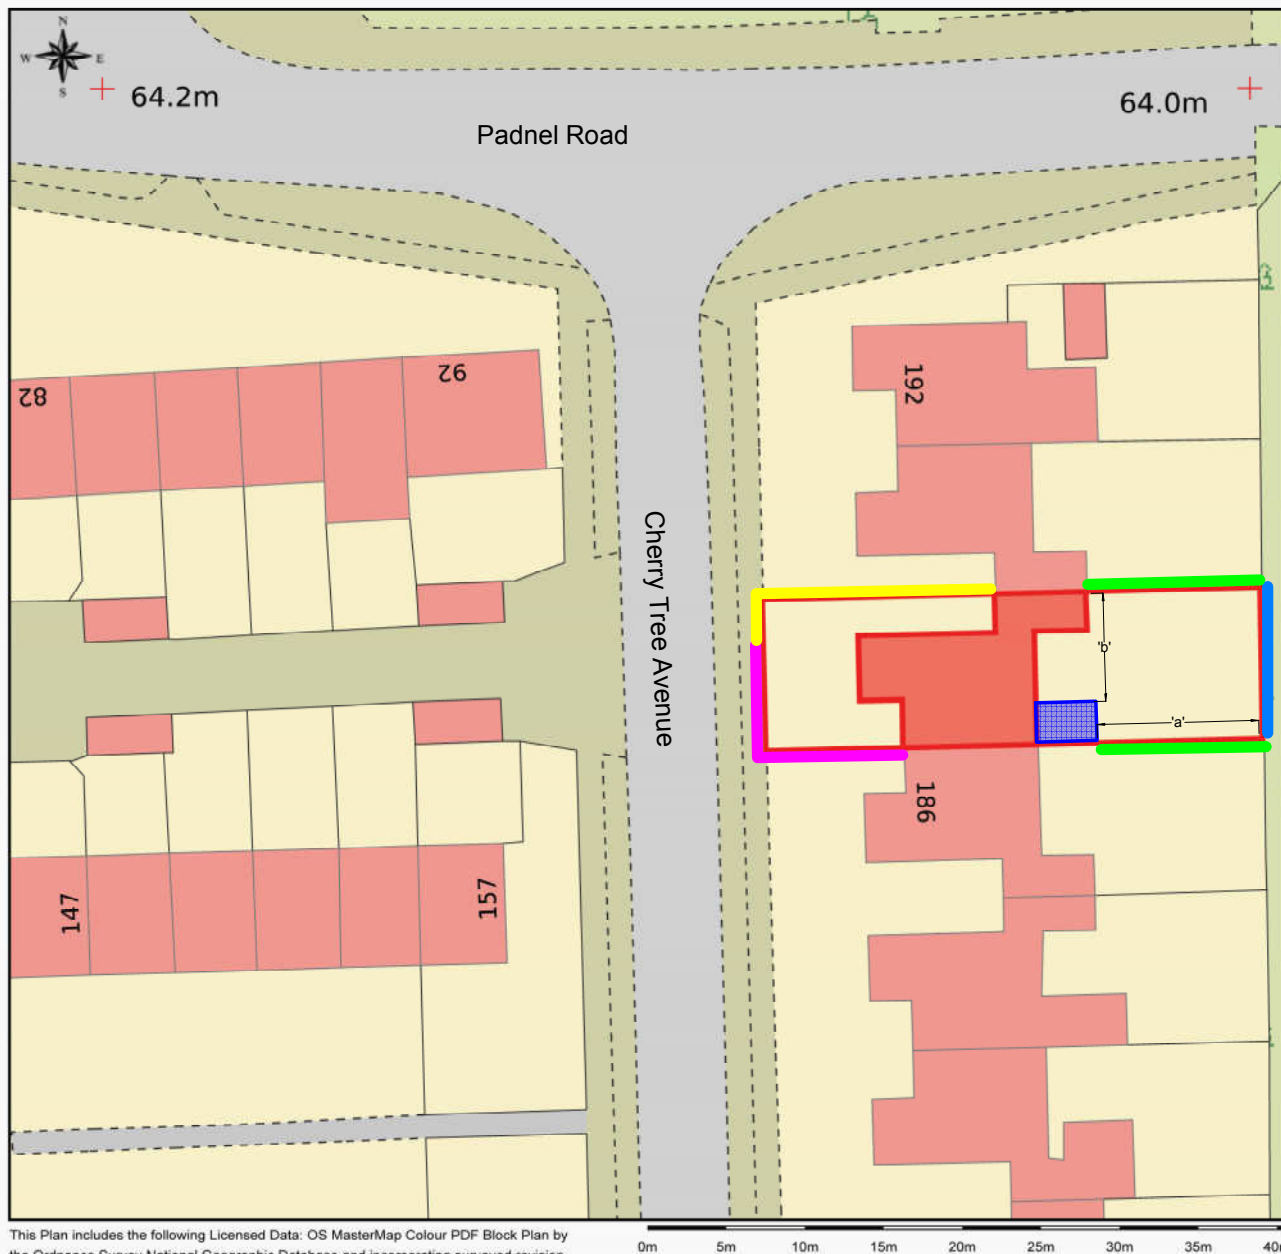


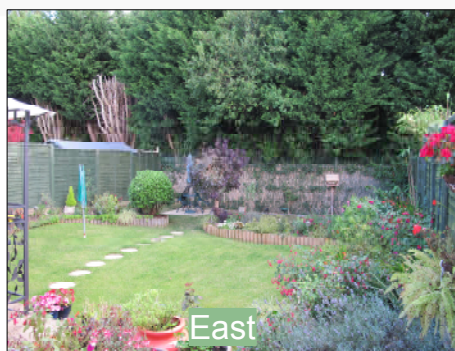

This Plan includes the following Licensed Data: OS MasterMap Colour PDF Block Plan by the Ordnance Survey National Geographic Database and incorporating surveyed revision available at the date of production. Reproduction in whole or in part is prohibited without the prior permission of Ordnance Survey. The representation of a road, track or path is no evidence of a right of way. The representation of features as lines is no evidence of a property boundary. © Crown copyright. All rights reserved 2012. Licence number 0100031673

Scale: 1:500, paper size: A4

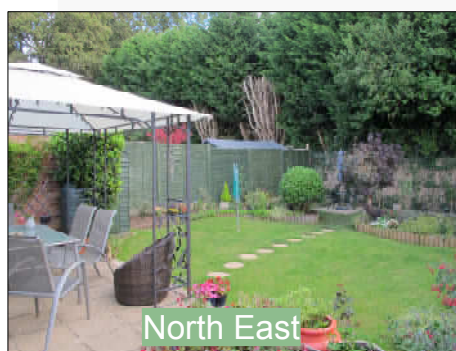

Key

Boundary Treatments

- Open Boundary
- Mixed Hedging - 0.5 - 1.0m high
- 2.0 m Lap Larch Fencing
- 2m Vertical Bamboo screening

Boundary Measurements

'a' = 10.46 m
'b' = 06.90 m

Site:

Mr & Mrs Boyes
188 Cherry Tree Ave.
Cowplain
PO8 8AX

Details

Site Plan
Showing Boundary
Treatments & Dimensions

Job No.
09/282

Dwg No.
282/02

Reference
Boyes HDC

Scale
1:500 @ A4

Date
September 2012

THIS PLAN IS TO BE USED SOLELY FOR THE PURPOSE OF PLANNING PERMISSION AND DOES NOT TAKE INTO ACCOUNT DRAINAGE FLUE OR VENTILATION OUTLETS. THE BUILDER SHOULD SATISFY HIMSELF FULLY REGARDING THESE ELEMENTS BEFORE COMMENCEMENT OF WORK. ALL DIMENSIONS ON SITE SUPERCEDE THOSE SHOWN ON THE PLANS.