



location plan: scale: 1:1250@A1, 1:2500@A3




site plan: scale: 1:500@A1, 1:1000@A3




proposed rear elevation at A



proposed rear elevation at B

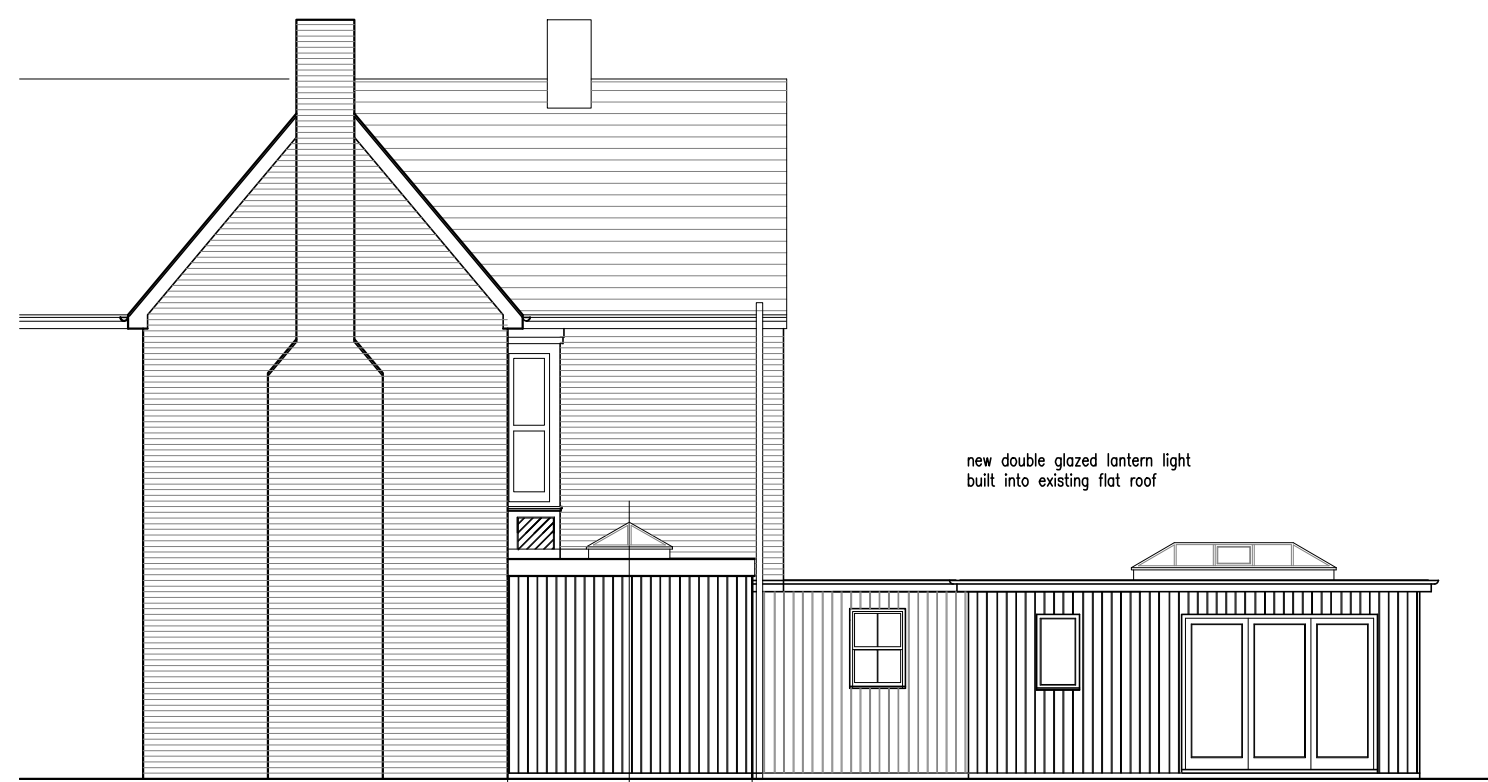

proposed rear side elevation
scale: 1:100@A1, 1:200@A3

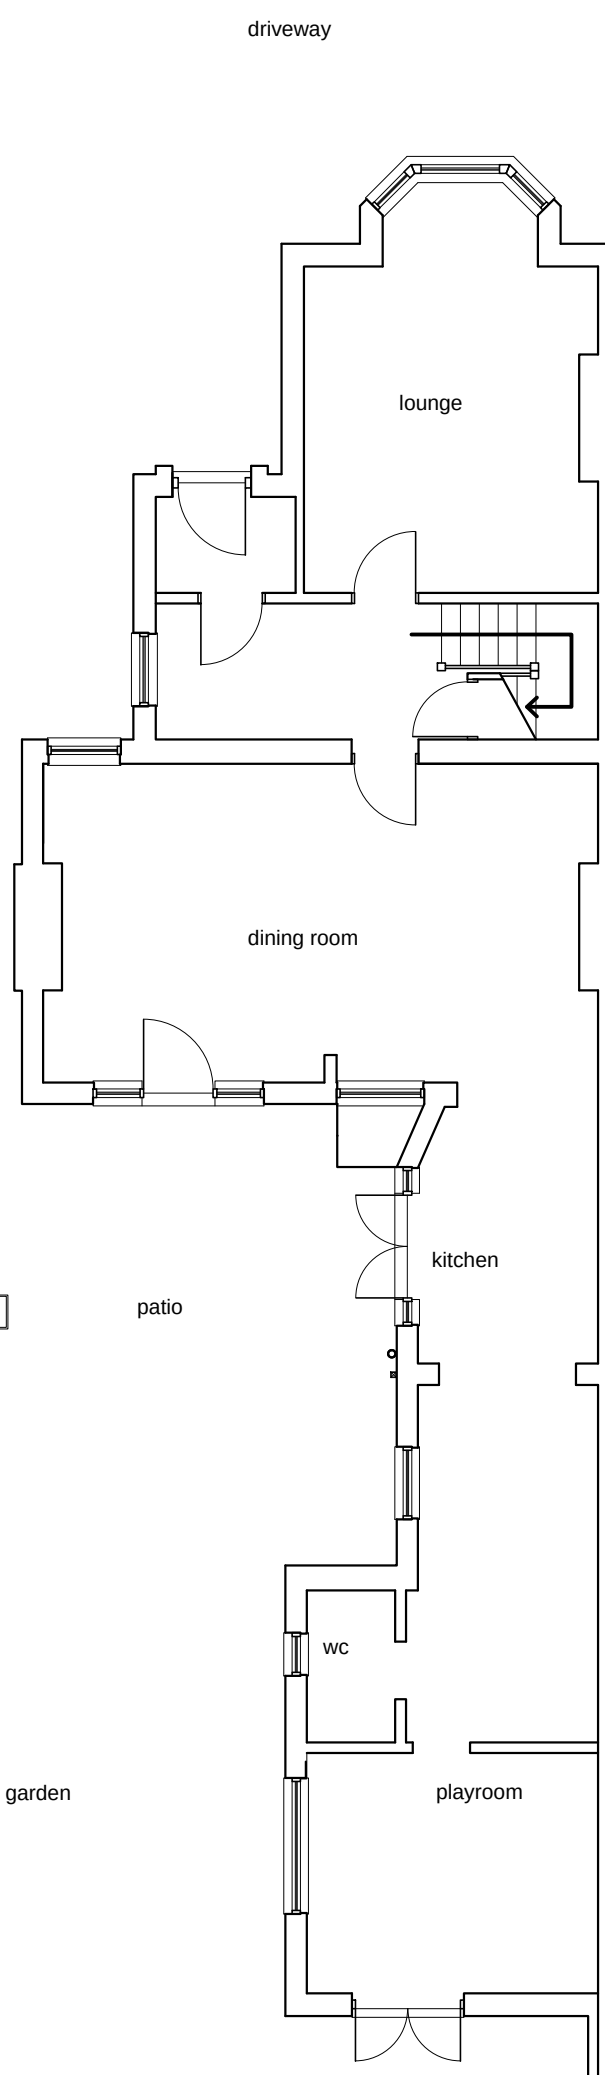


existing ground floor plan
scale: 1:100@A1, 1:200@A3




existing rear elevation at B




existing rear side elevation
scale: 1:100@A1, 1:200@A3

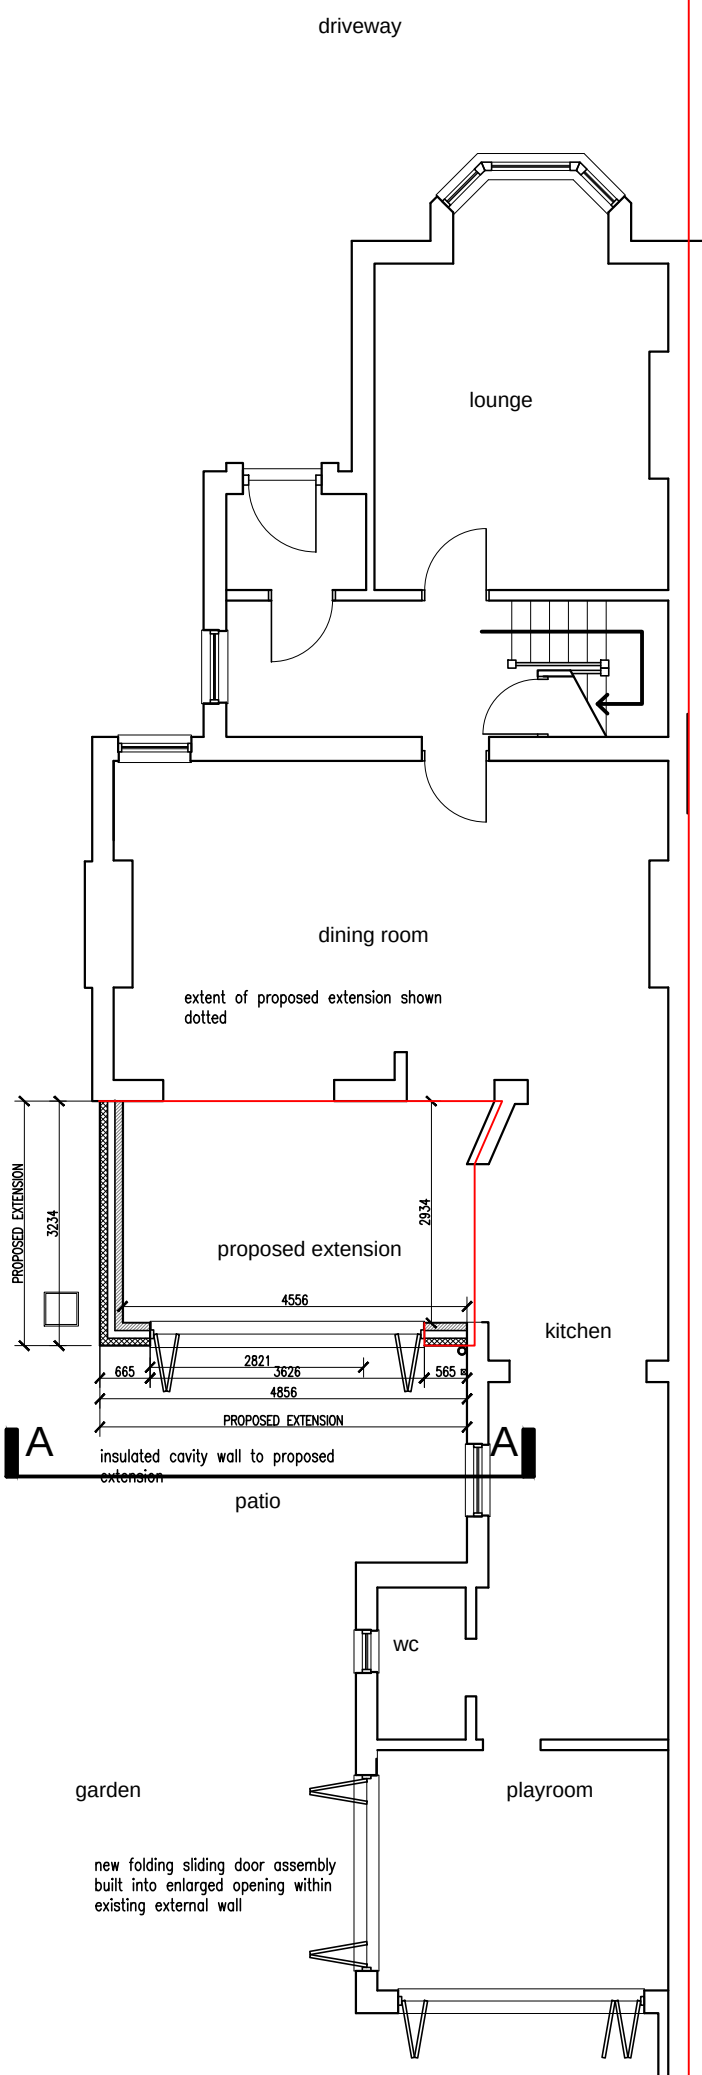


proposed ground floor plan
scale: 1:100@A1, 1:200@A3

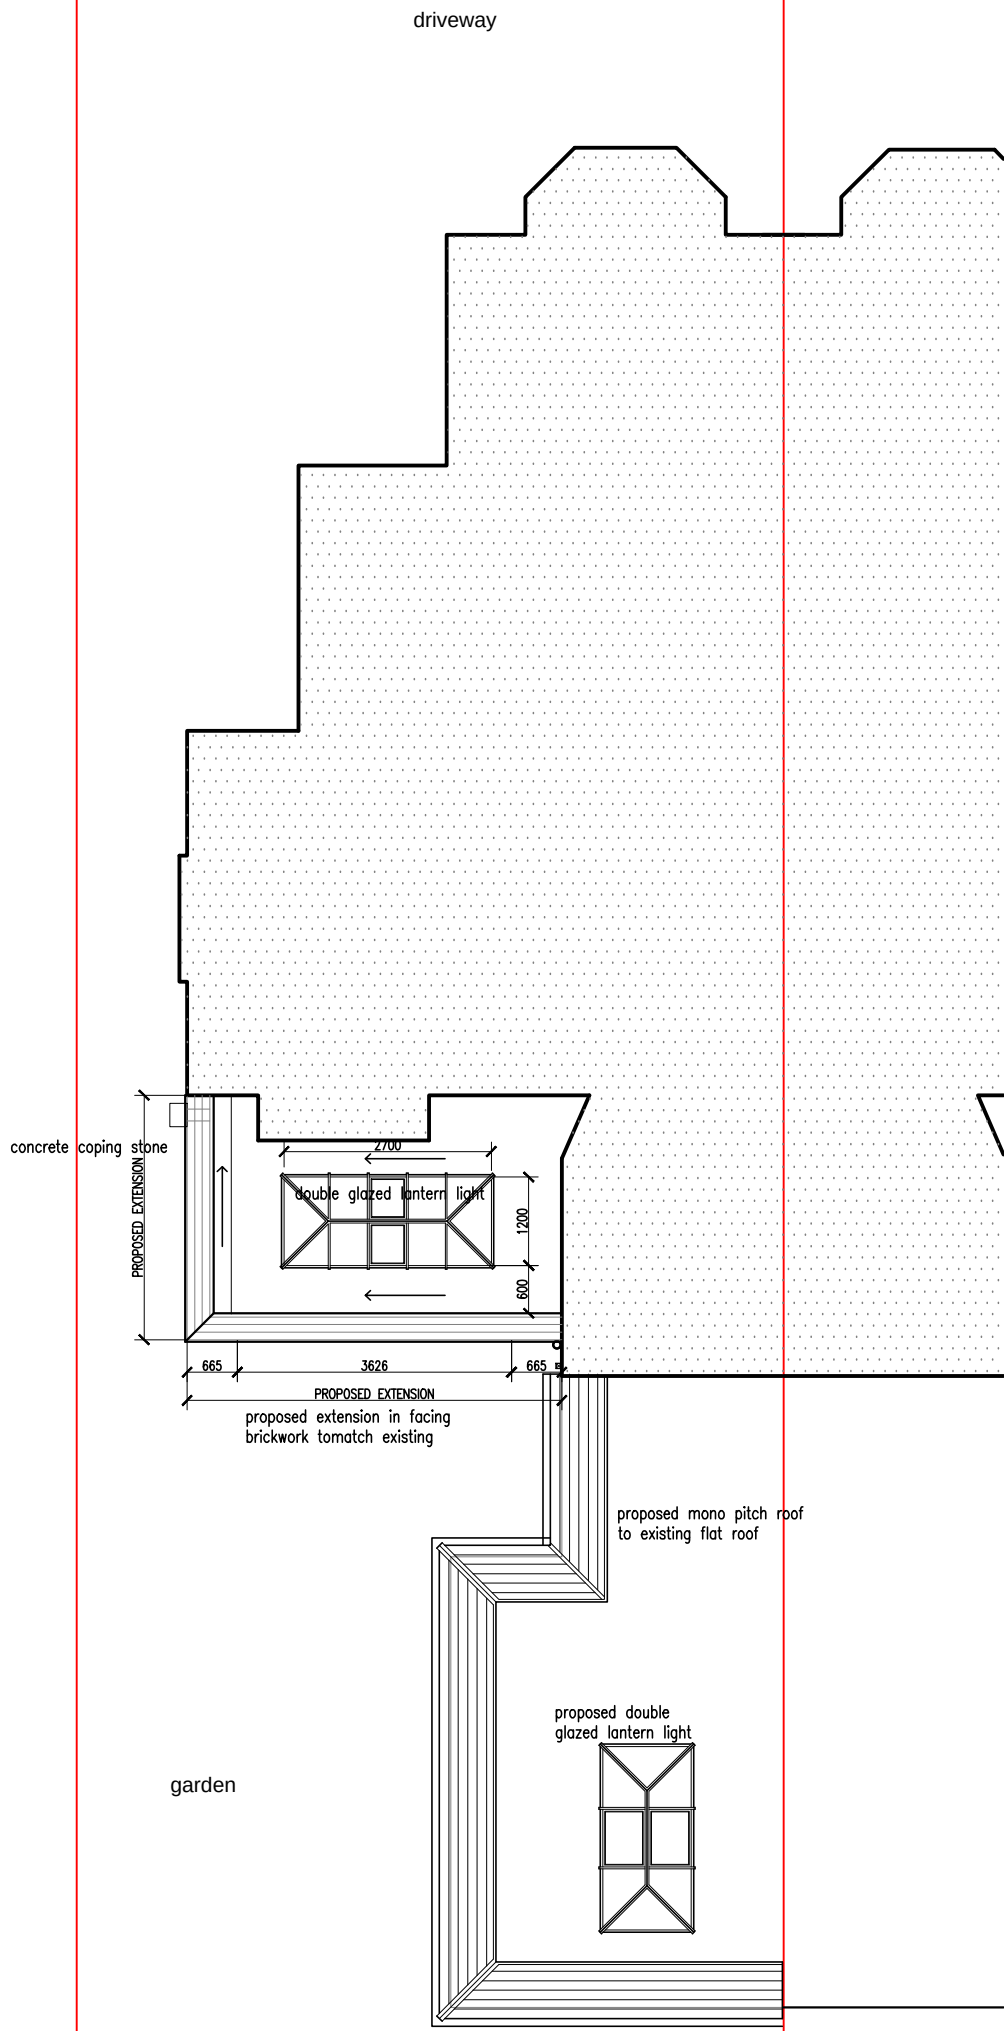


proposed low level roof plan

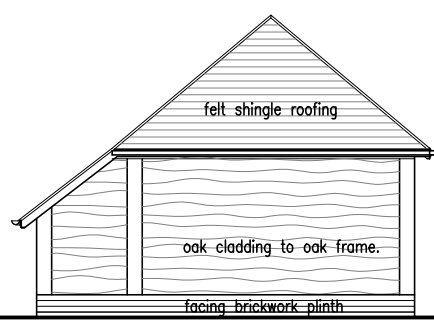


proposed south side elevation to garden store

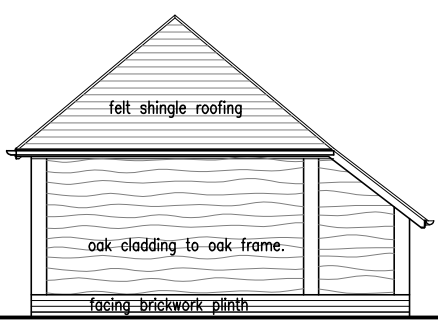


proposed north side elevation to garden store

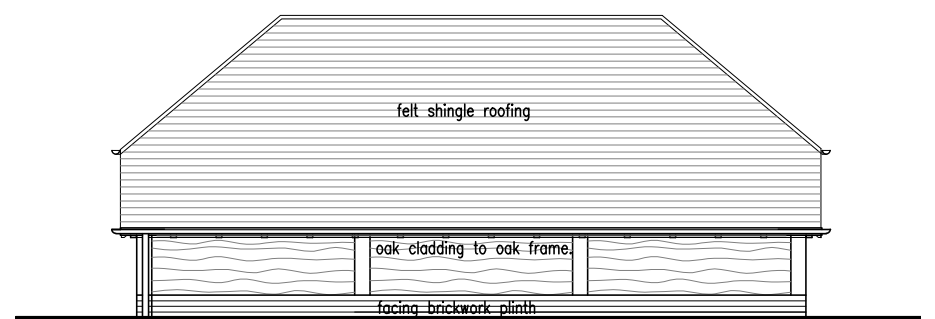

proposed rear elevation to garden store

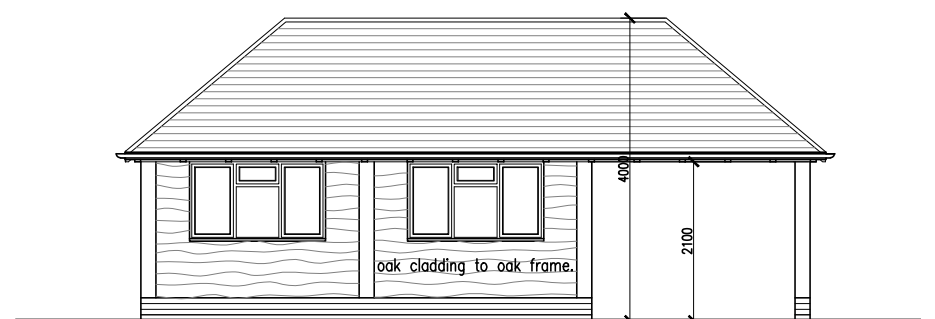

proposed front elevation to garden store

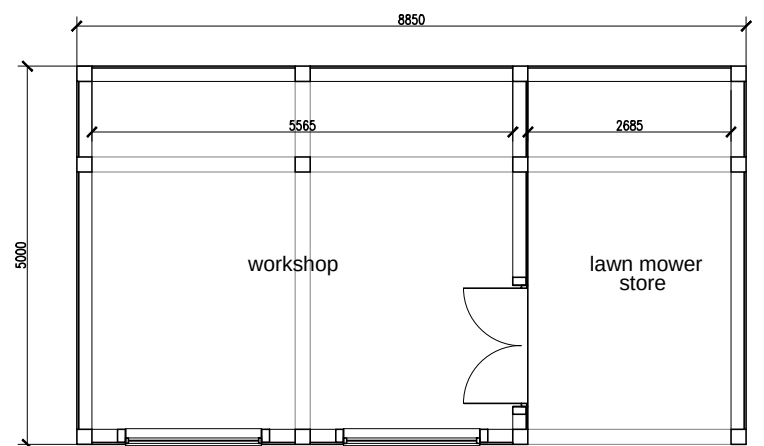

plan of proposed garden store

revision	notes	date	drawn	check	revision	notes	date	drawn	check	revision	notes	date	drawn	check	client	notes				
A	Additional folding sliding doors added rooflight to existing flat roof added	23-03-12	sgf												Mr & Mrs L Silk	this drawing is the copyright of the Holman Reading partnership llp and must not be reproduced in whole or part or used for the execution of works without their permission. all dimensions to be checked on site prior to commencement of construction works and the architect notified of any discrepancy. figured dimensions are to be used in preference to scaled dimensions. no deviation from this drawing will be permitted without prior consent of the architect. all drawings are prepared subject to a full measured and structural survey of the buildings and site. all structural work is subject to the appointment of a structural engineer to confirm and agree the structural proposals. os promap licence no. 100020449.	hrp architects holman reading partnership llp 18 Limberline Spur hilsea, portsmouth, hampshire, po3 5hj tel: 023 9269 1843 fax: 023 9263 9722 email: info@hrp-architects.com website: hrp-architects.com			
B	House extension roof amended garden store elevs and plans added	07-08-12	sgf																	
																scale width 100mm @ a1 - 50mm @ a3				