


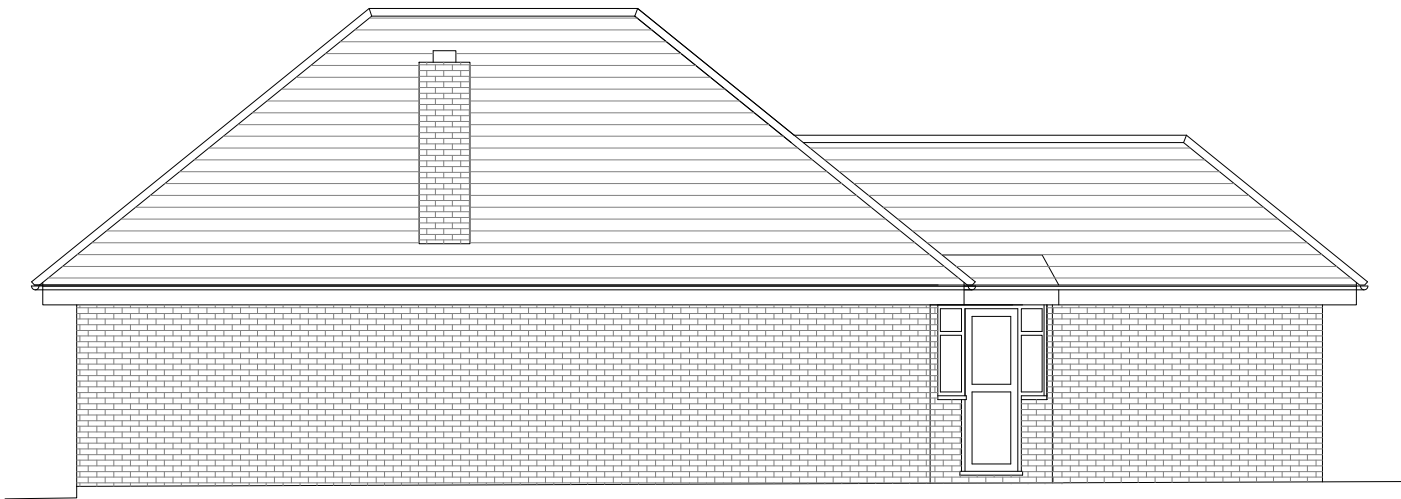


Existing Side Elevation



Existing Front Elevation



Existing Side Elevation

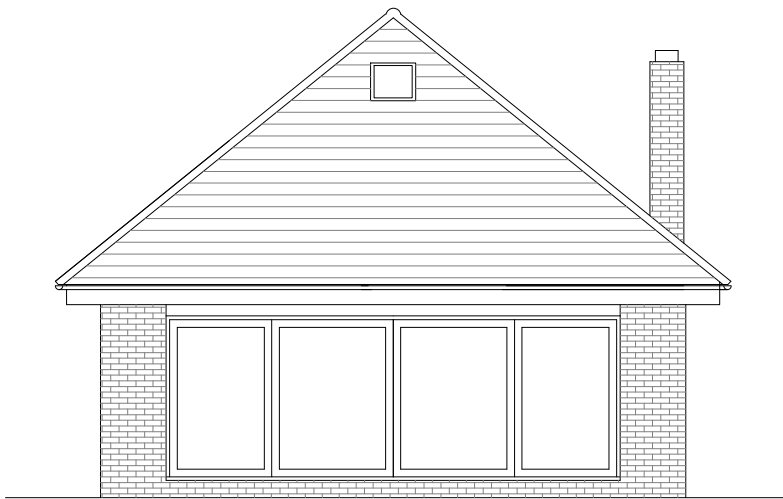

Existing Rear Elevation

Copyright is reserved by GBS Designs and is issued on the condition that it is not copied or disclosed by or to any unauthorised persons without prior consent in writing from GBS Designs. All dimensions to be checked on site	REV	DESCRIPTION	DRAWN	DATE	Drawing Ref	Rev.	Drawing Title
	-	Initial design	GBS	25.07.12	COOP 02	-	Client: Mrs L Cooper
					Scale at A1	Scale at A3	Project: Loft conversion needing roof raised from hipped to gable end to 33 Morelands Road, Purbrook Waterloooville, Hampshire, PO7 5PT
					1:50	1:100	
					Date		
					25 July 2012		
					Drawn by		
					GBS		



ARCHITECTURE & DESIGN

6 Shillinglee Waterloooville
Hampshire PO7 5RW

Telephone 023 9225 8315
www.gbsimages.co.uk

