


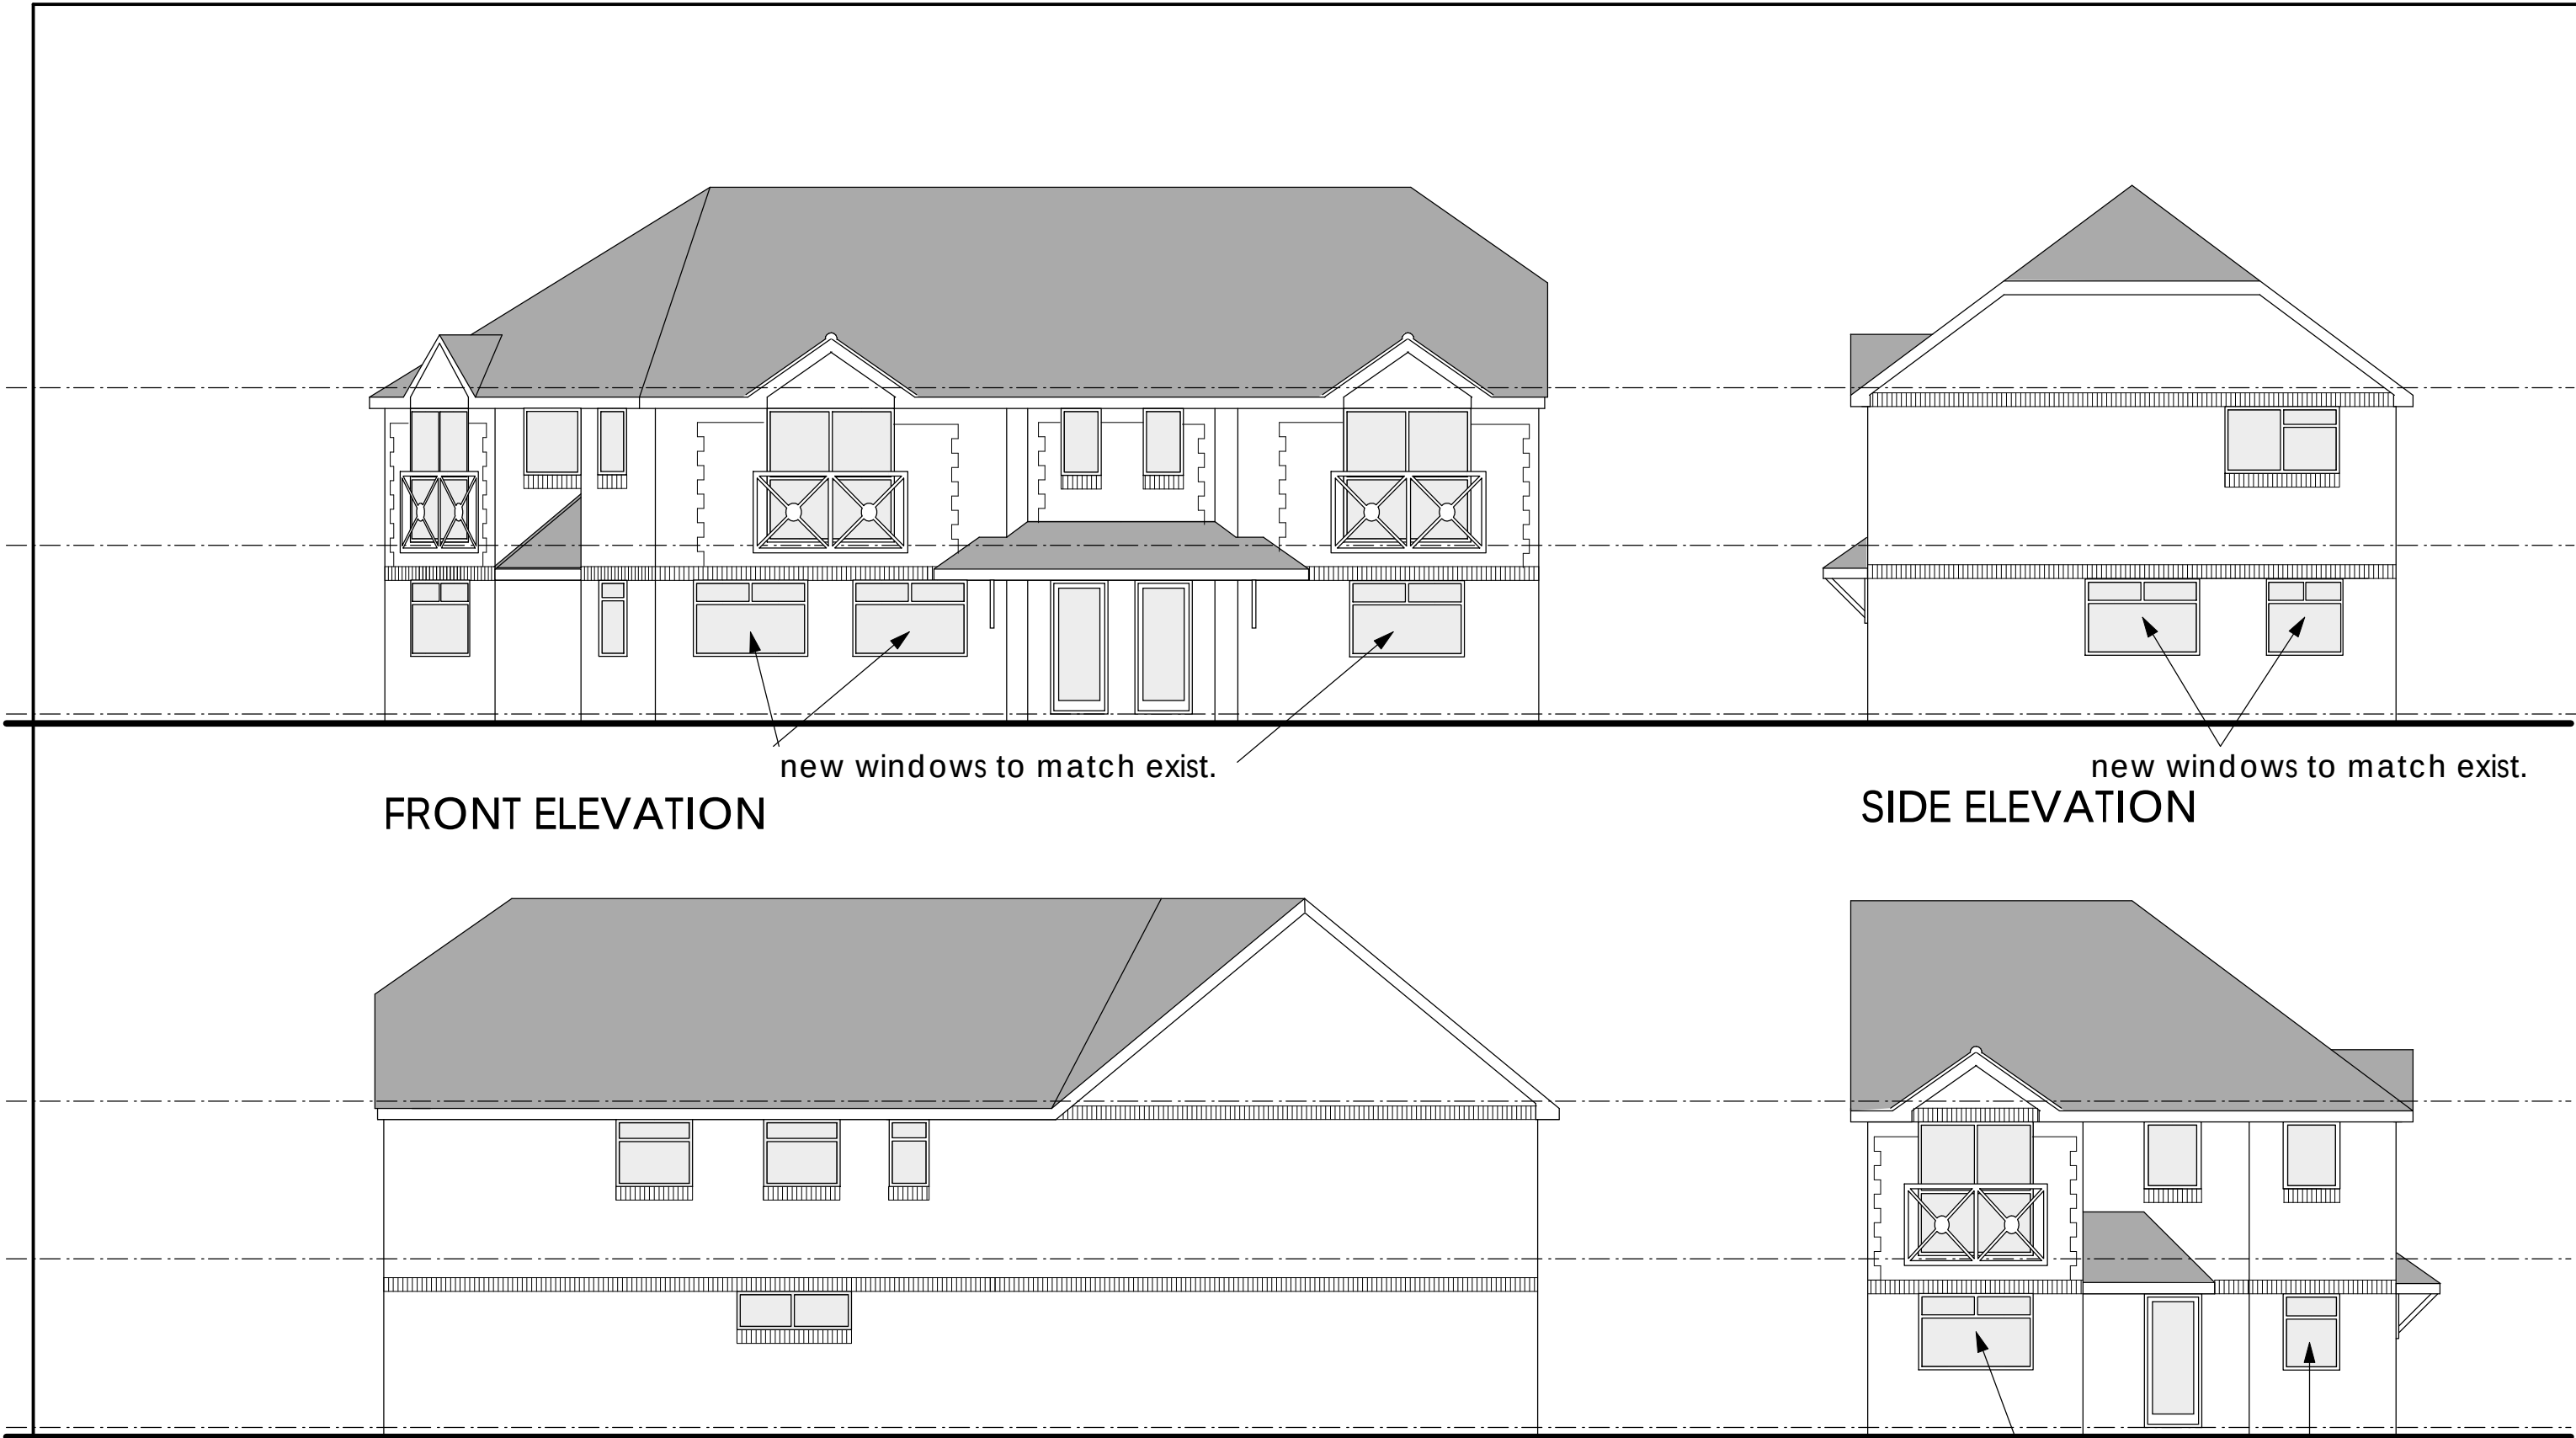


FRONT ELEVATION

SIDE ELEVATION


REAR ELEVATION

SIDE ELEVATION

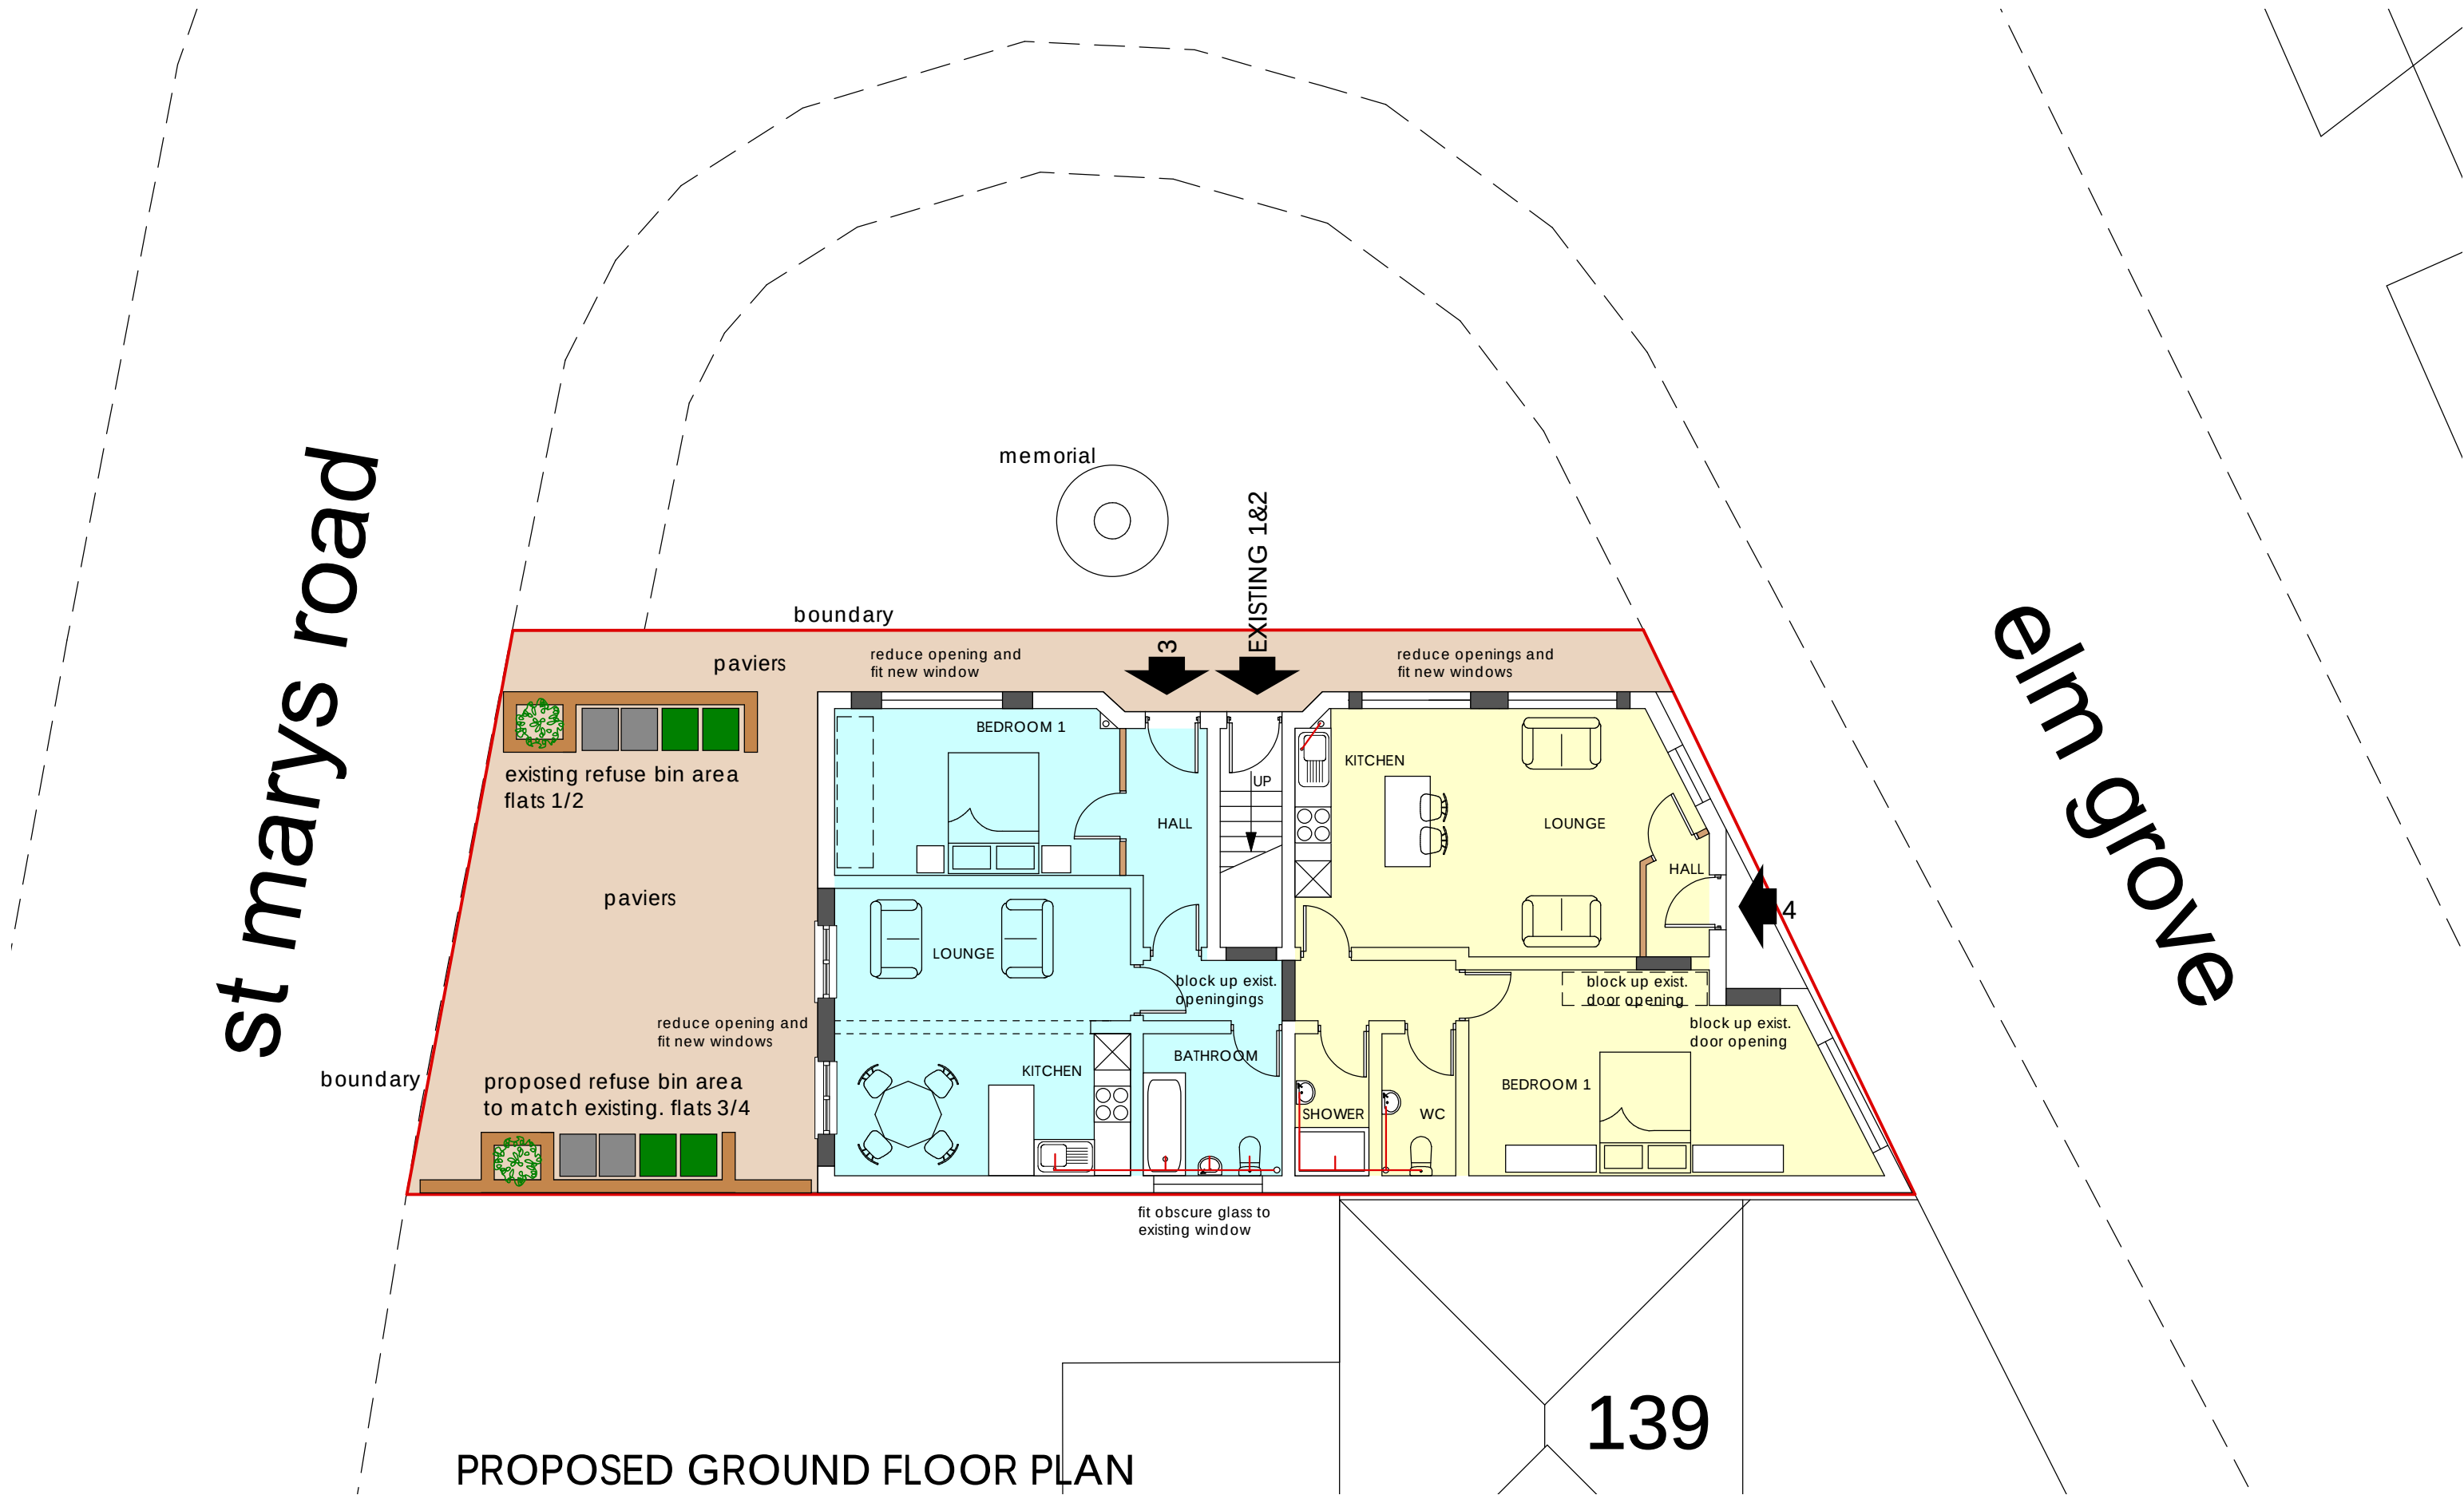


PROPOSED GROUND FLOOR PLAN


139

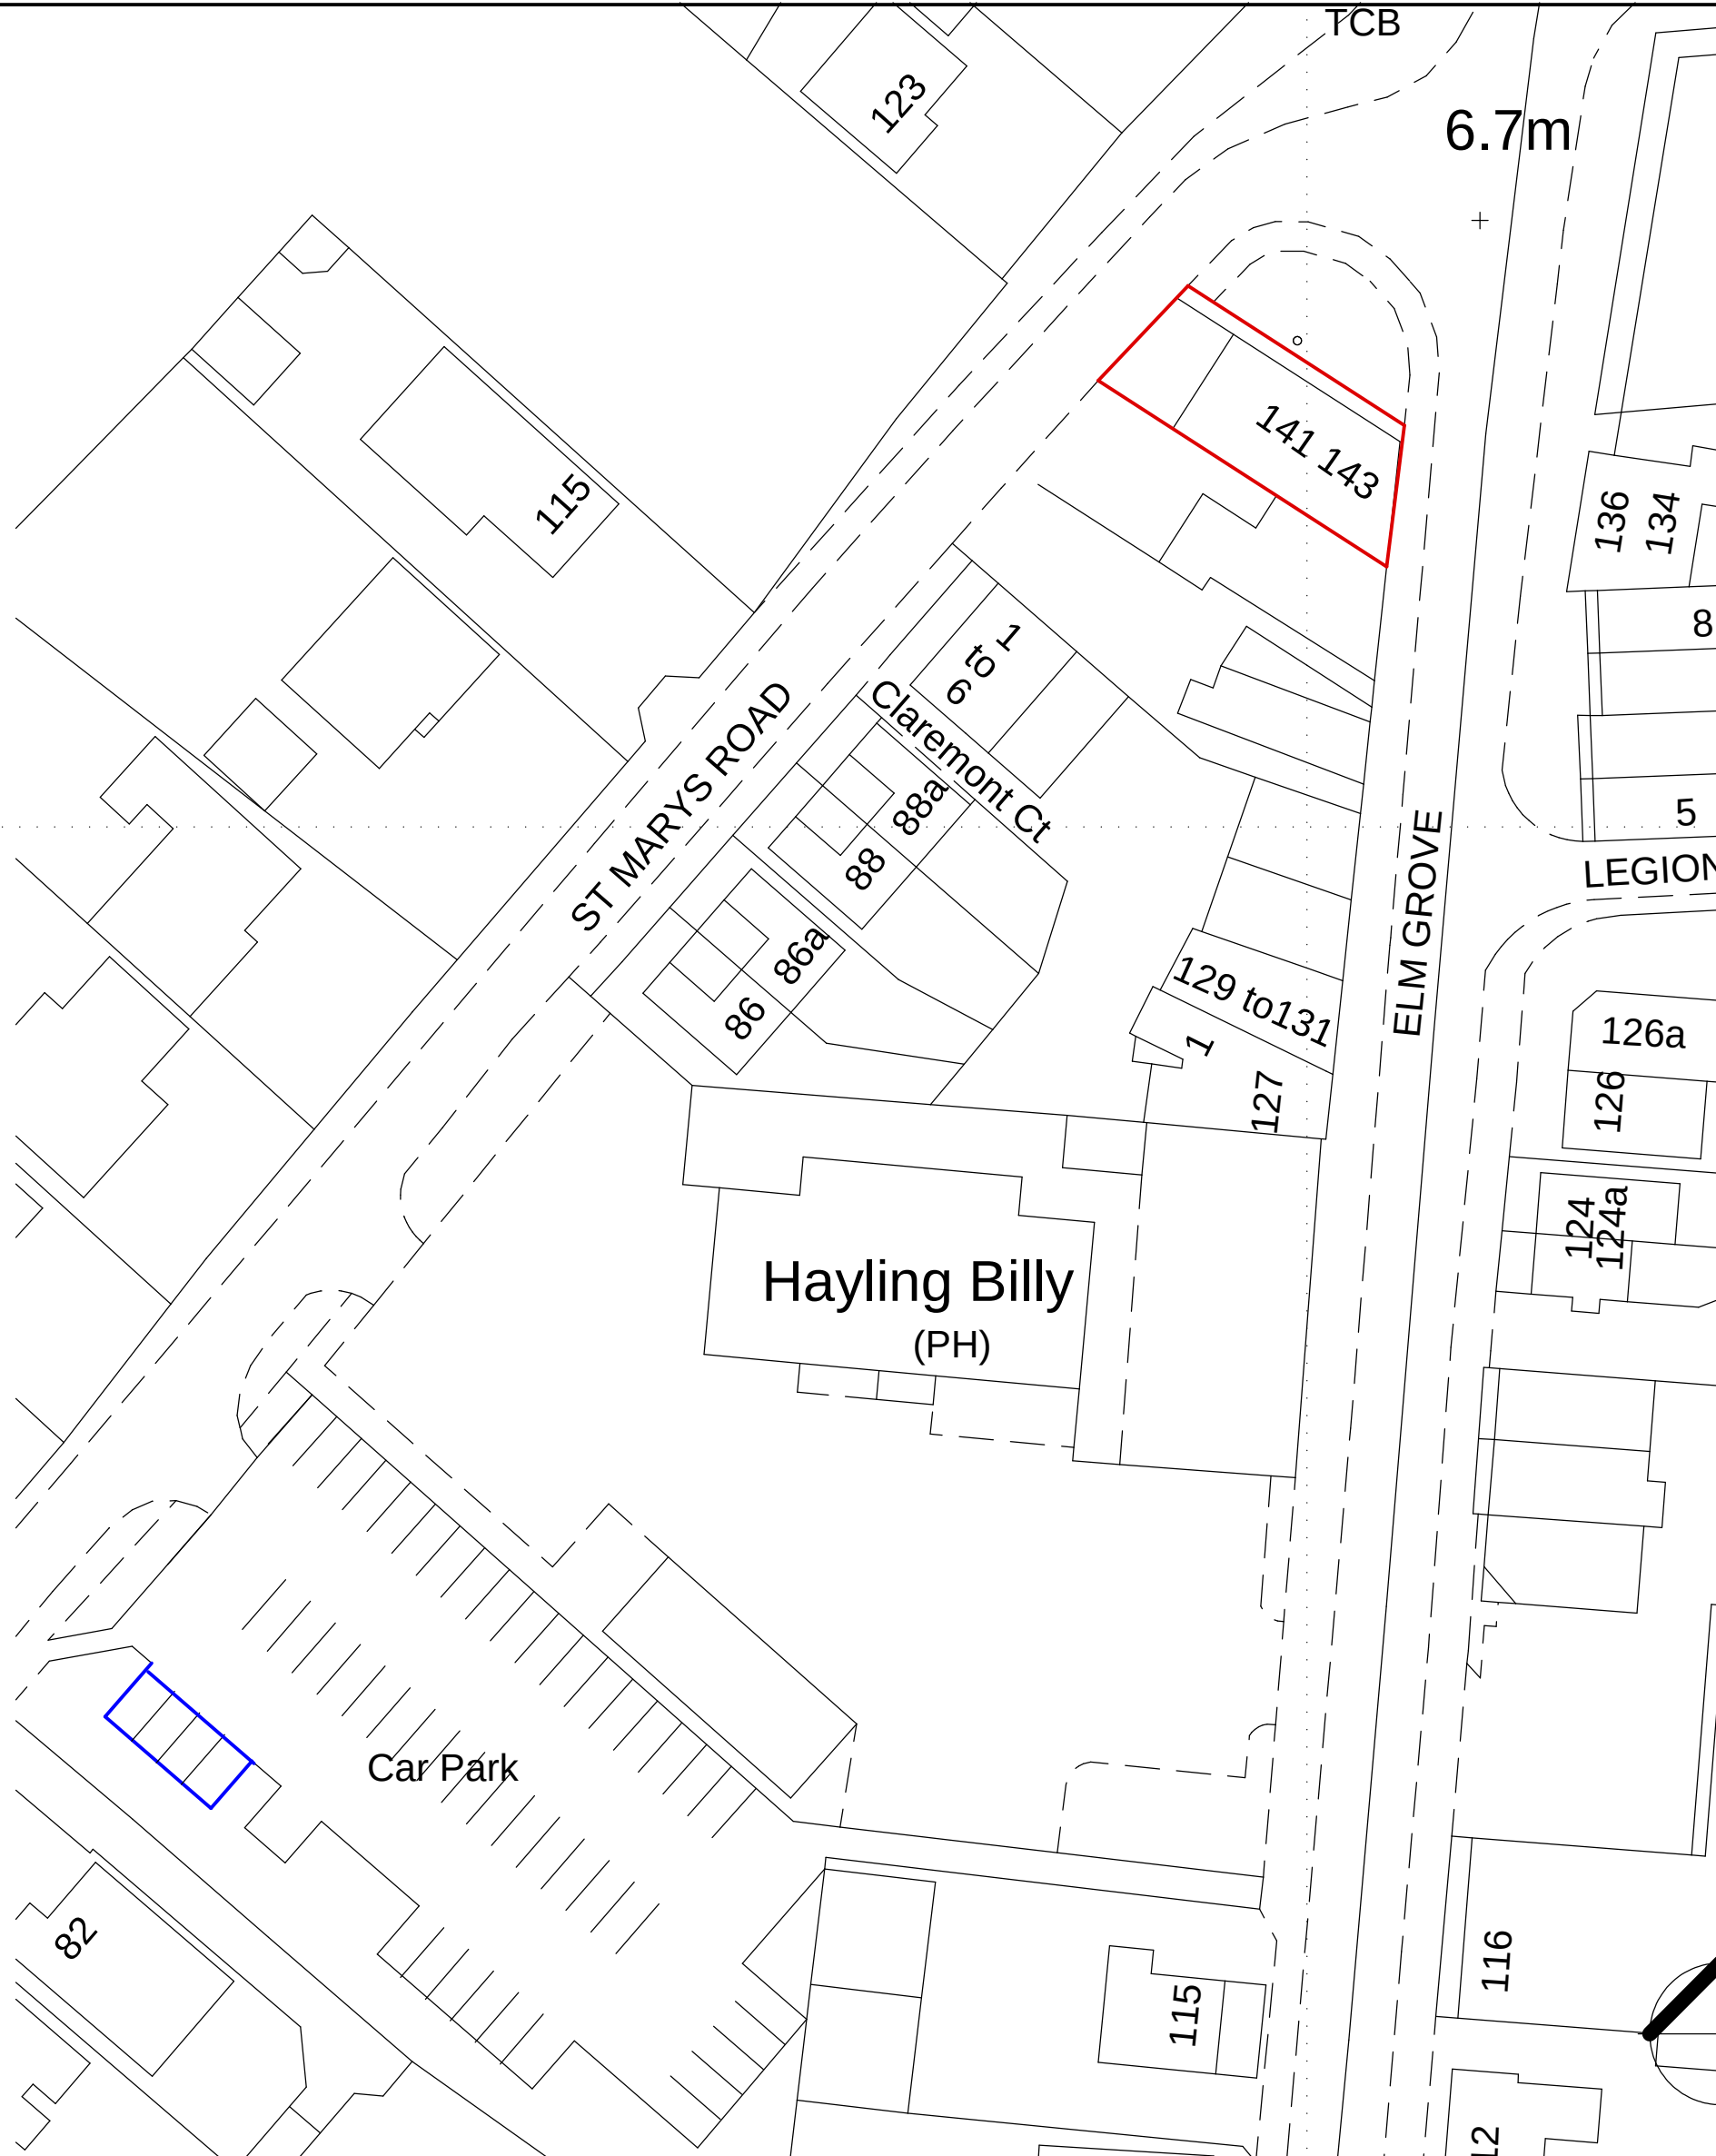

Ordnance Survey (c) Crown Copyright 2012. All rights reserved. Licence number 100020449
SITE PLAN 1:500

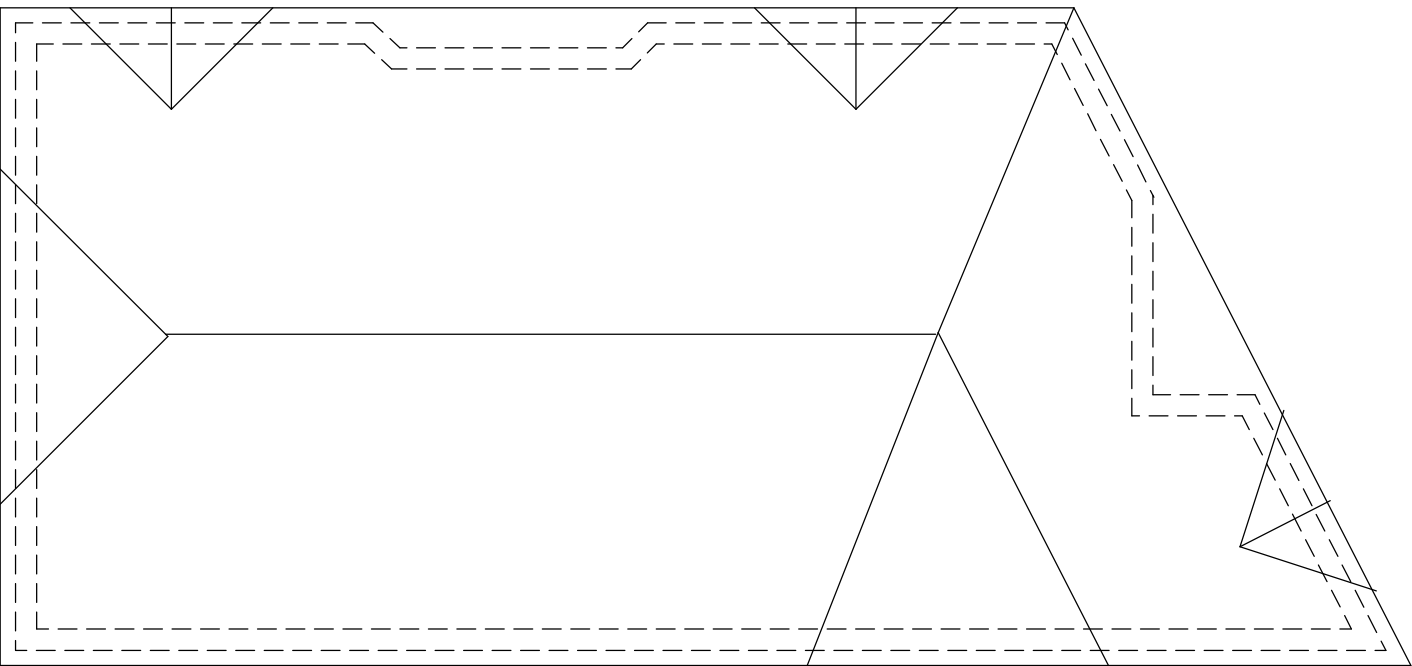

ROOF PLAN

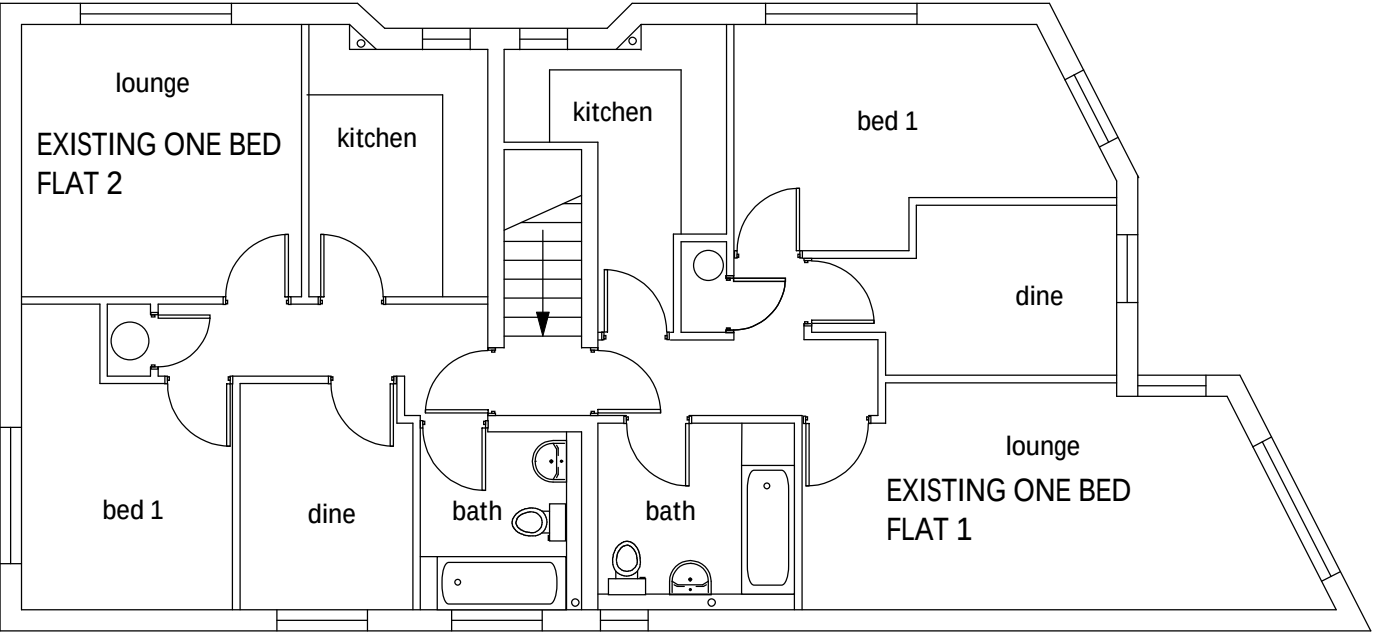

FIRST FLOOR PLAN

NOTES

LOCATION 1:1250

0 5MTRS
1:100

REVISIONS
A. Window added to 1st floor plan Nov 12
B. first floor plan layout shown Dec 12

PROPOSED
PLANS ELEVATIONS SITE PLAN AND LOCATION

TITLE
141-143 ELM GROVE
HAYLING ISLAND
HANTS
PO11 9ED

SCALE: 1:50 1:100 1:1250
DATE: NOV 2012
DRWG NO: MS/101 REV NO: B

D.ALLEN MS/101
Architectural Technician
62 Havant Road
Hayling Island, Hants PO11 0PY
Tel: (02392) 467620
E-mail: haylingplans@btinternet.com