



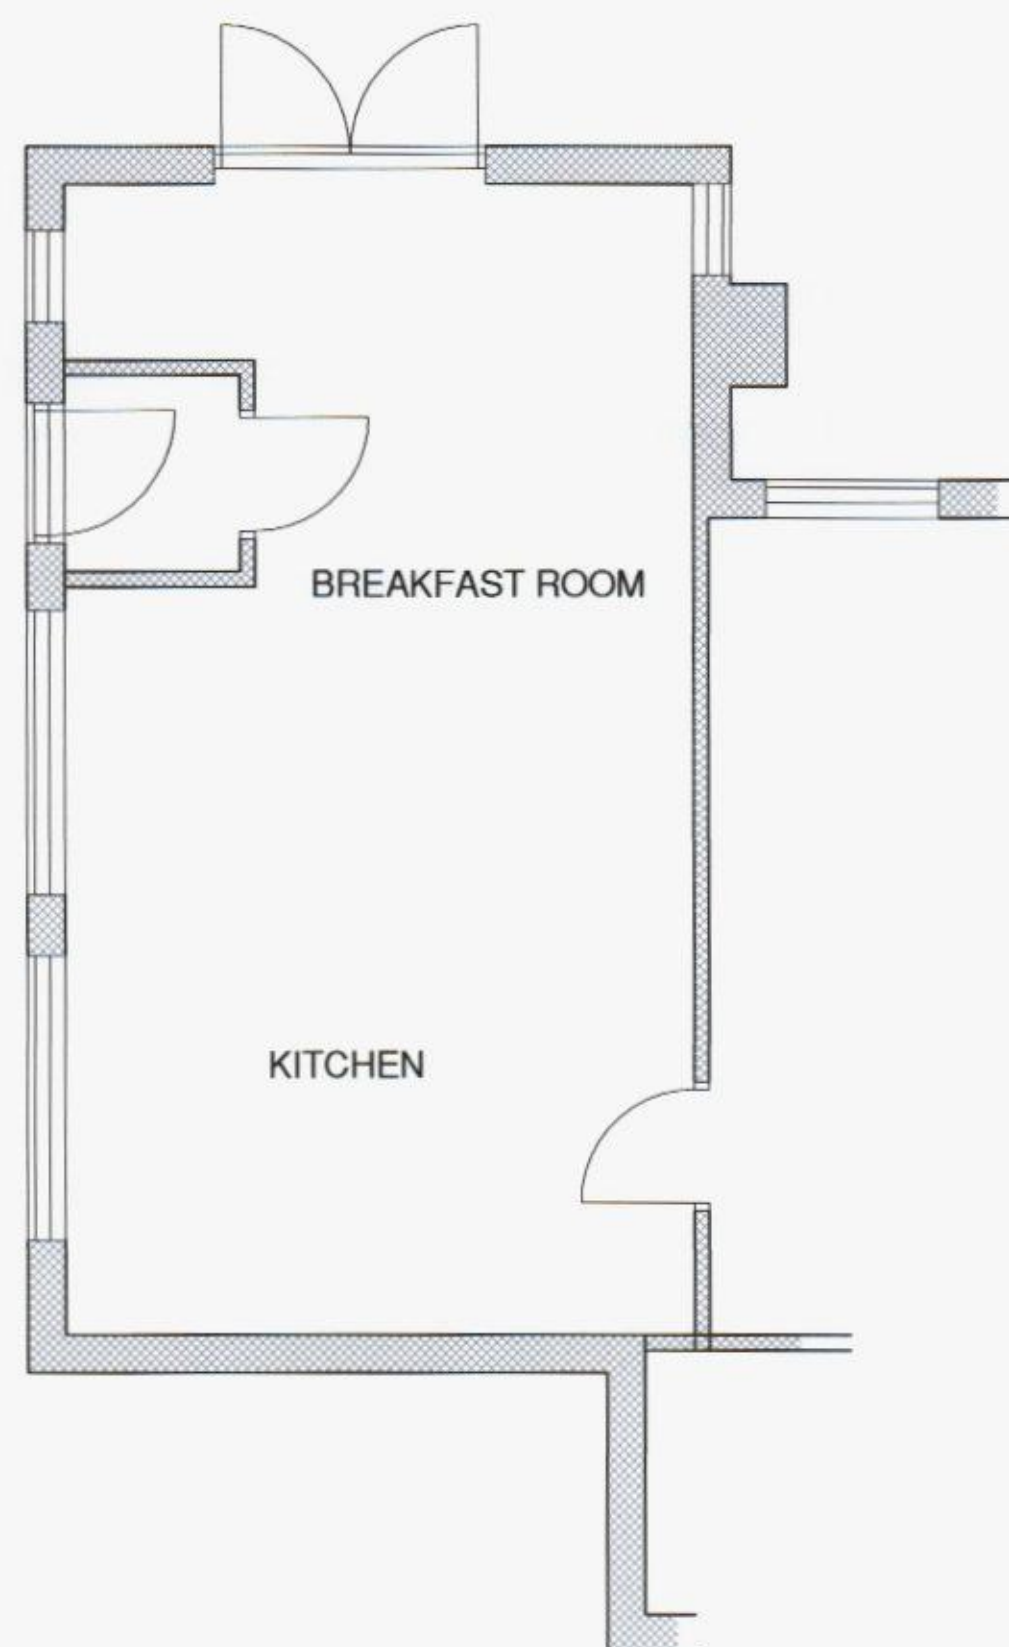

Ground Floor Plan

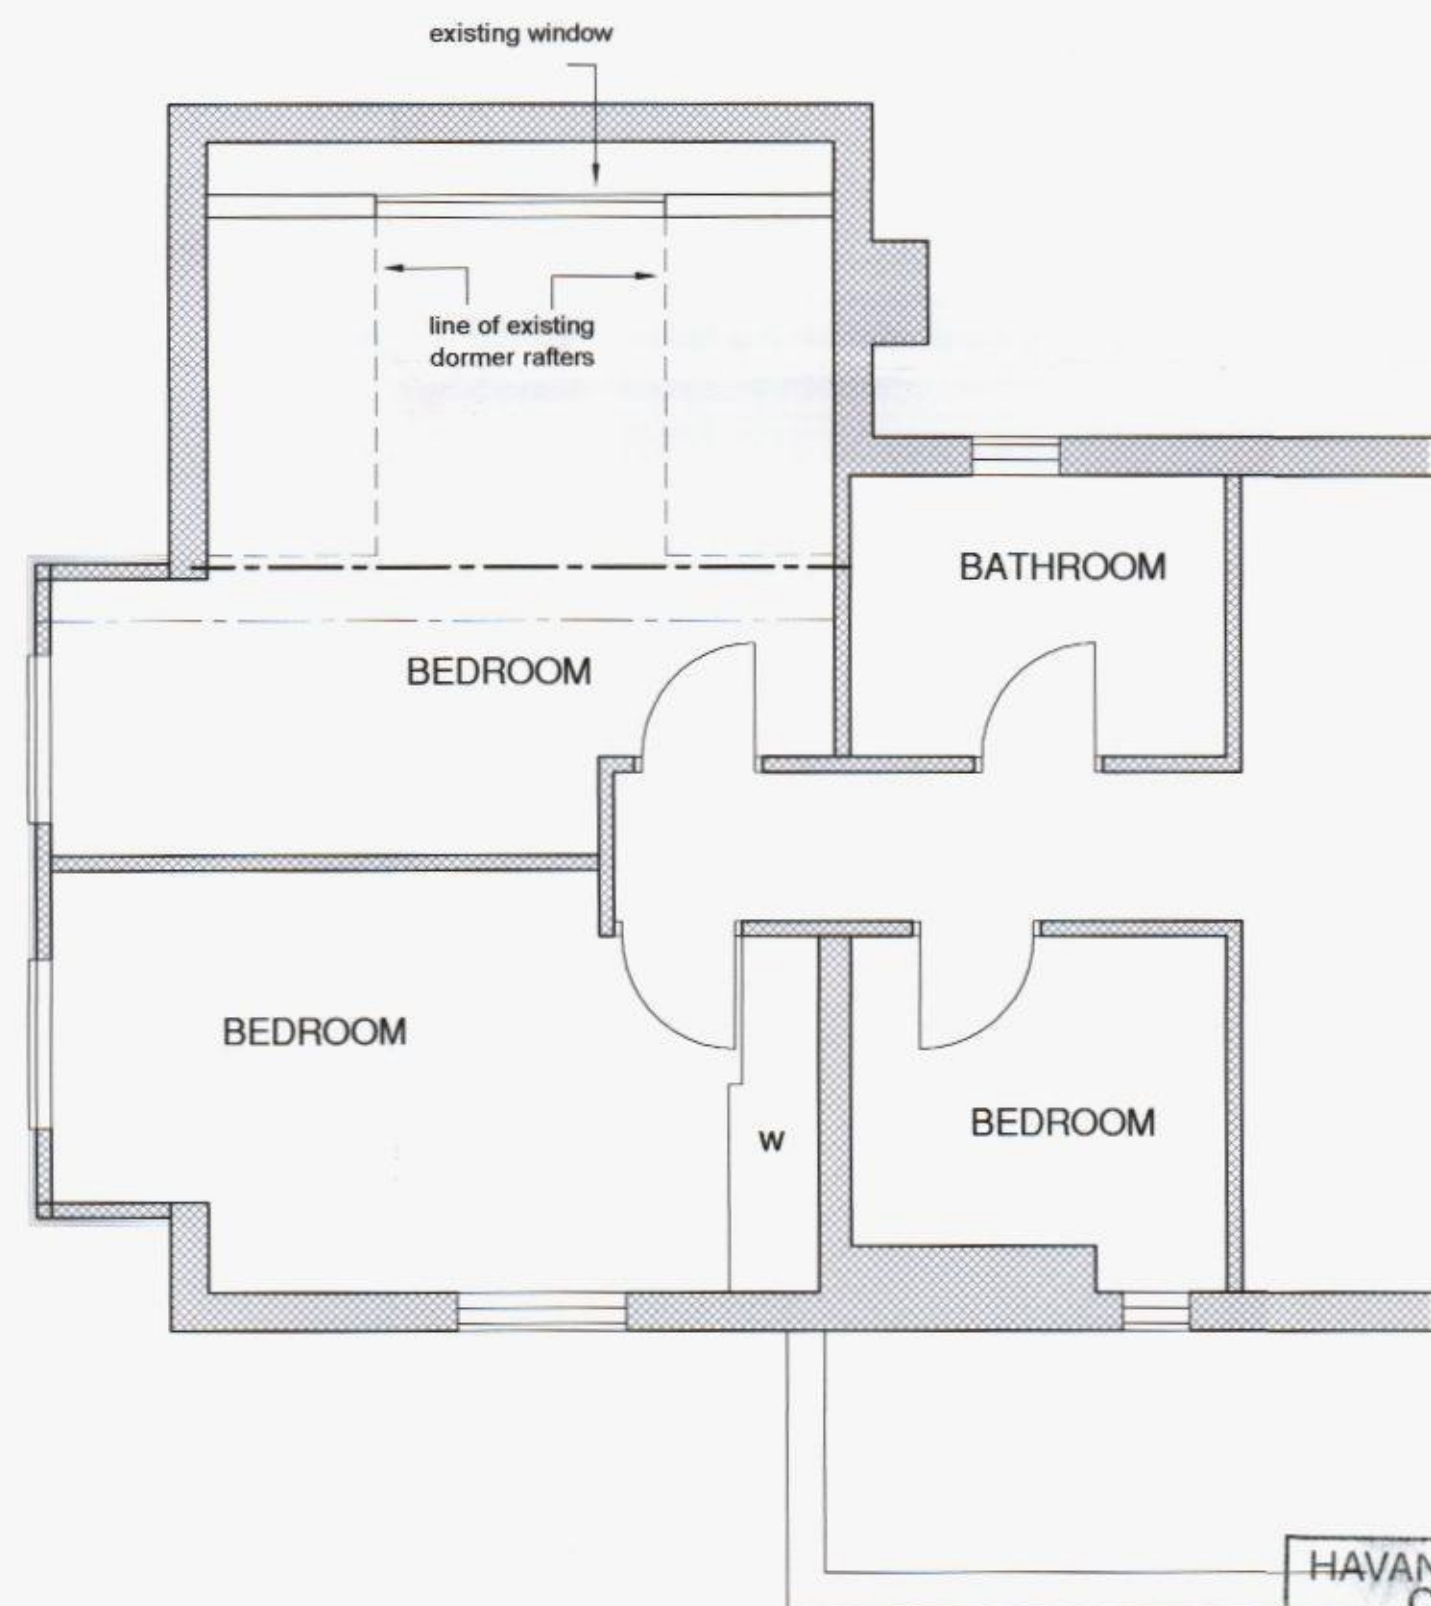

First Floor Plan

Rev	Description	Drawn / Date	Chk / Date
A	Patio doors added to gf plan	mw 21.06.12	Chk / Date
-	Original Issue		

This drawing is copyright and must not be disclosed to third parties without permission.
Scaled dimensions are not to be used for construction.

4 Queensgate
Queens Road
Fareham
Hampshire
PO16 0NW

Tel: 01329 288911
Fax: 01329 221913
E-mail: admin@m2architecture.com

m2
architecture
architectural technologists

PROJECT

Proposed Alterations at
84 Hambledon Road
Waterlooville

CLIENT

Mr E Woodhouse

DRAWING TITLE

Plans, Elevations
Existing

PROJECT NO.	DRAWING NO.	REV.	SCALE
12022	201	A	1:100 / 50

HAVANT BOROUGH
COUNCIL
22 AUG 2012
RECEIVED