




SUPERSEDED

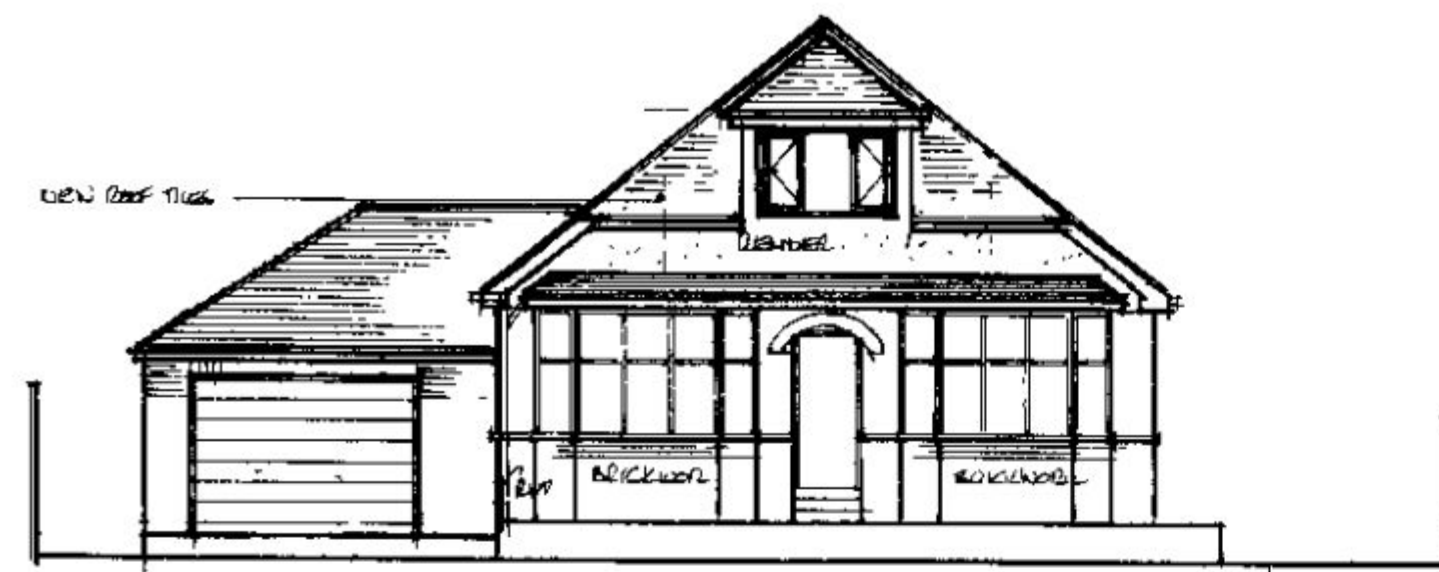


WEST ELEVATION

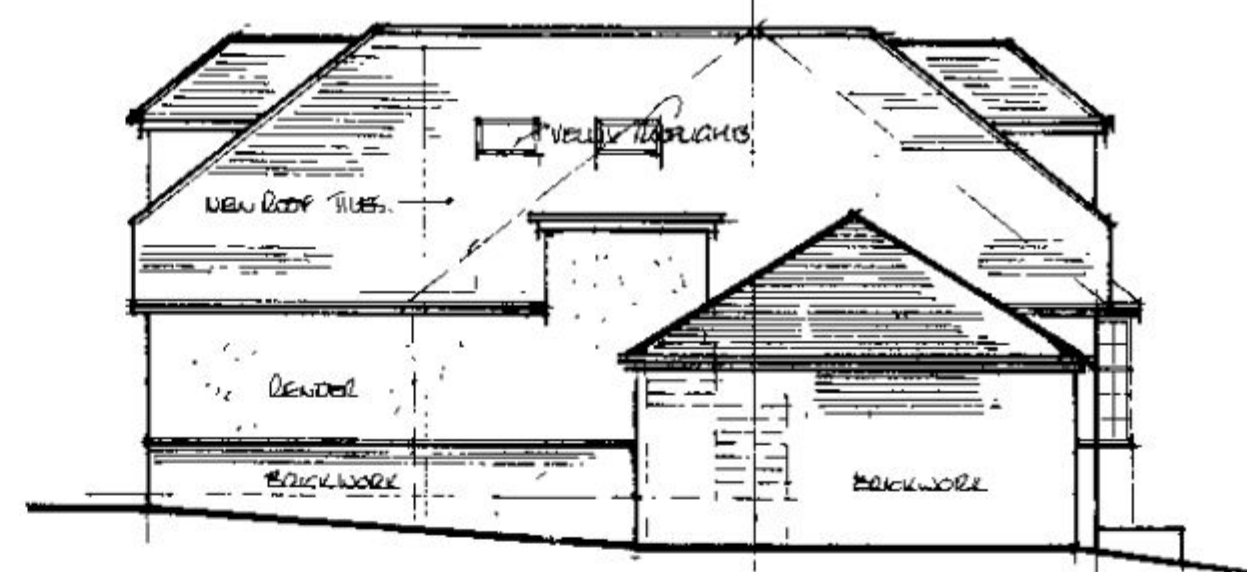



NORTH ELEVATION

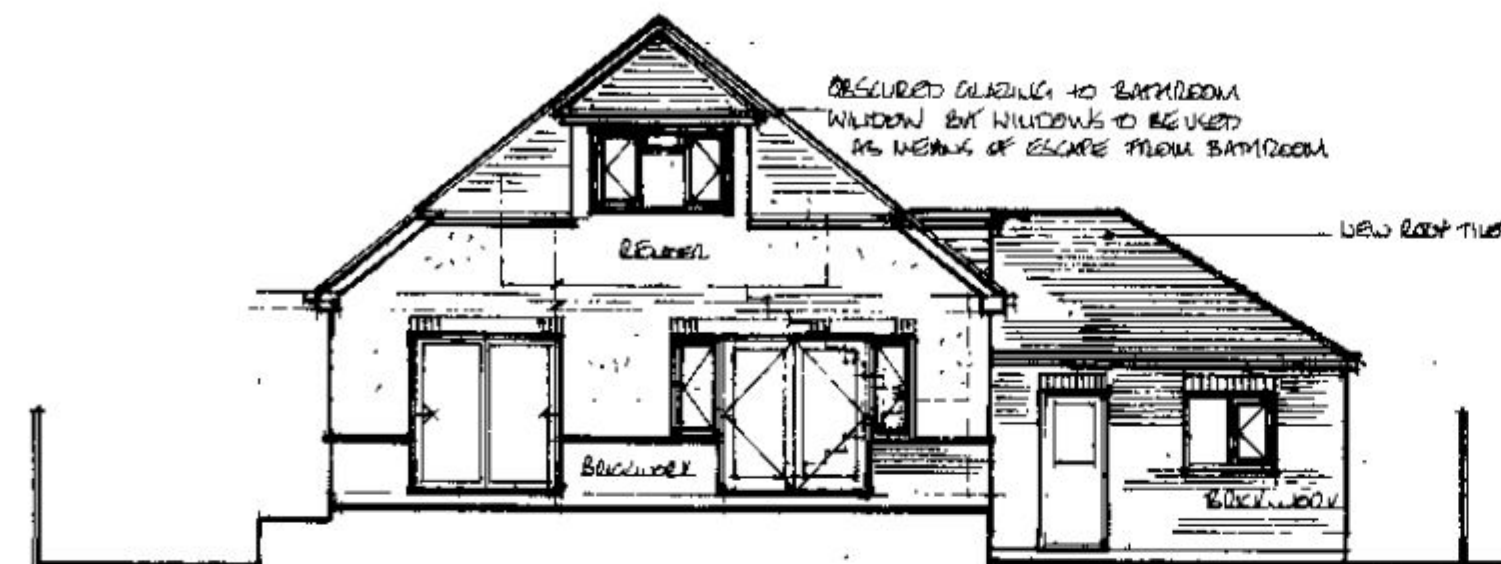

EAST ELEVATION

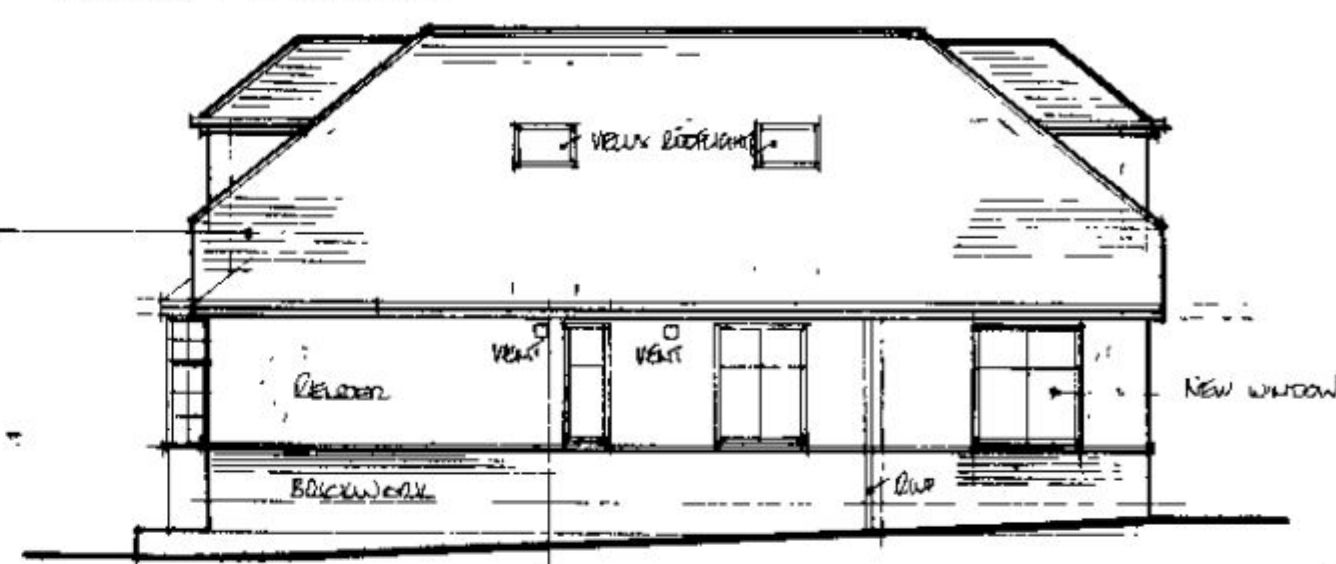

SOUTH ELEVATION

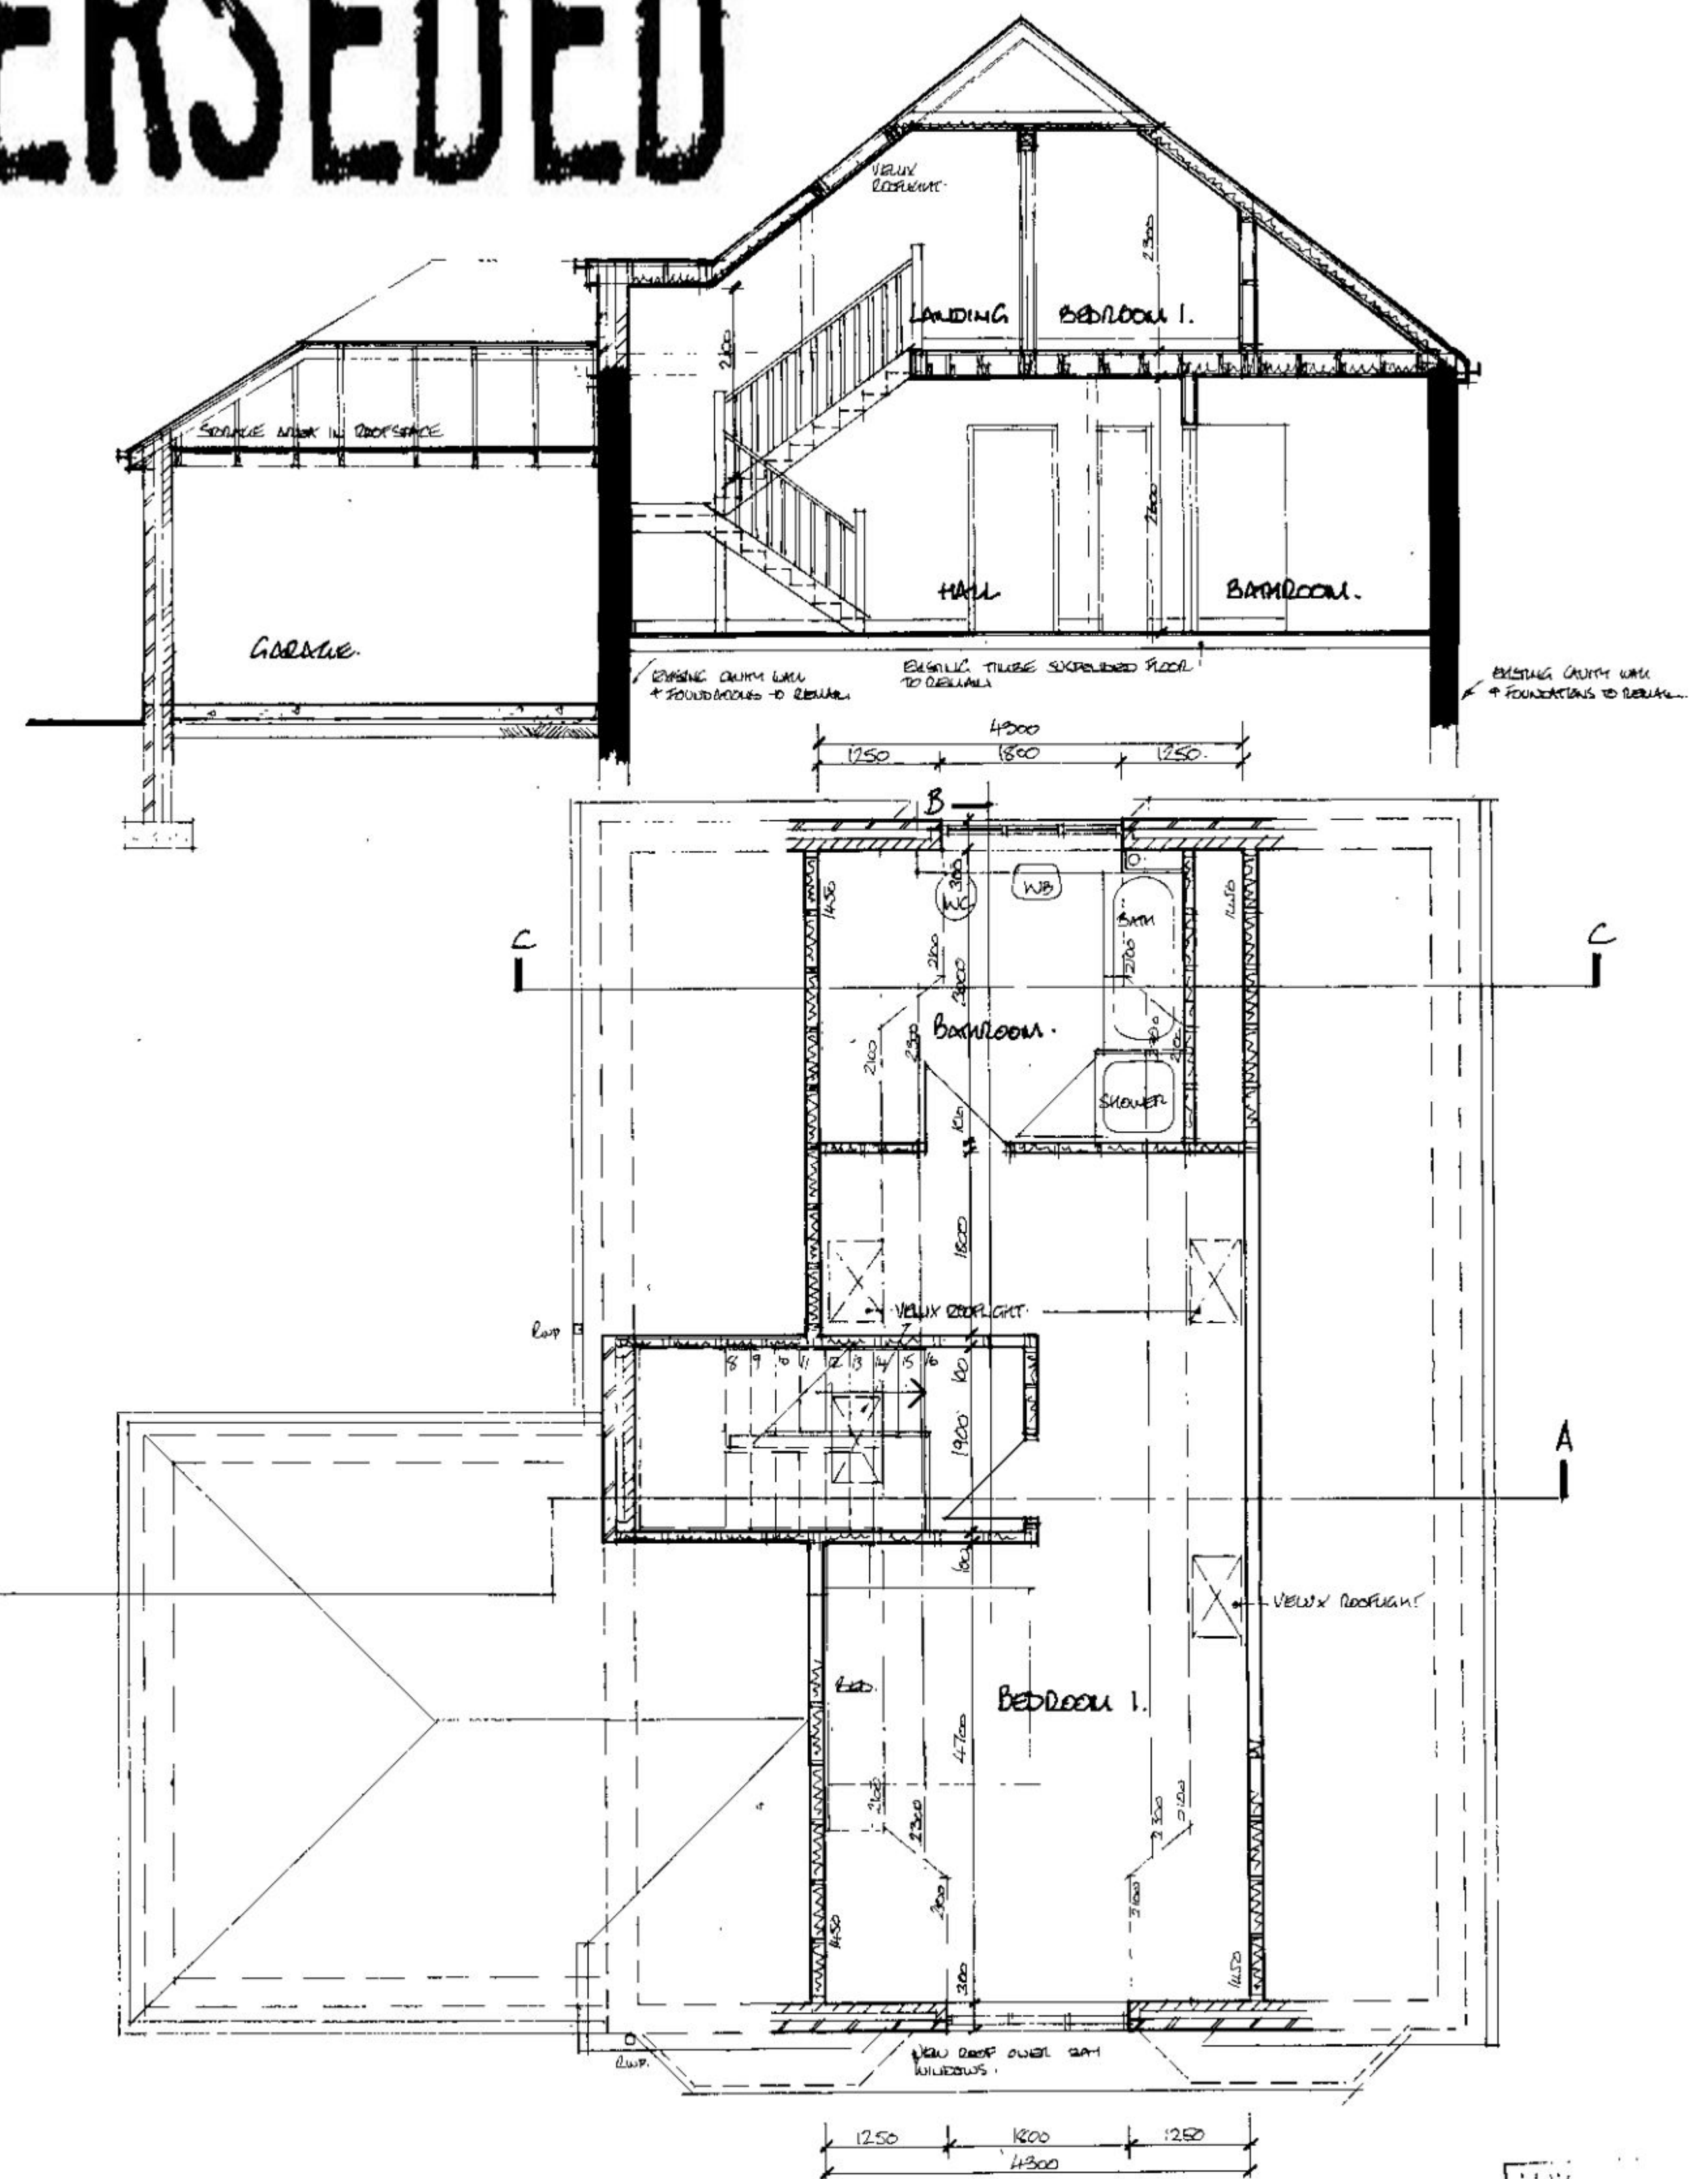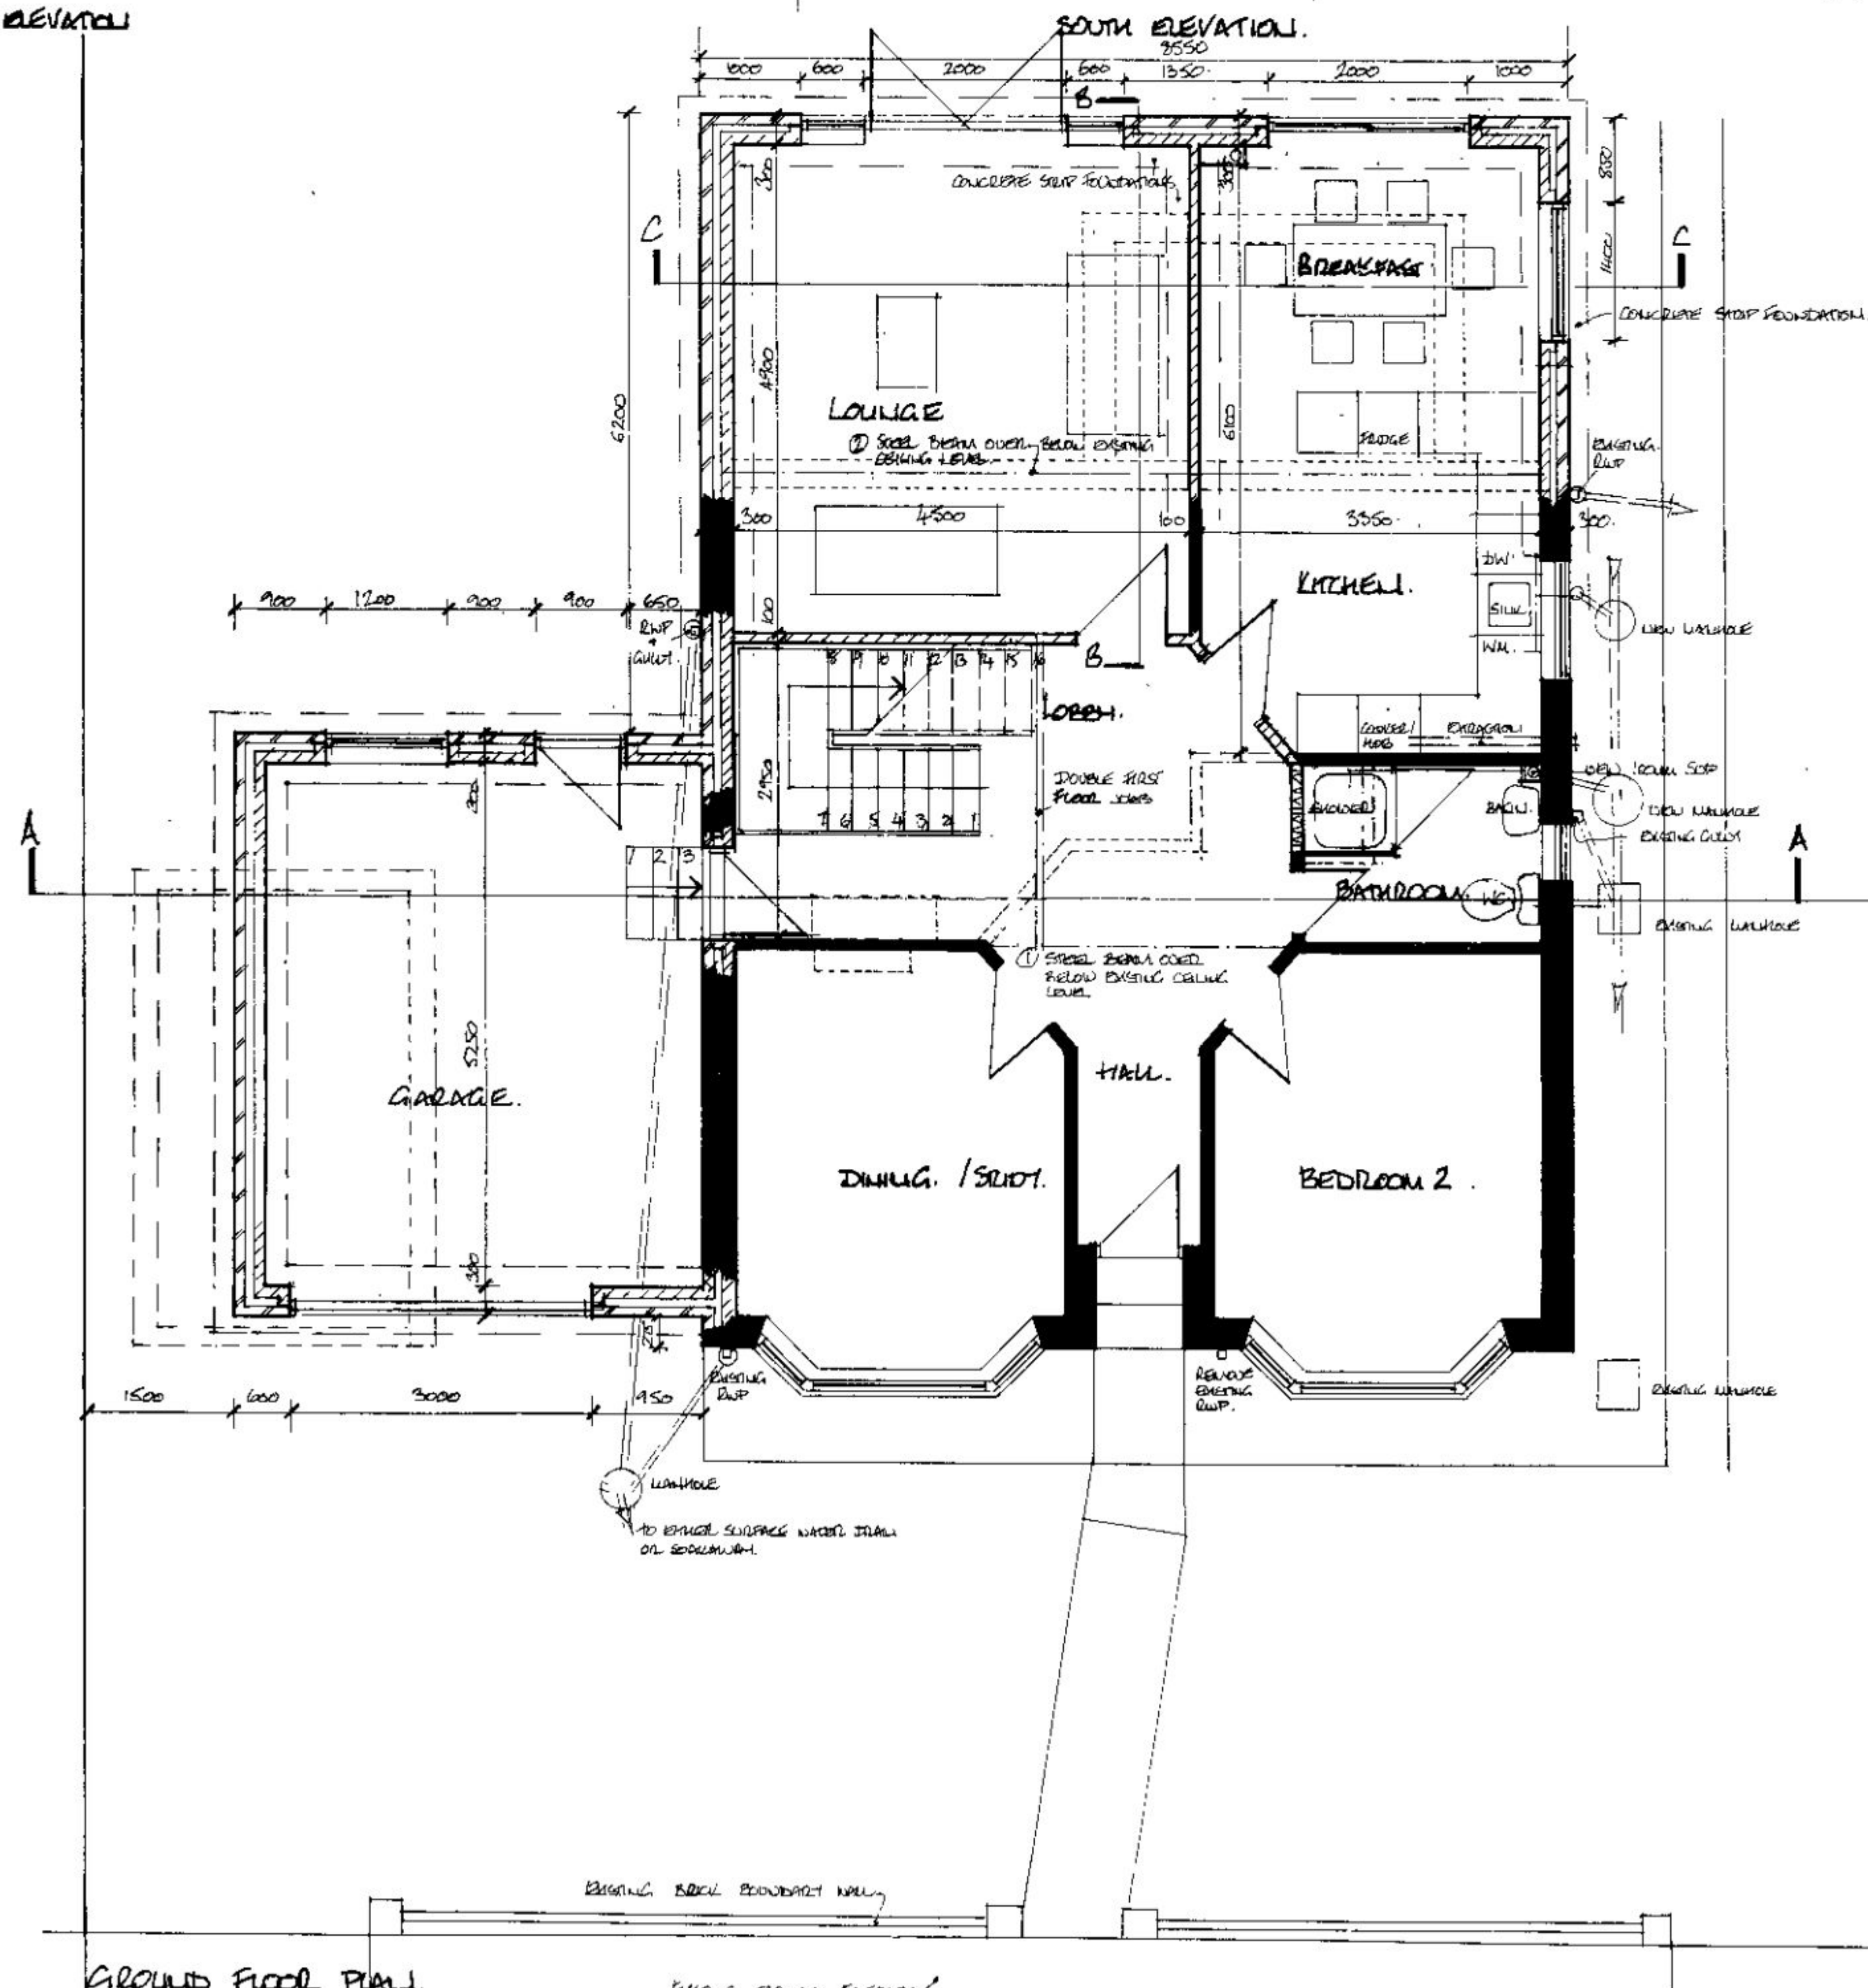

FIRST FLOOR PLAN




PROPOSED EXTENSION + ALTERATIONS TO
31 ST JOHN AVENUE, ROXBOROUGH, HANTS.
SCALE 1:50 & 1:100 DATE 10/01/2012
PROPOSED DRAWING NO. 2 P01 50X.


REVISIONS:
A. LINES + TITLES ADDED
B. ELEVATIONS REVISED, STAIRCASE RELOCATED, CHIMNEY SIZE REDUCED
AND DEEP PITCH REDUCED.




WEST ELEVATION

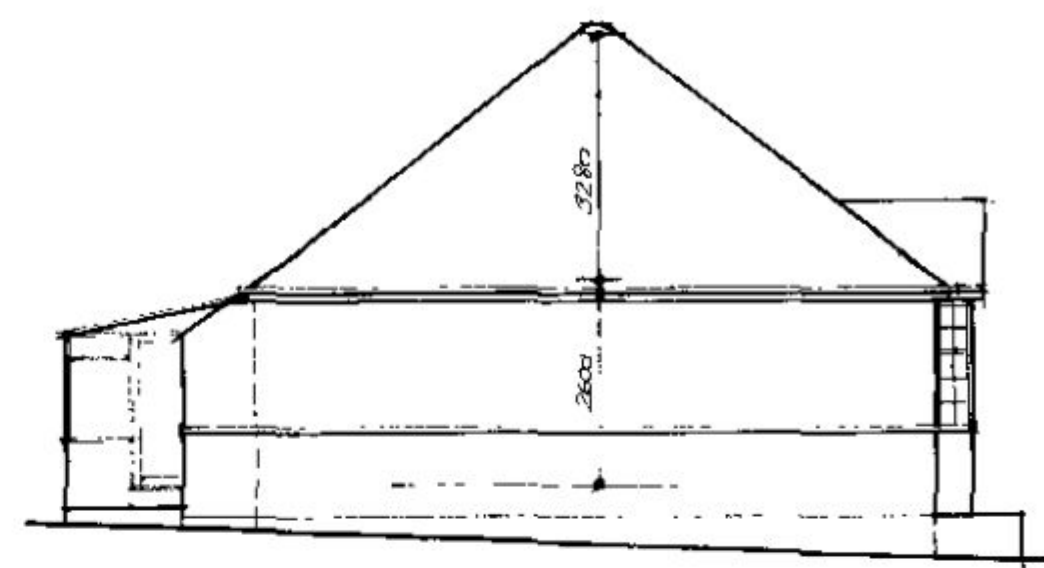


NORTH ELEVATION

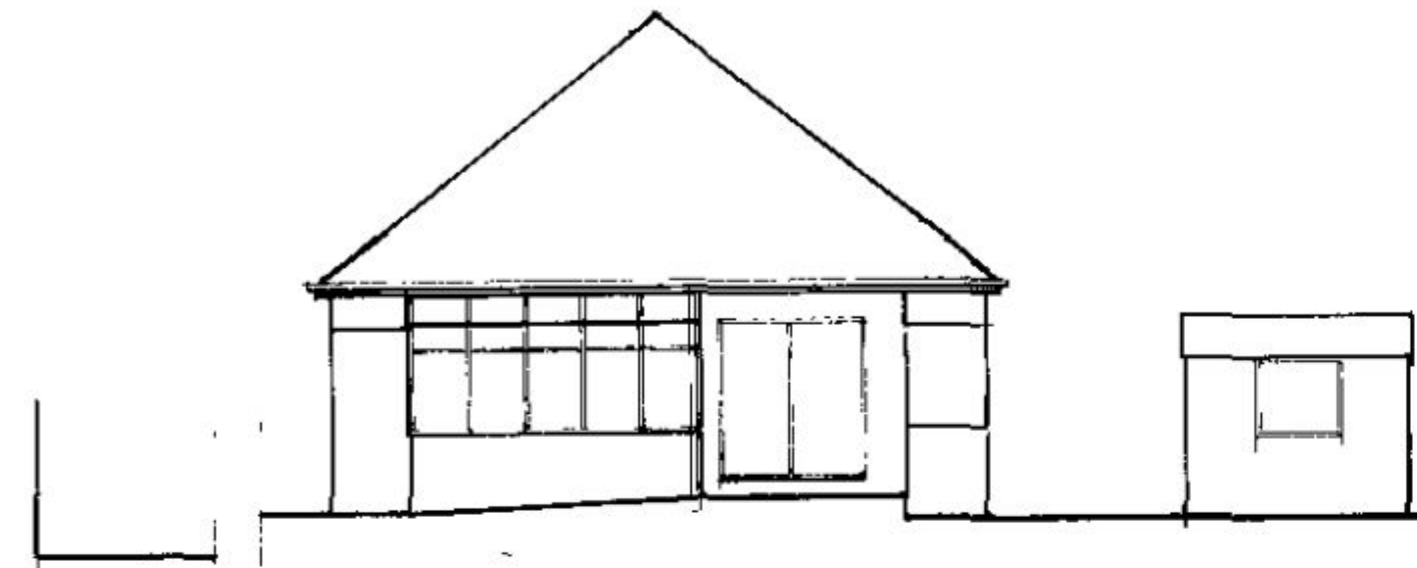



EAST ELEVATION

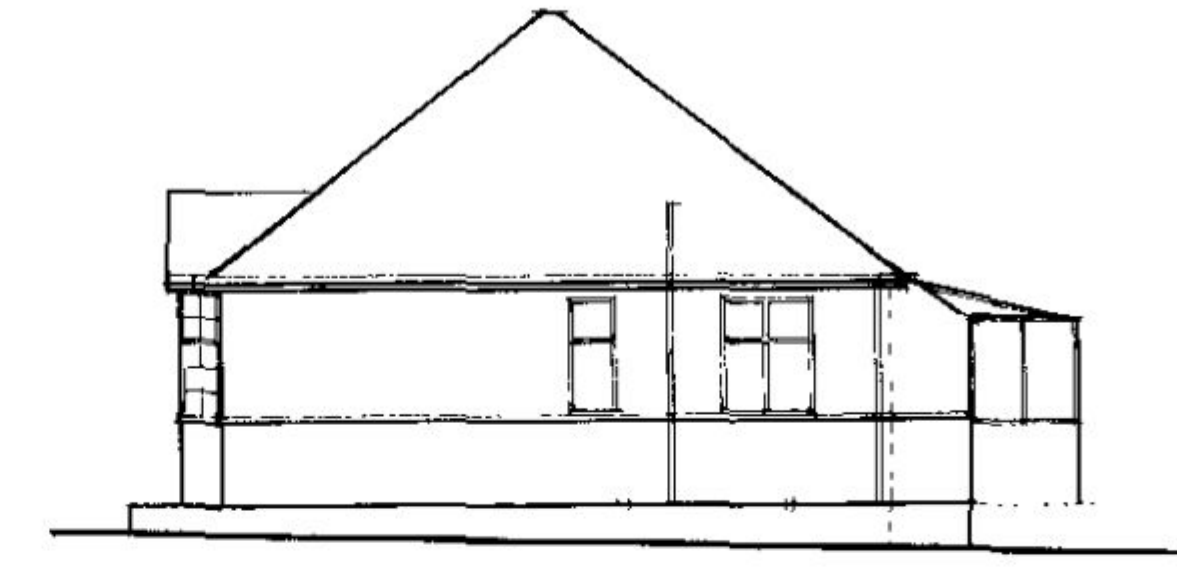

SOUTH ELEVATION

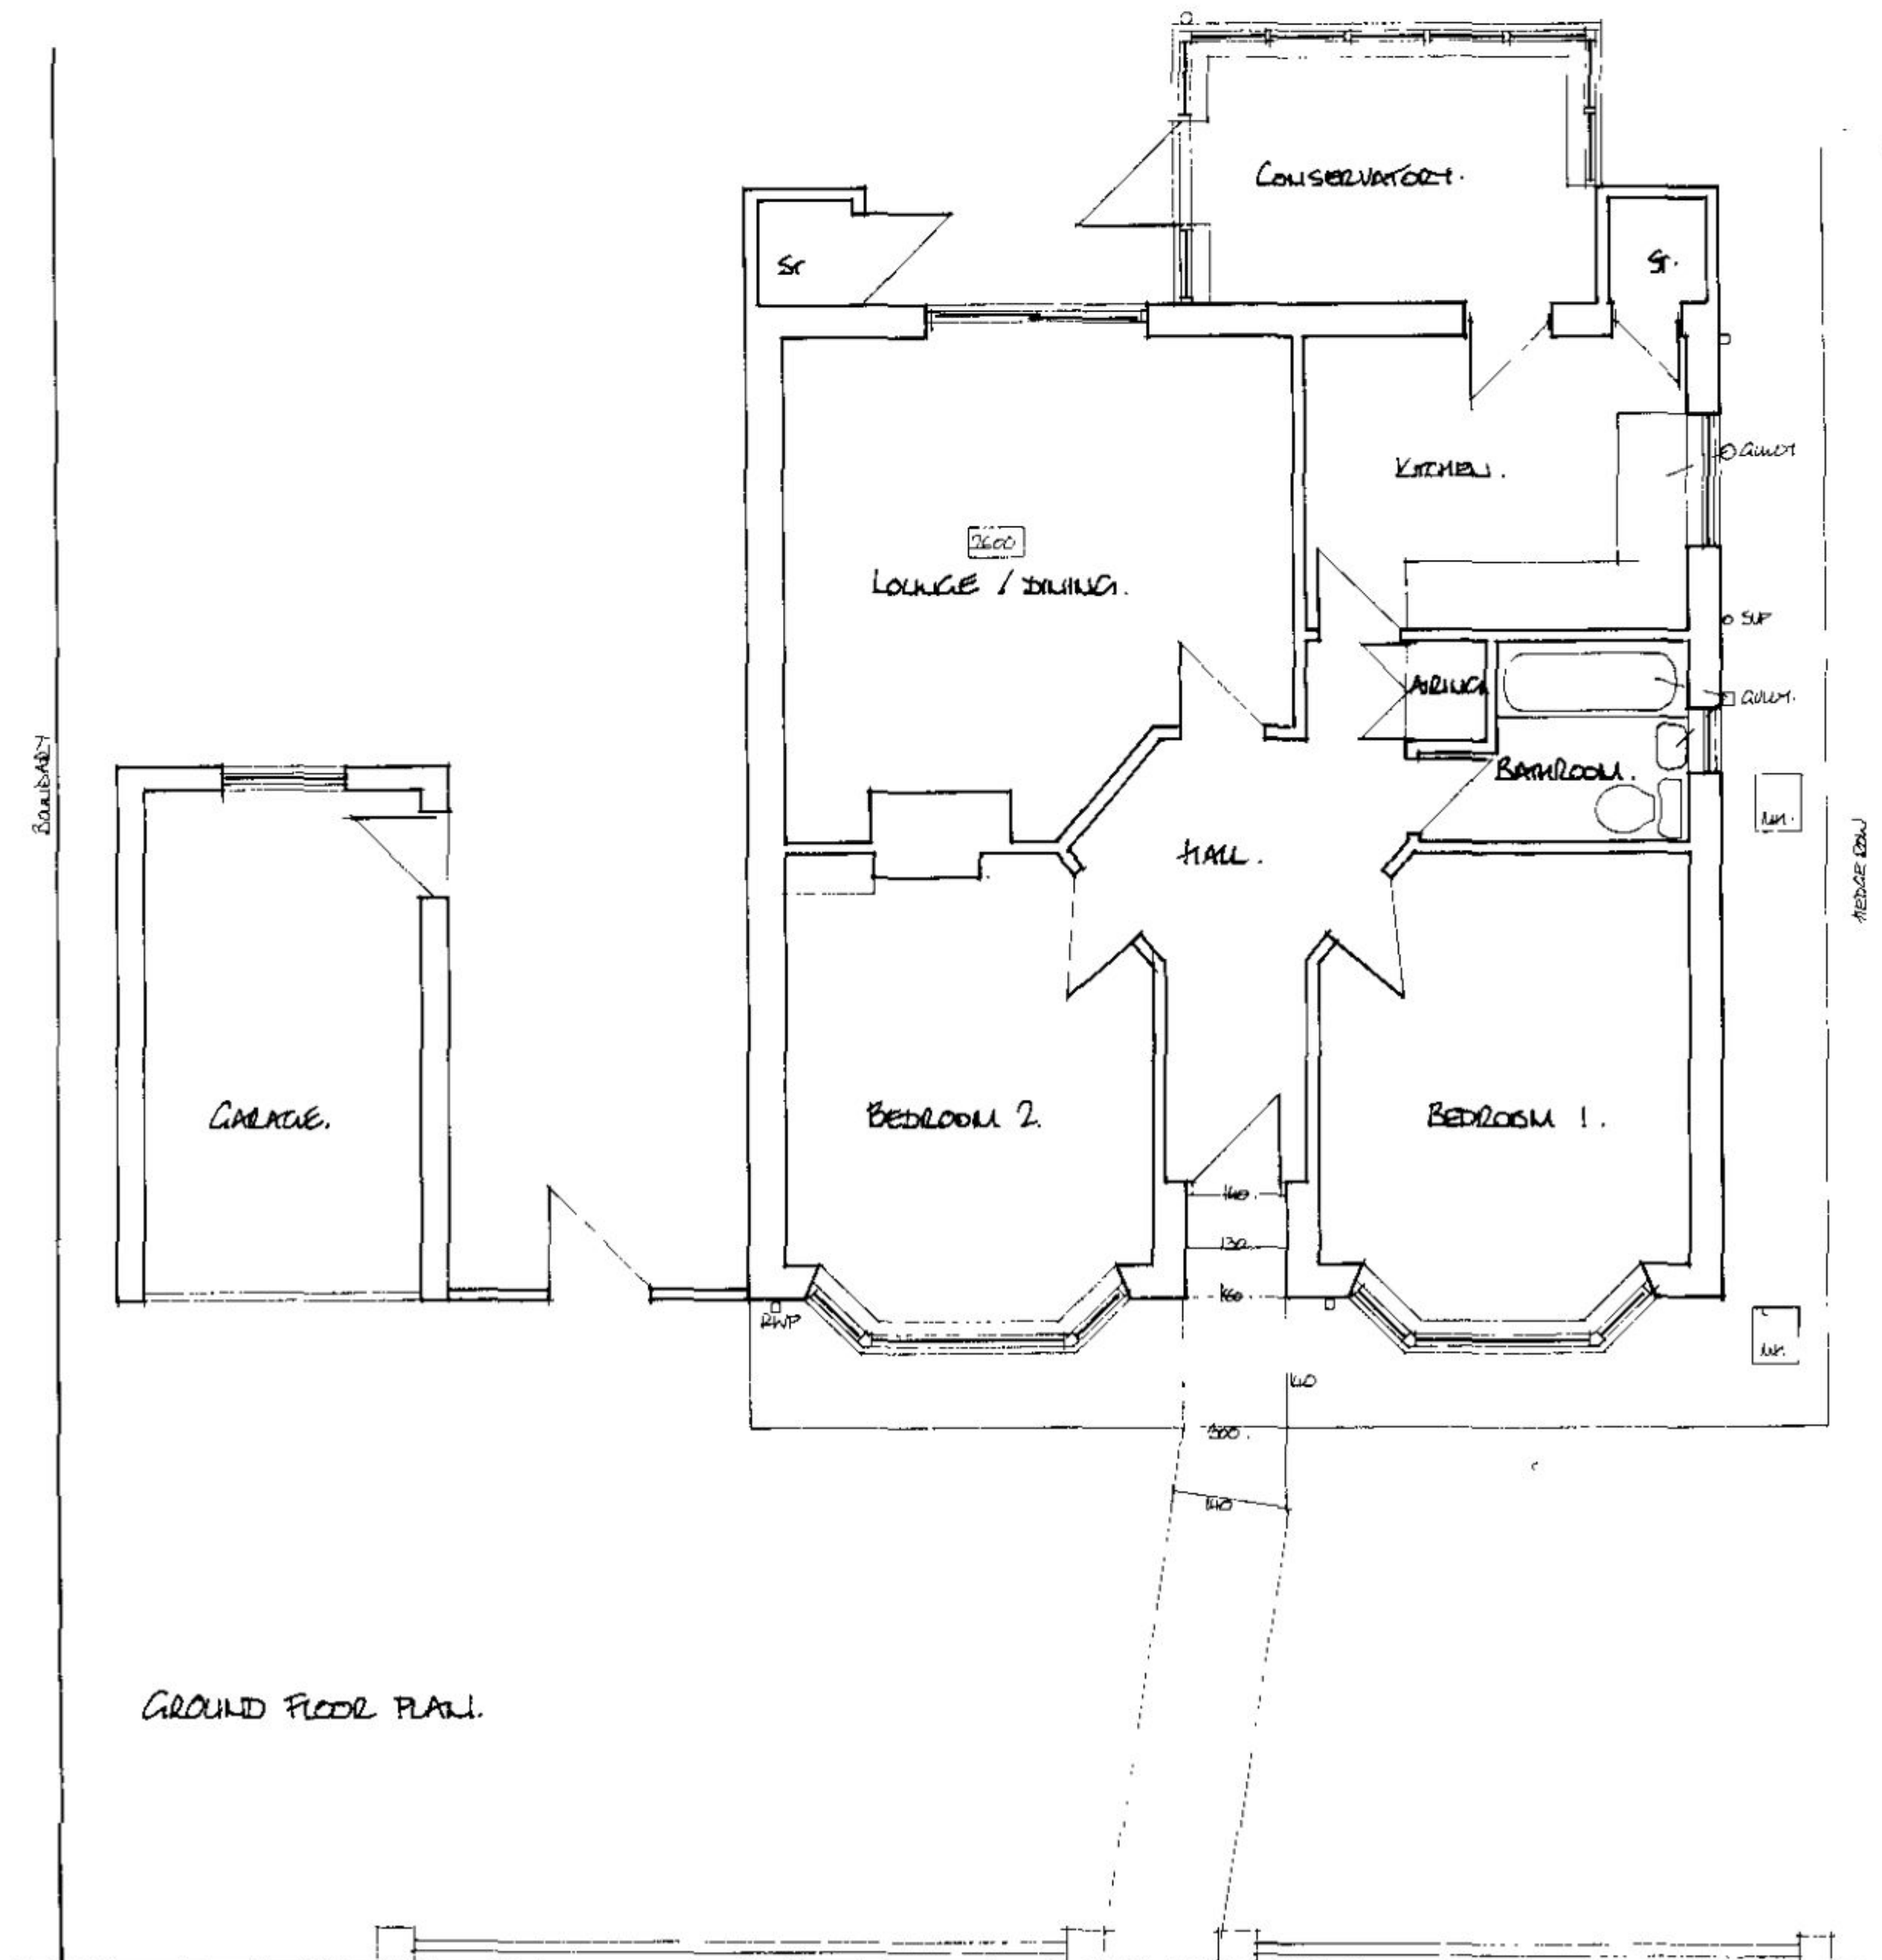

GROUND FLOOR PLAN

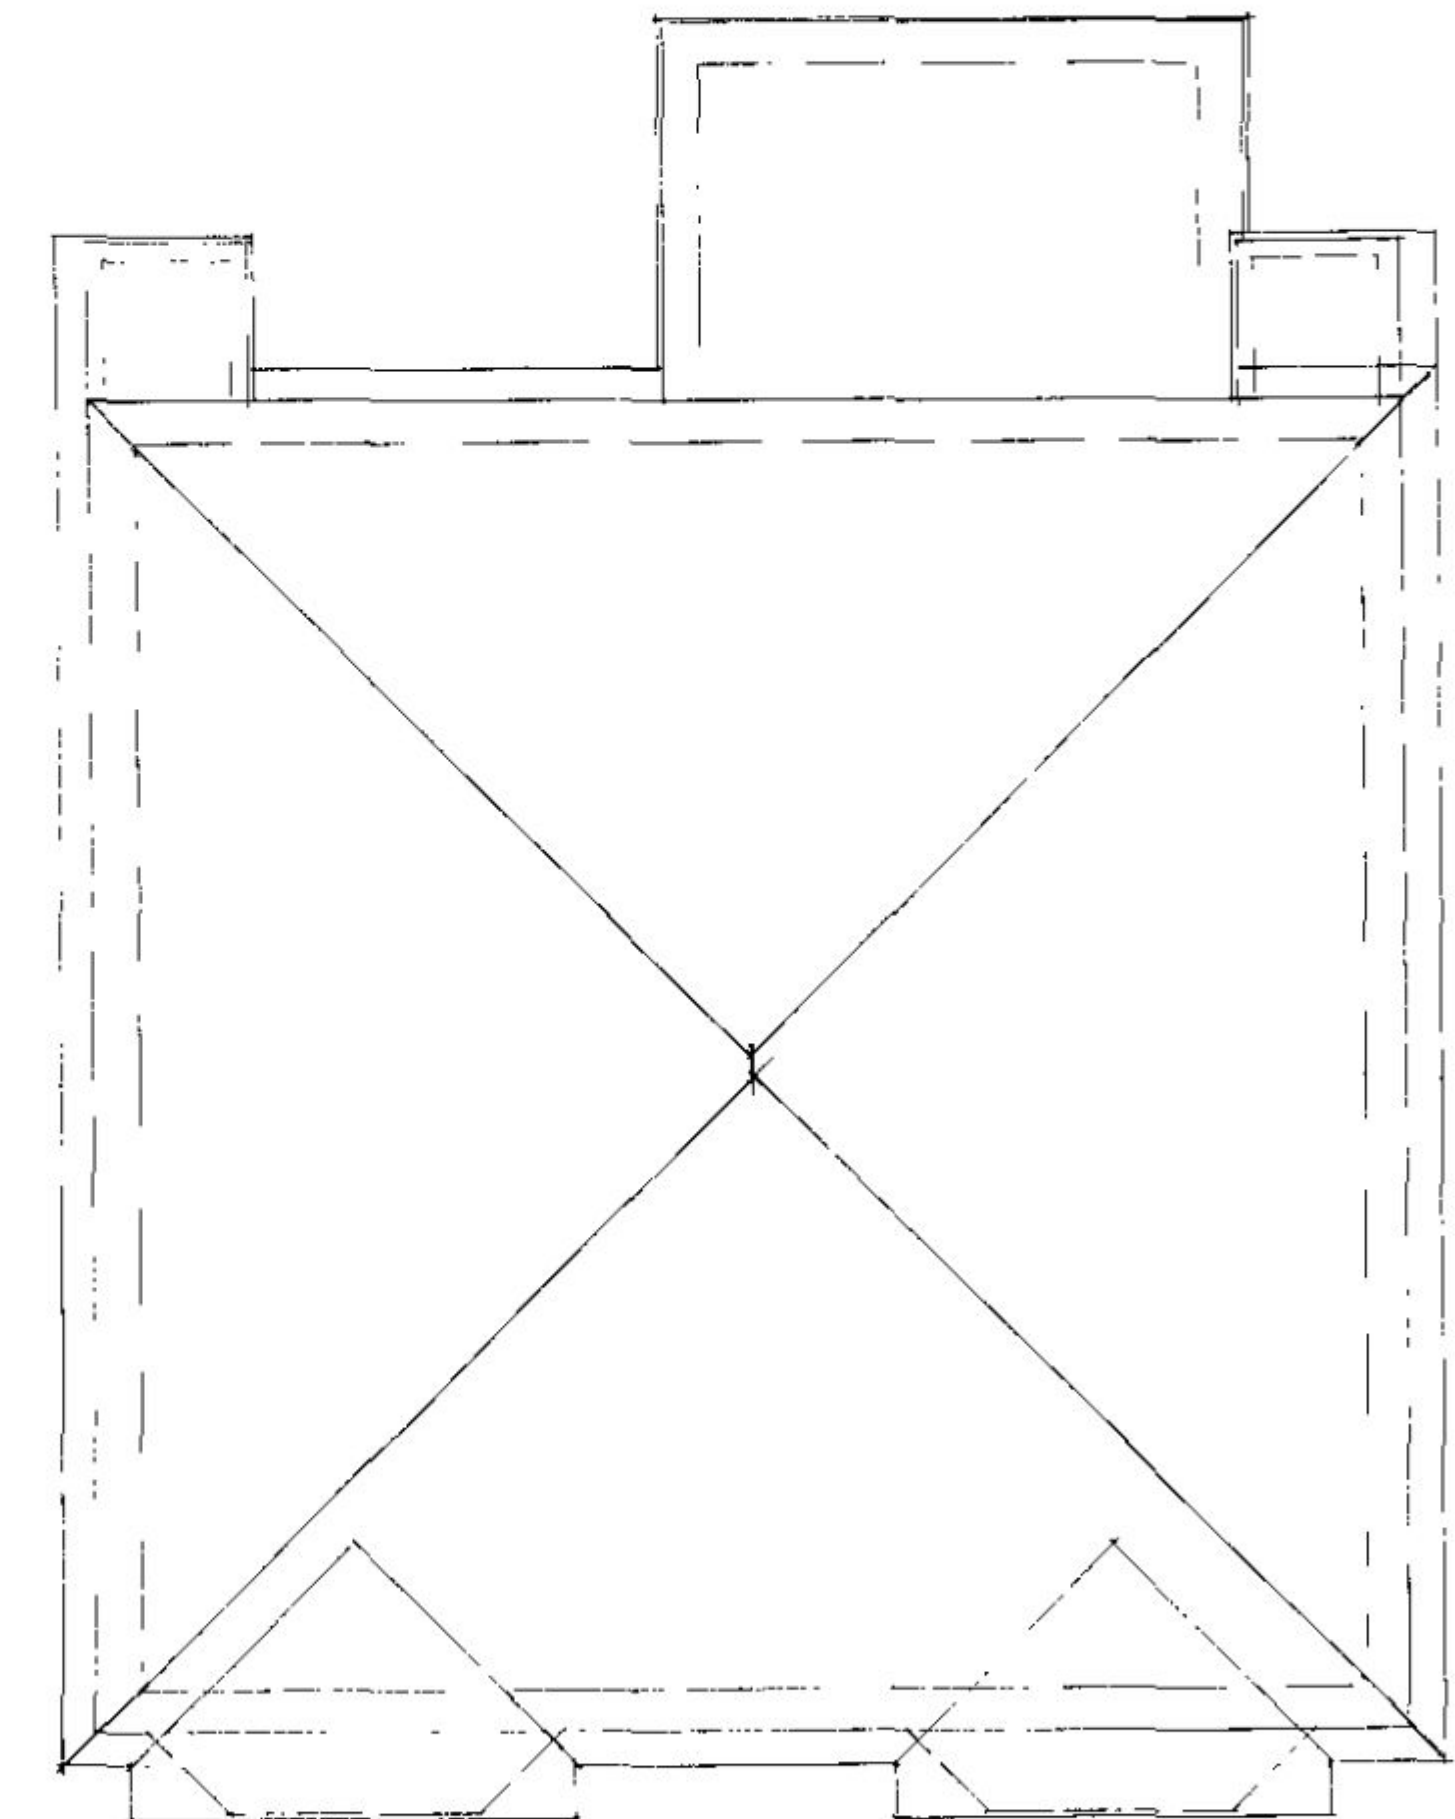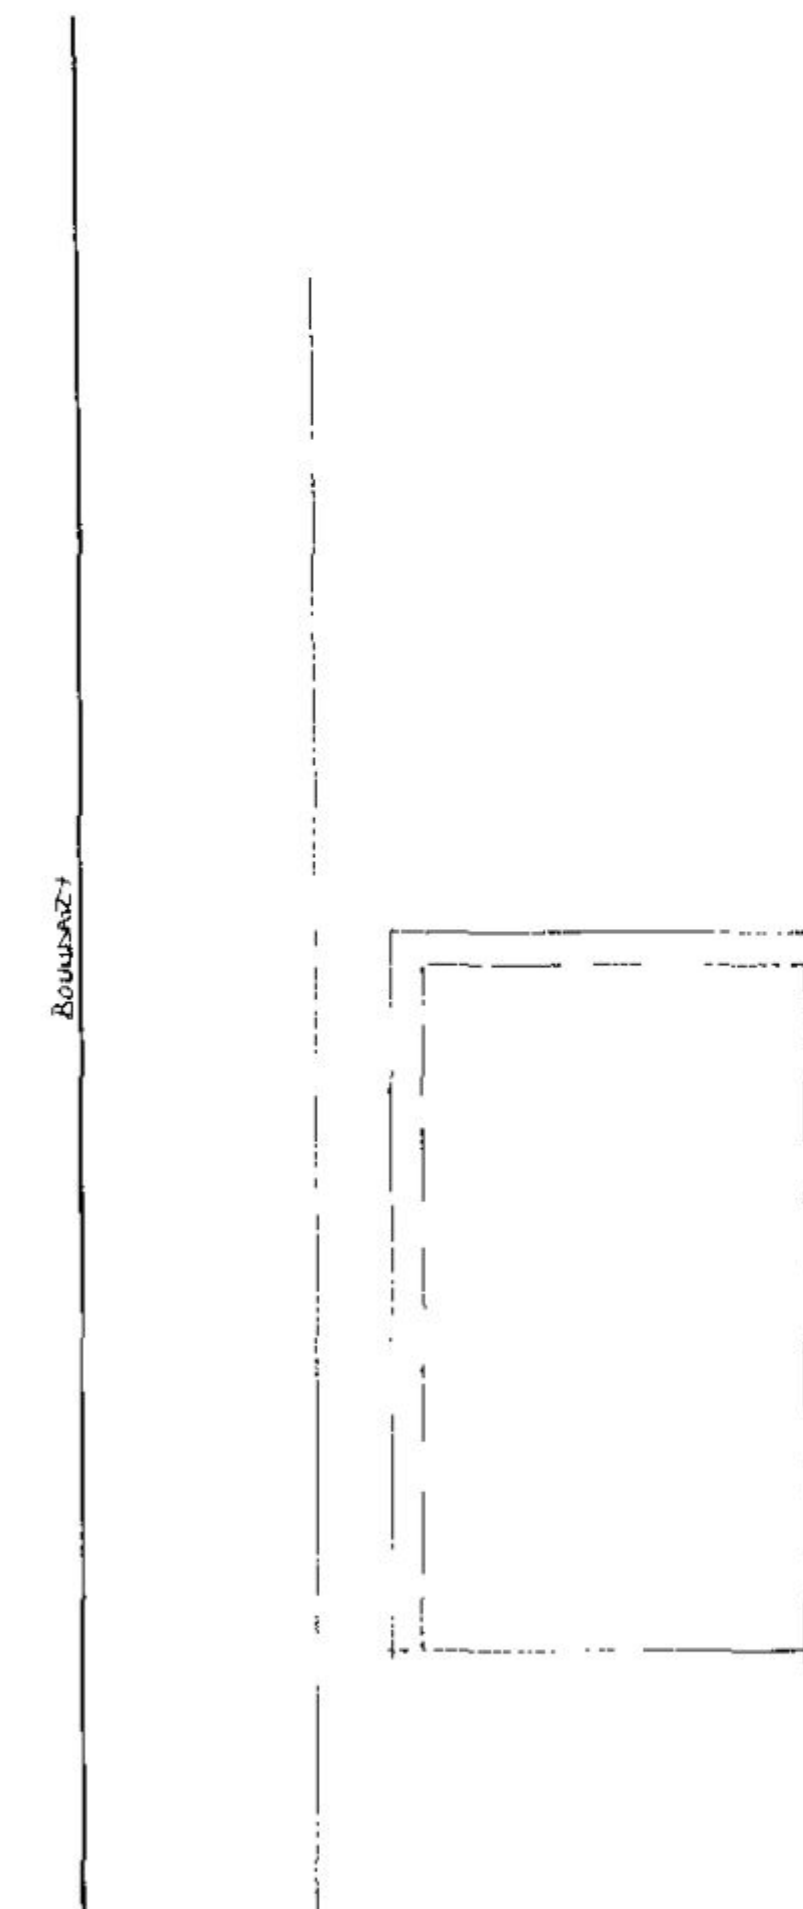

SCALE 1:100
SCALE 1:50

PROPOSED EXTENSION + ALTERATIONS TO
21 ST JOHN'S AVENUE, POBBLECK, HANTS
SCALE 1:50 + 1:100 DATE JANUARY 2012
SOUTH DRAWING NO. 1. P81 501X
REVISIONS

FIRST FLOOR PLAN