


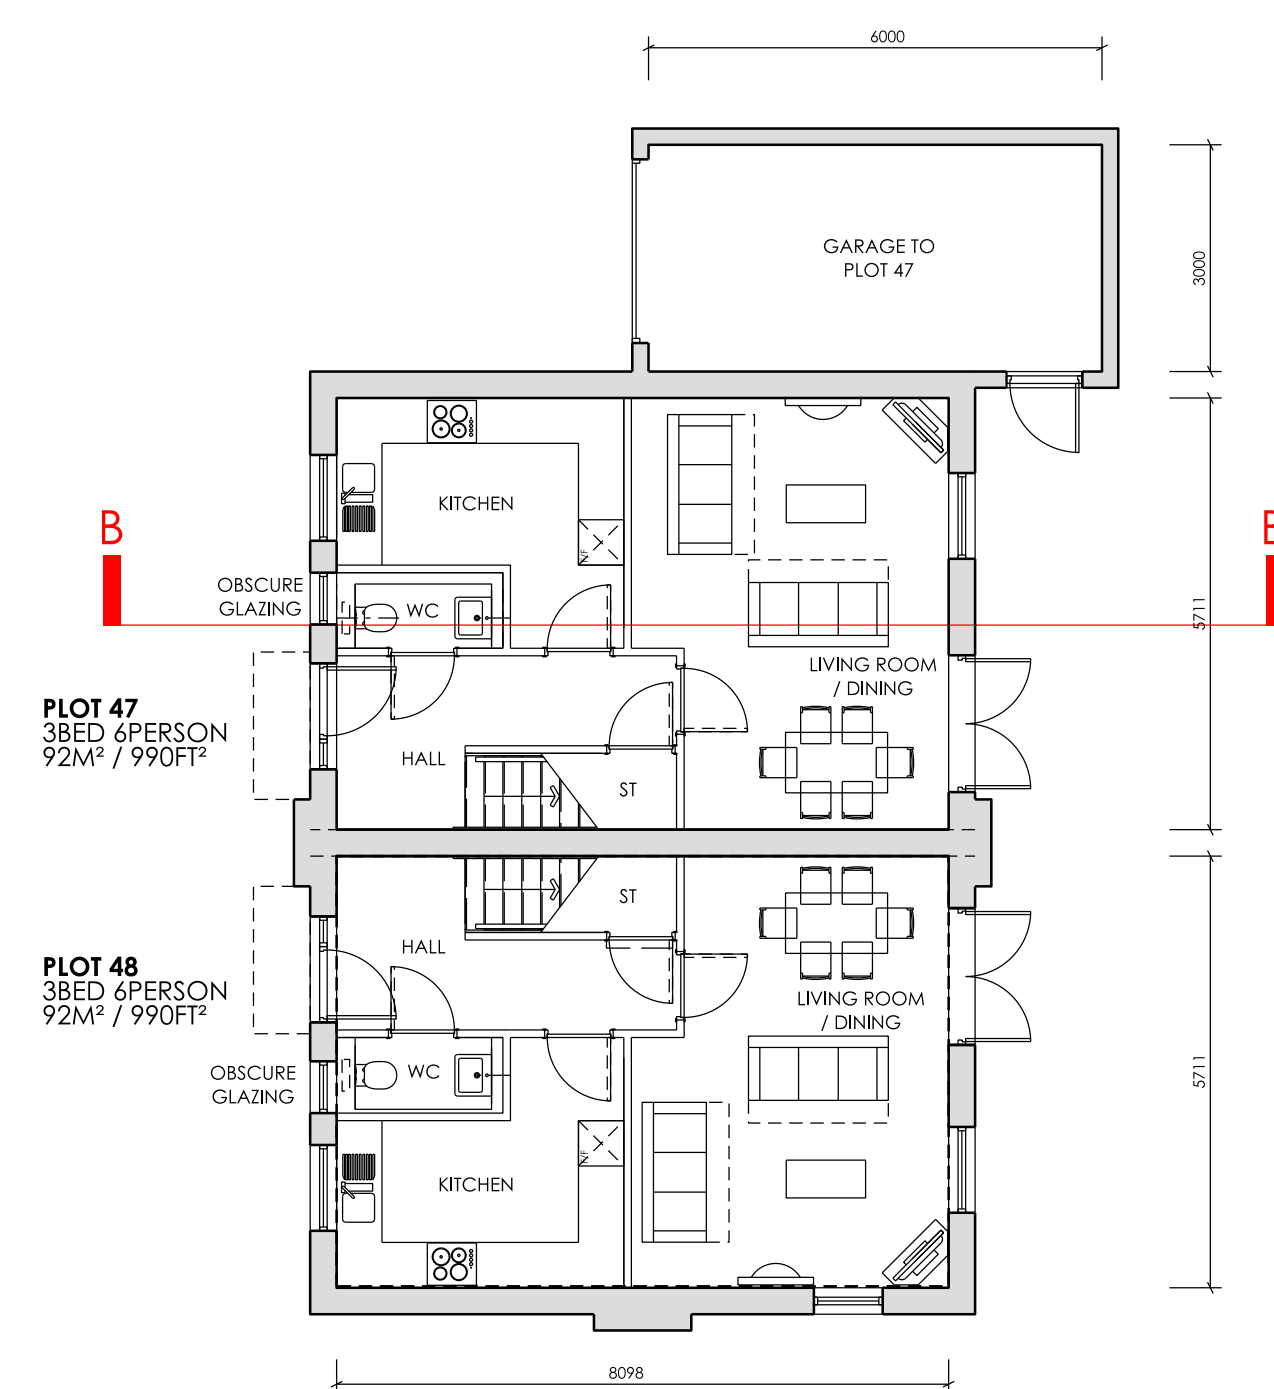
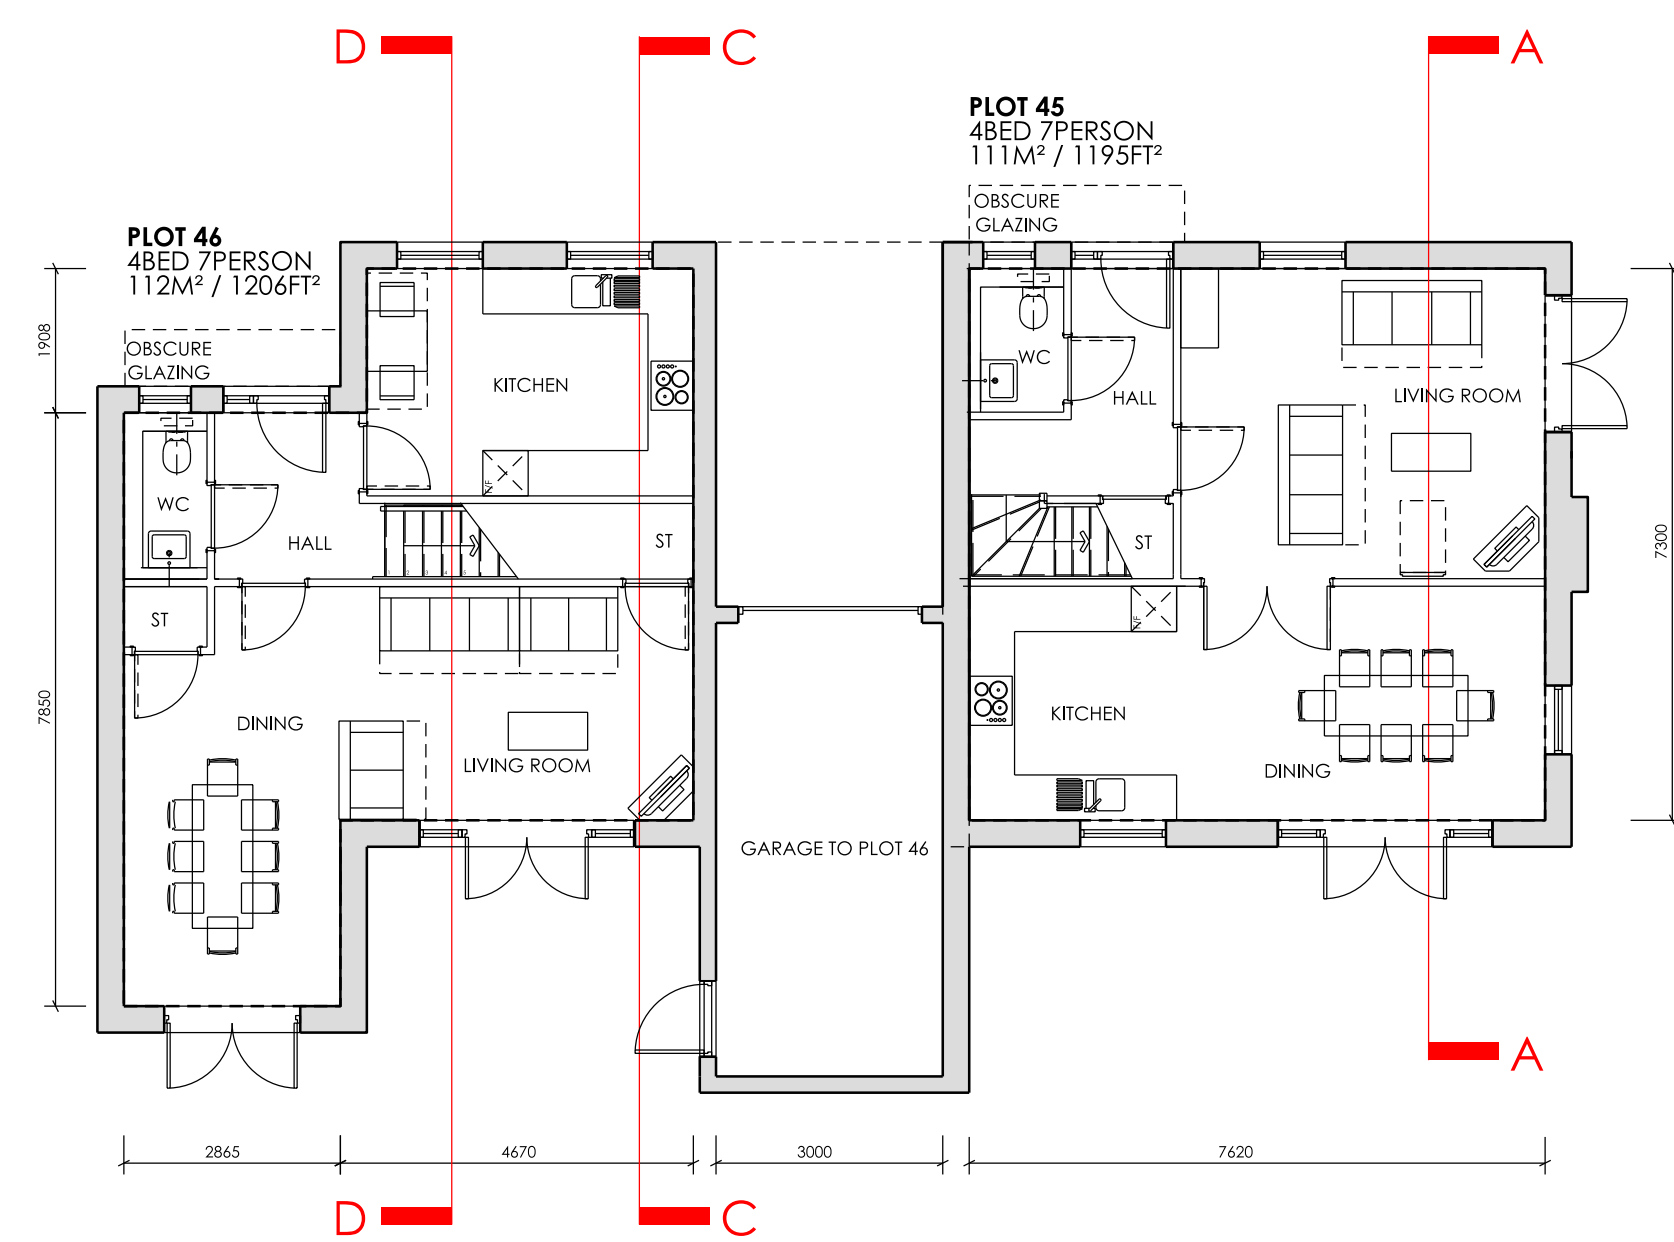
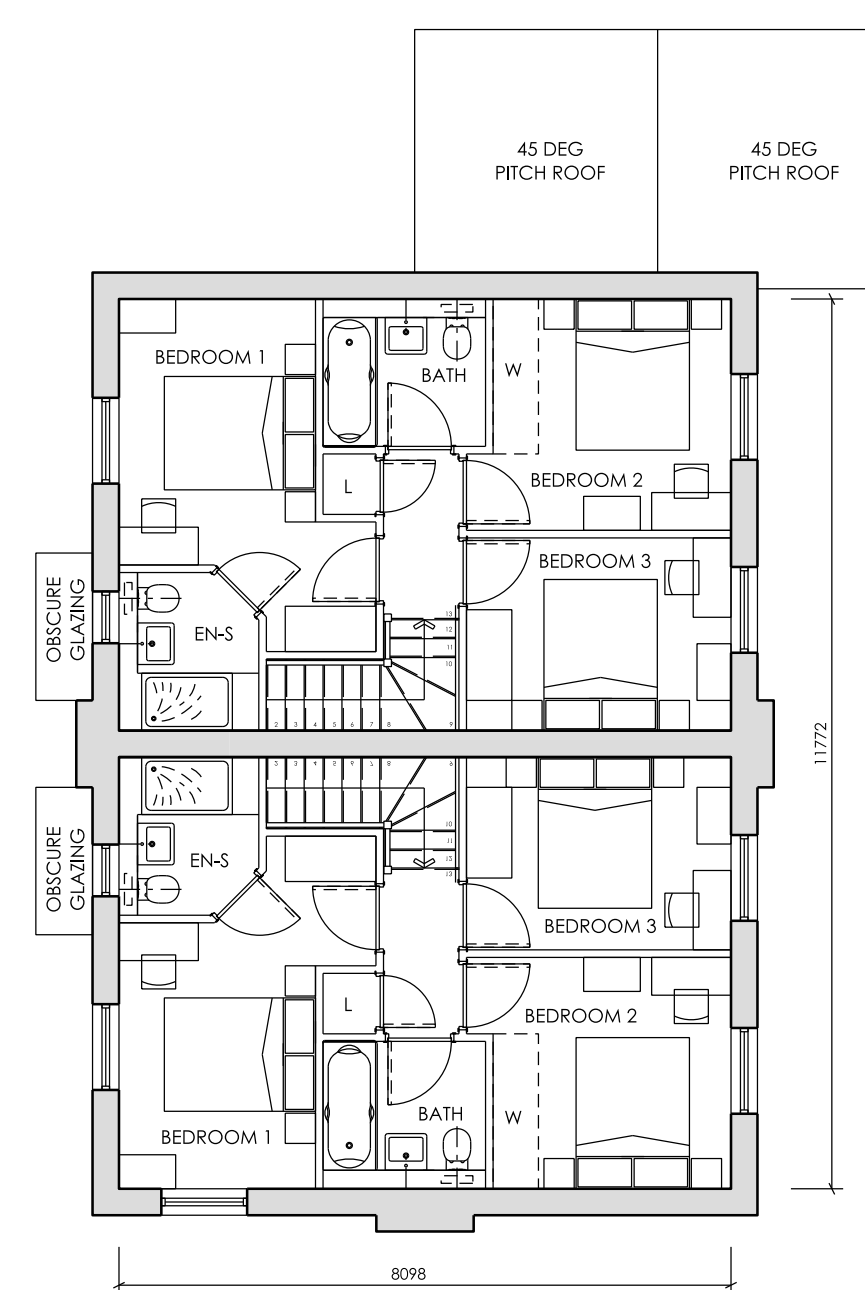


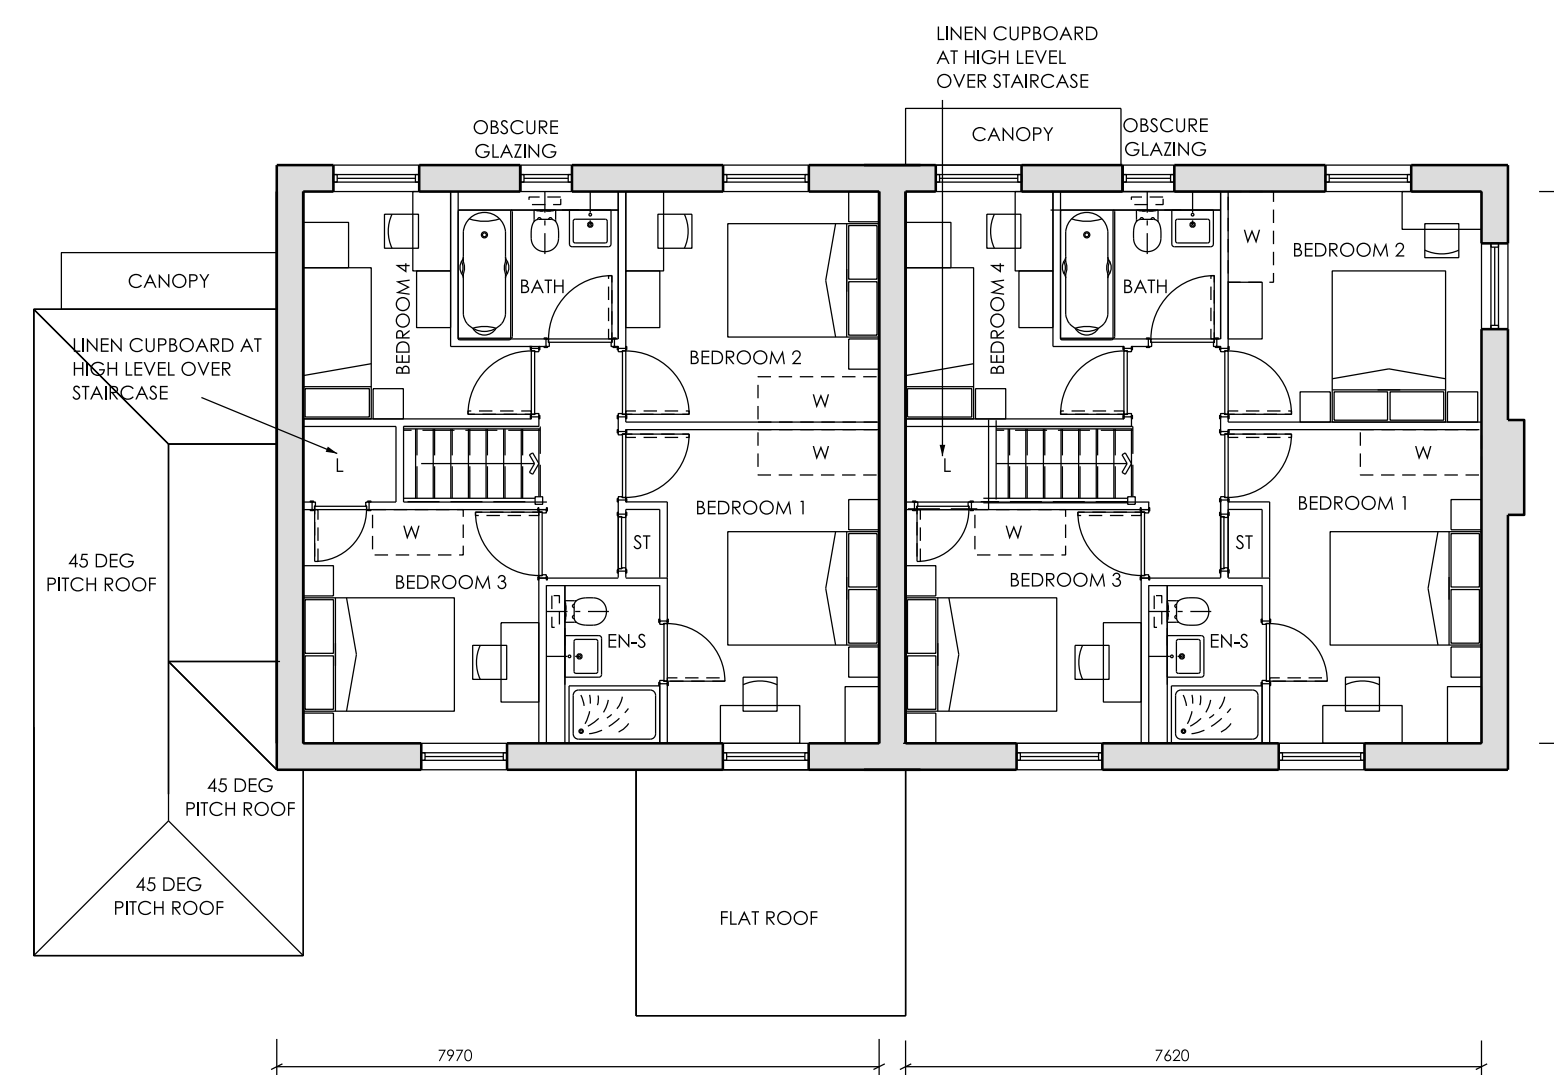



GROUND FLOOR PLAN
1:100 SCALE @ A1

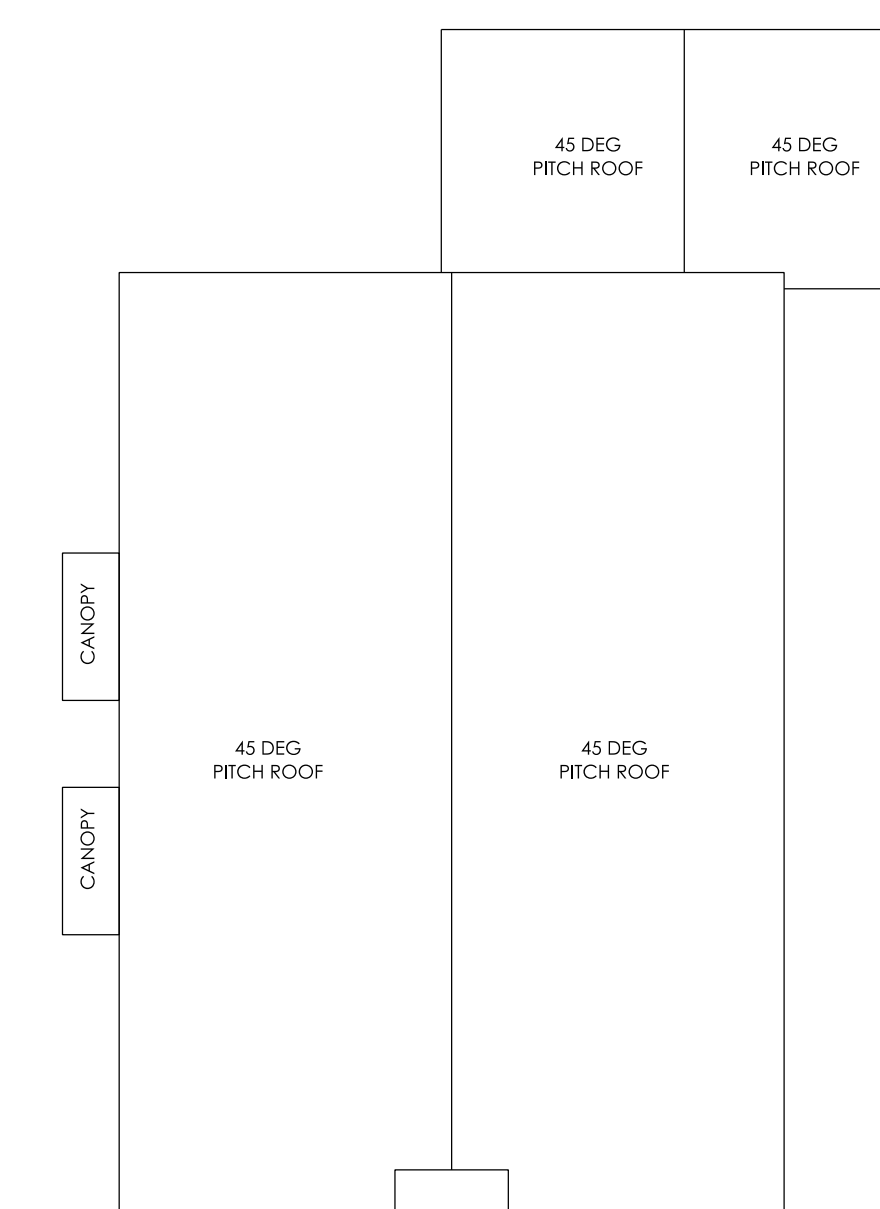

FIRST FLOOR PLAN

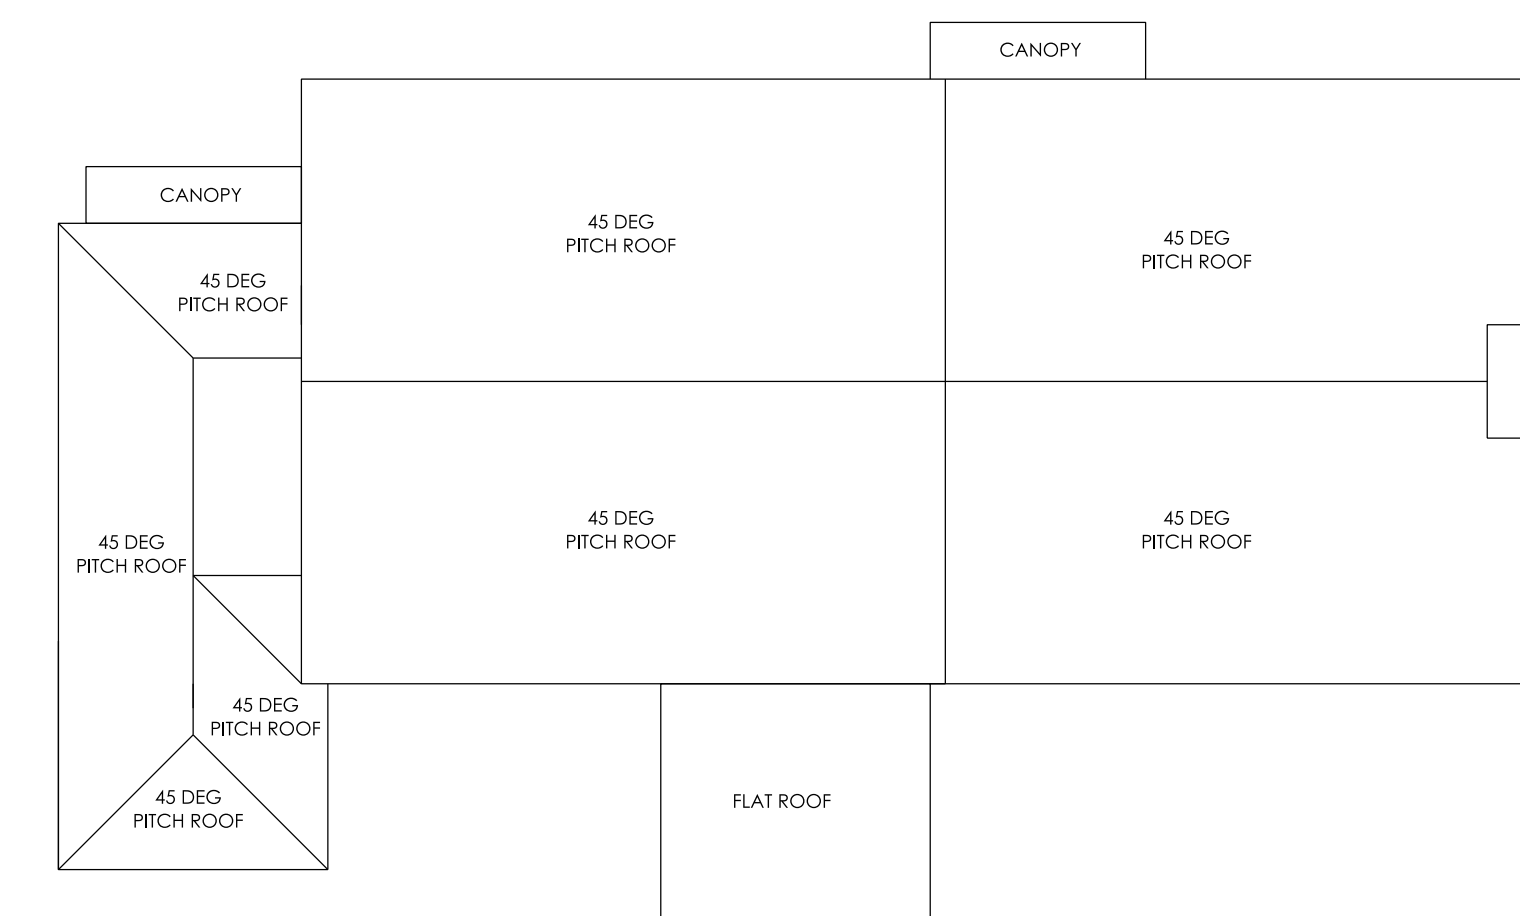

ROOF PLAN

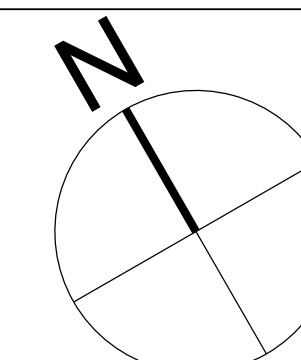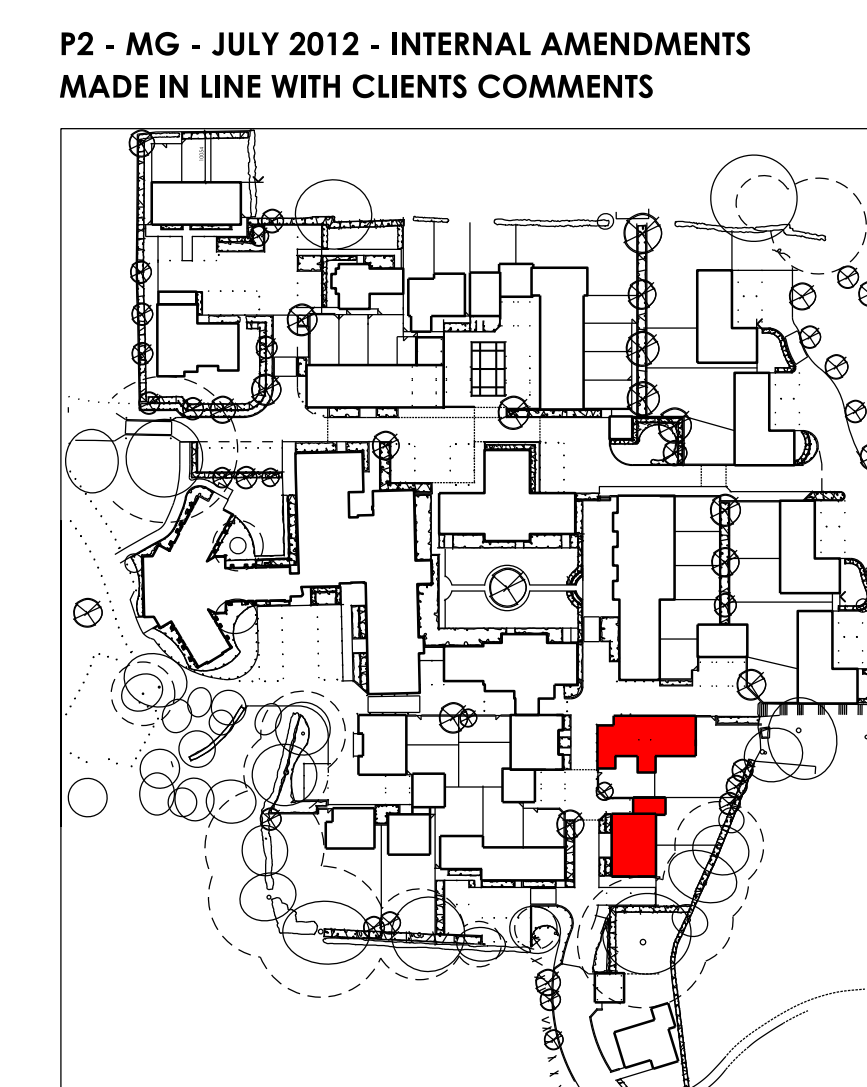

IMPORTANT NOTE FOR USE OF THIS DRAWING: THIS DRAWING HAS BEEN PRODUCED SPECIFICALLY FOR USE ON THIS PROJECT. POPE PRIESTLEY ARCHITECTS CANNOT BE HELD RESPONSIBLE FOR RE-USE OF THE INFORMATION BY OTHERS FOR ANY PURPOSE OTHER THAN FOR WHICH IT IS SPECIFICALLY INTENDED. THIS DRAWING REFLECTS STANDARDS AGREED FOR THIS PROJECT AND CURRENT AT THE TIME OF PRODUCTION AND WILL NOT BE UPDATED IN ACCORDANCE WITH CHANGING LEGISLATION AND/OR OTHER REQUIREMENTS.

SCALE BAR = 10mm INTERVALS AT TRUE SCALE

			
ARCHITECTURE TOWN PLANNING URBAN DESIGN			
FERRY HOUSE, CANUTE ROAD, SOUTHAM, HAMPSHIRE. SO14 3FJ. T+44 (0)33 8033228 F+44 (0)33 8032886 E info@popestreety.co.uk			
CONSTRUCTION: MUST CHECK ALL DIMENSIONS ON SITE. UNFINISHED DIMENSIONS ARE TO BE MONITORED FROM SPECIFICATIONS MUST BE REPORTED TO THE ARCHITECT BEFORE PROCEEDING. DRAWING WAS PREPARED IN INFORMATION FORMAT. DRAWINGS EXPORTED IN OTHER FORMATS MAY DIFFER. REFER TO ORIGINAL DRAWING FOR TRUE FORMAT. THE DRAWING IS COPYRIGHT ©			
ST MICHAELS CONVENT LONDON ROAD WATERLOOVILLE HAMPSHIRE		BLOCK K PRIVATE LOTS 45 TO 48	
SCALE @ A1 1: 100	DATE May2012	AUTHOR -	CHECK -
		DRAWING NO PP1144/ 130-00	REVISION P2