





Type 29- Plots 12, 13 Front Elevation
1 : 100

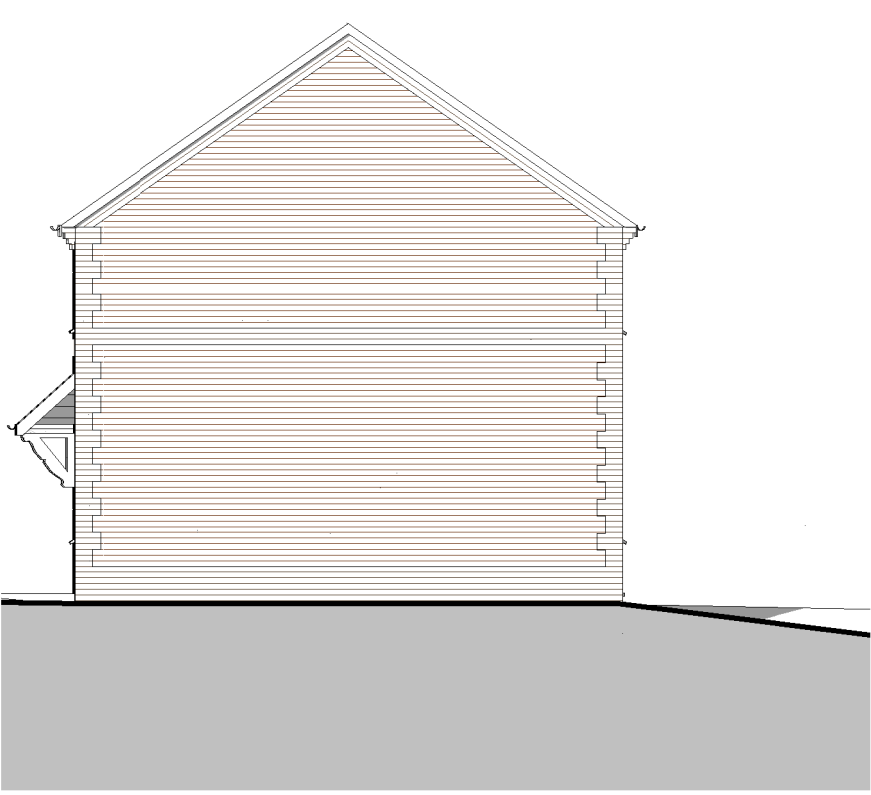


Type 29- Plots 12, 13 Right elevation
1 : 100

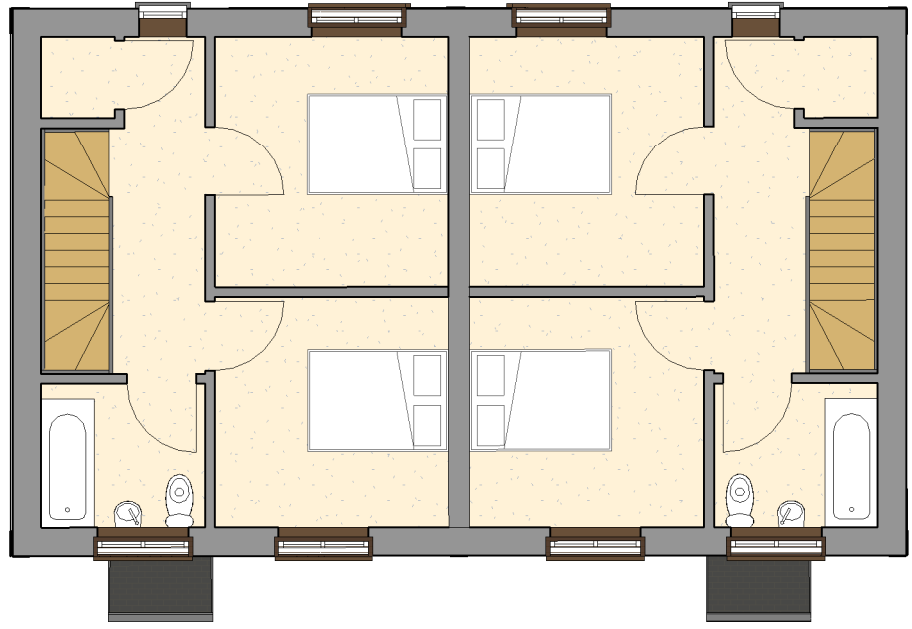

Type 29- Plots 12, 13 First Floor
1 : 100




Type 31- Plots 1,2 Front Elevation
1 : 100

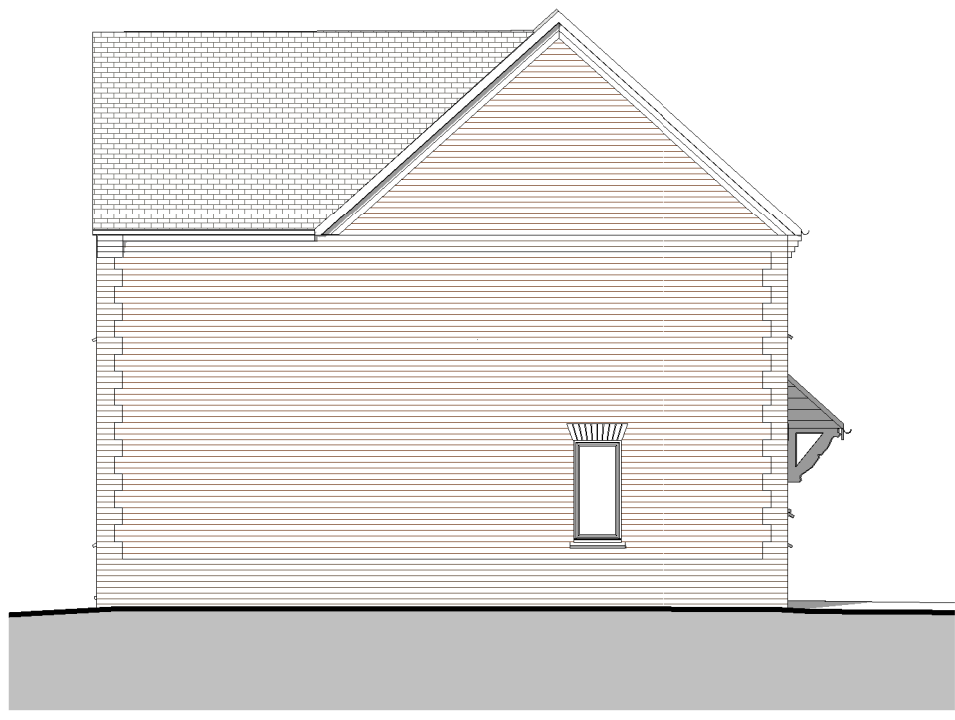


Type 31- Plots 1,2 Left Elevation
1 : 100



Type 29- Plots 12, 13 Rear Elevation
1 : 100

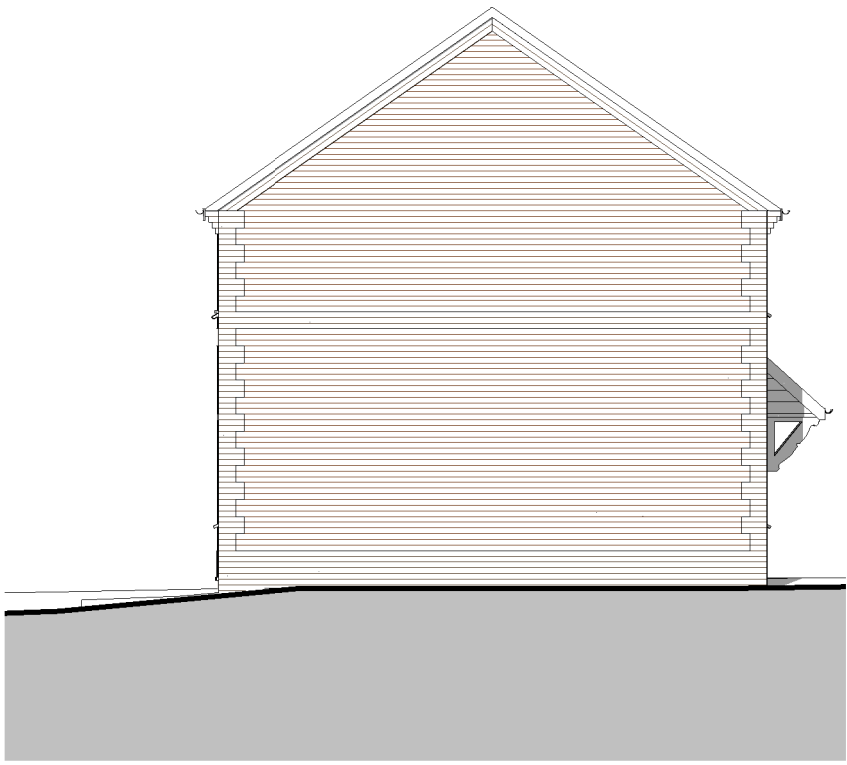


Type 29- Plots 12, 13 Left Elevation
1 : 100

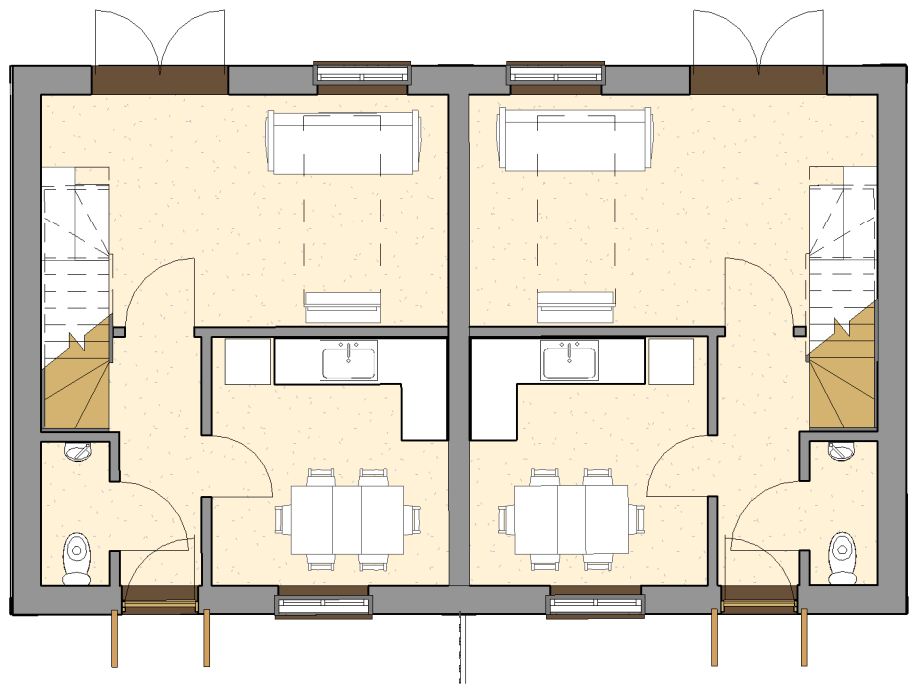

Type 29- Plots 12, 13 Ground Floor
1 : 100




Type 31- Plots 1,2 Rear Elevation
1 : 100

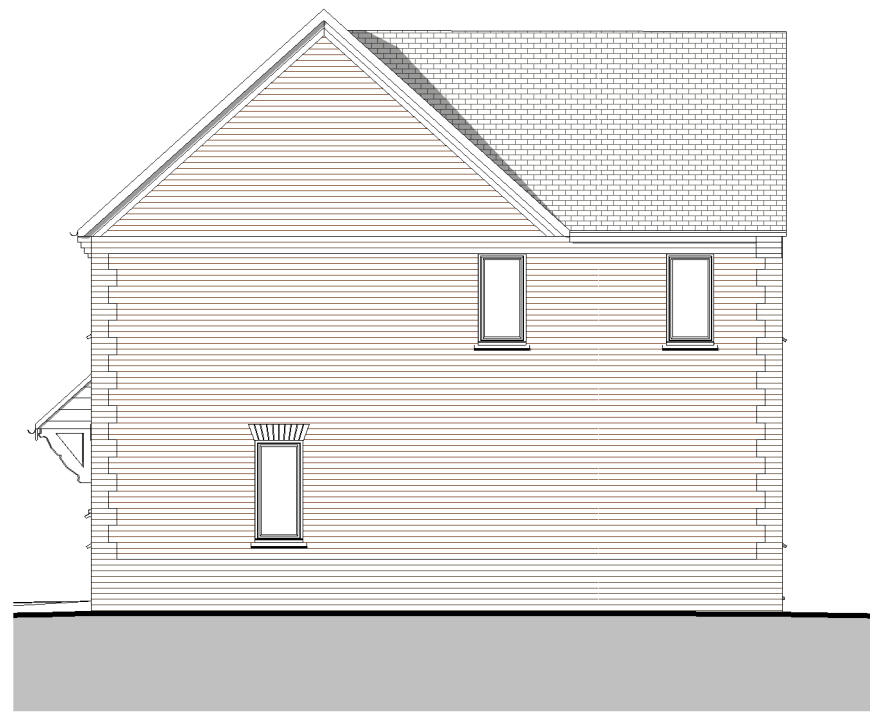


Type 31- Plots 1,2 Right Elevation
1 : 100




Type 30 - Plot 14 Front Elevation
1 : 100

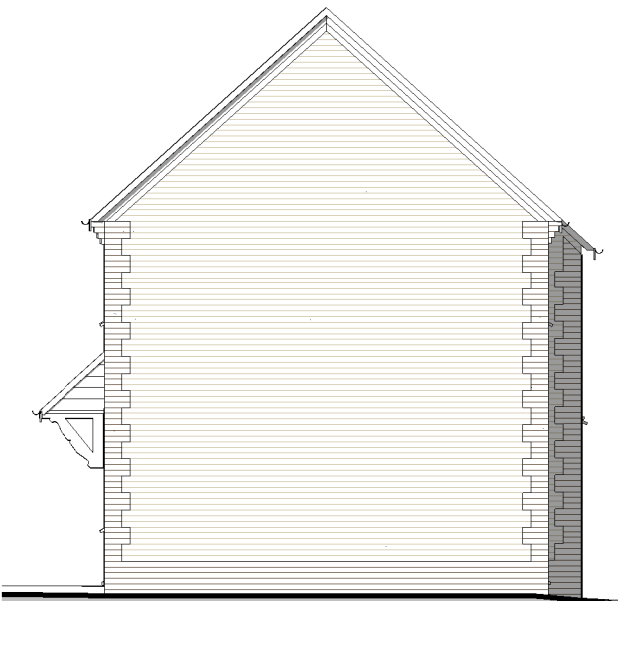


Type 30 - Plot 14 Right Elevation
1 : 100

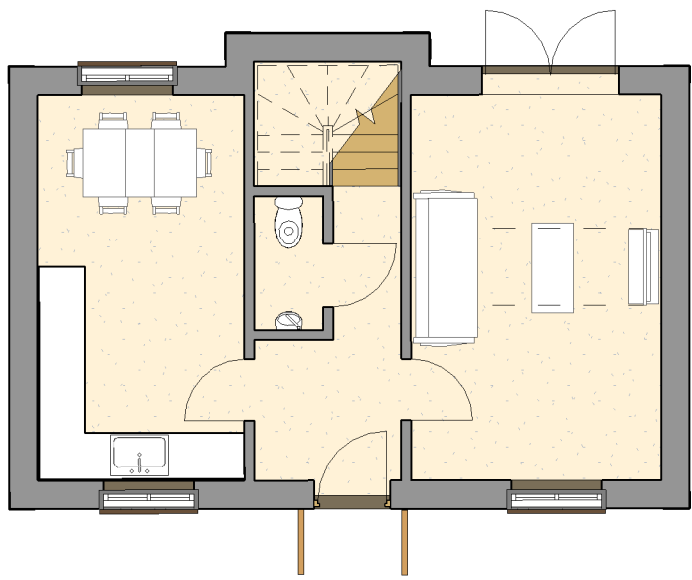

Type 30- Plot 14 Ground Floor
1 : 100

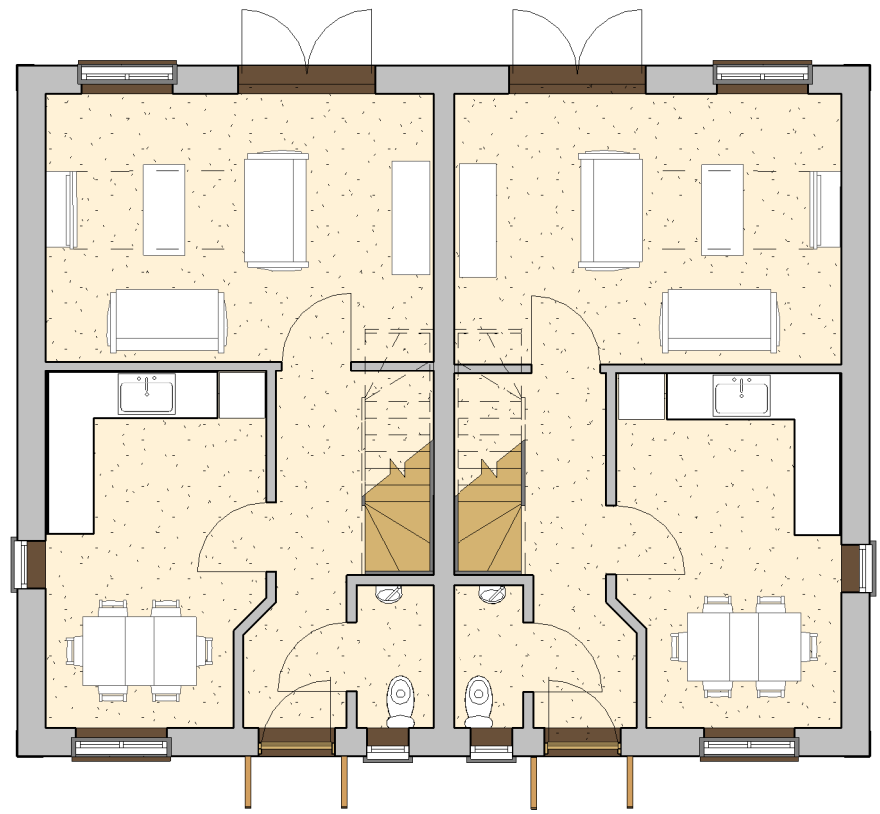


Type 31 - Plots 1,2 Ground Floor
1 : 100

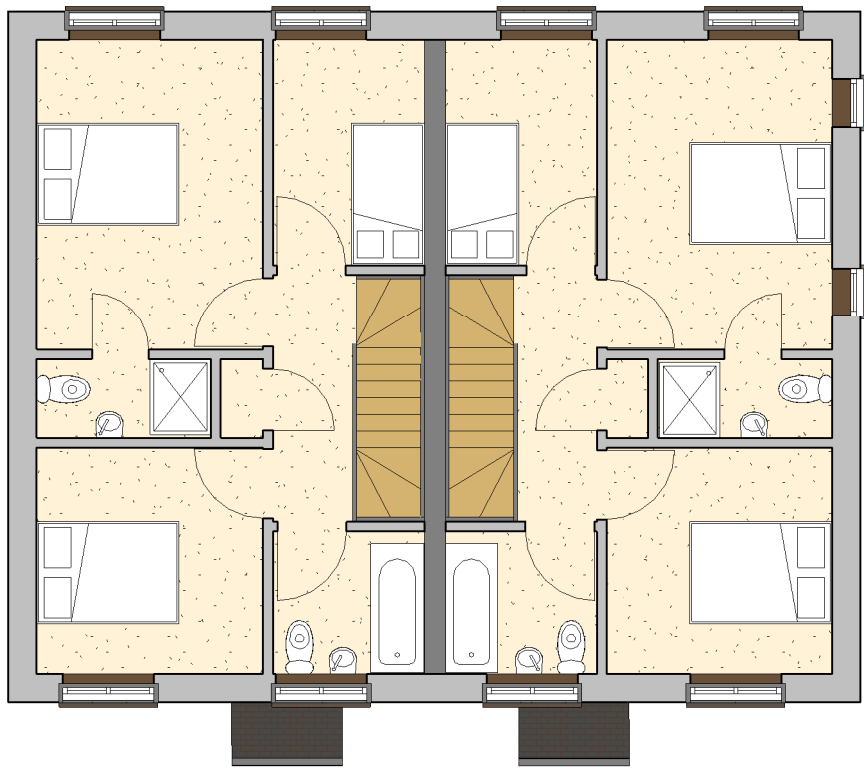


Type 31 - Plots 1,2 First Floor
1 : 100



Type 30- Plot 14 Rear Elevation
1 : 100

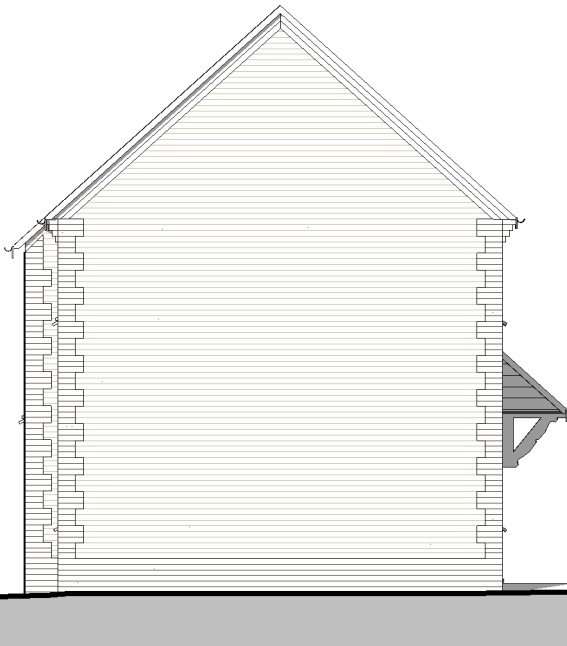

Type 30 - Plot 14 Left Elevation
1 : 100

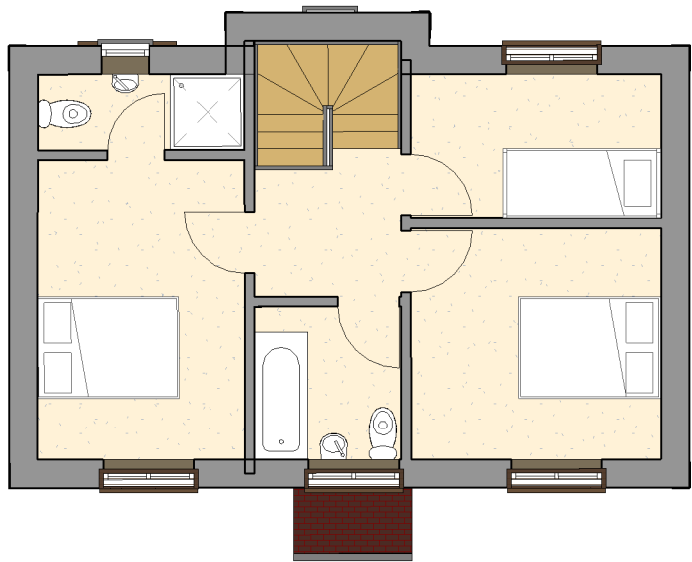

Type 30 - Plots 14 First Floor
1 : 100

Client: _____	Plot 11		
Plot 12	Plot 13		

sherlockboswellarchitecture

410 The Grange Romsey Road Michelmersh Romsey SO51 0AE	T: 01794 368884	E: mail@sherlockboswell.com
project: Land to the South of Ranelagh Road Havant Hampshire	date: 03/09/12	scale: 1 : 100 at A1
client: Orchard Homes & Developments Ltd	job no: 1015	dwg no: 124
drawing: House Types 29, 30 and 31	rev: B	