



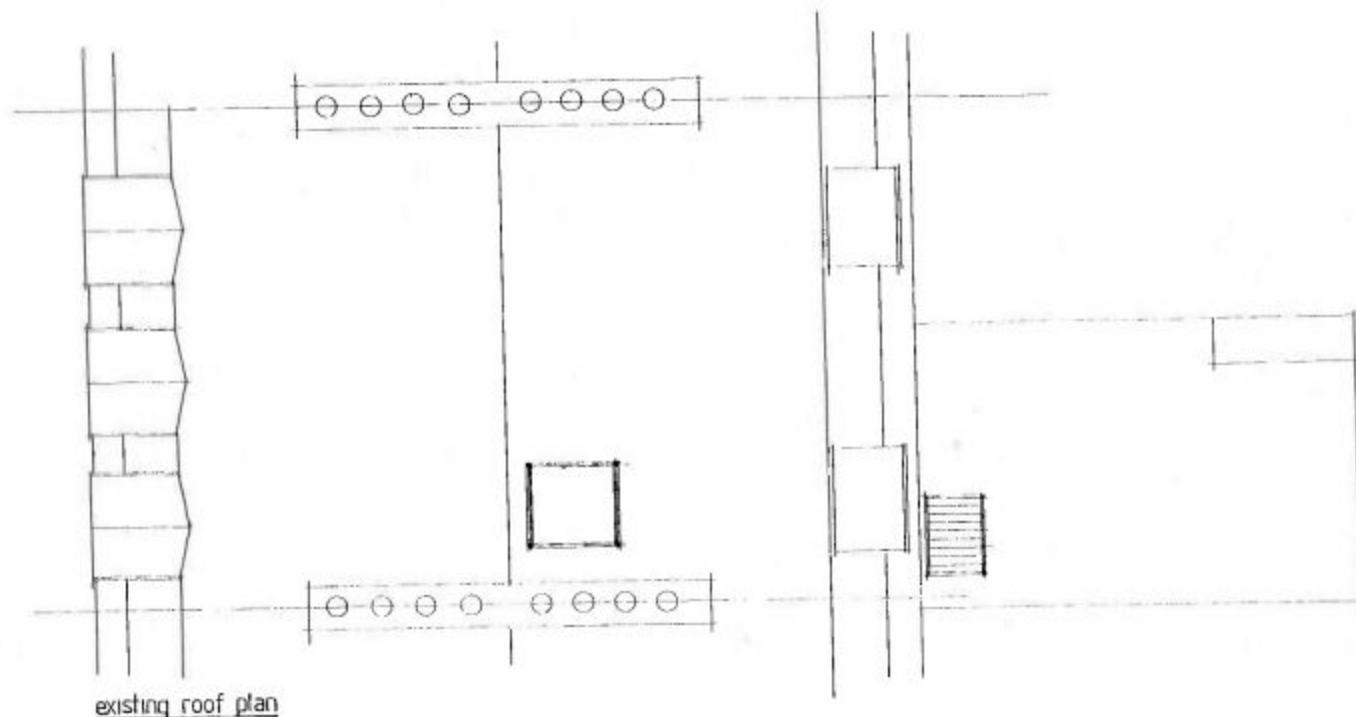

existing roof plan

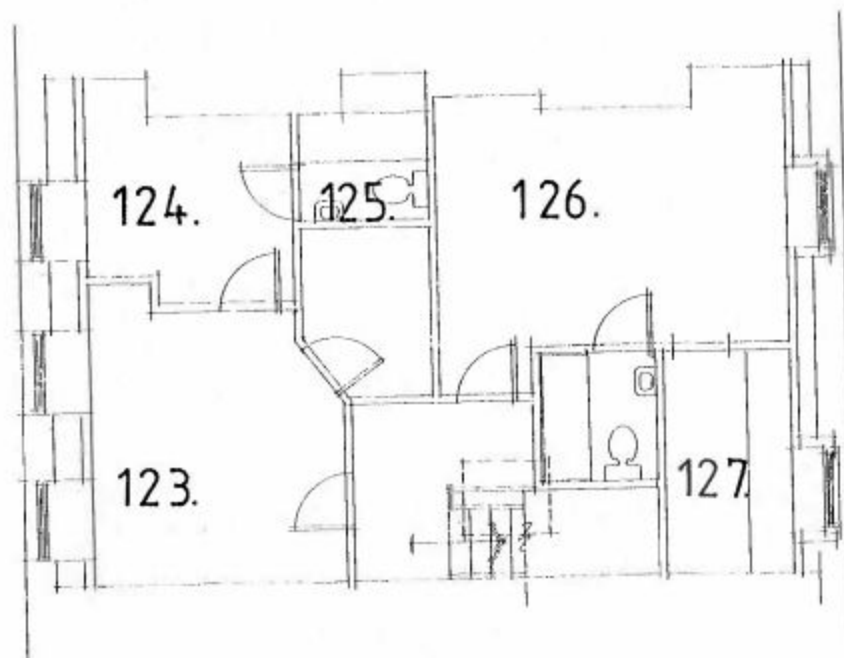

existing third floor plan,

HAVANT BOROUGH COUNCIL  
DEVELOPMENT CONTROL  
27 JUN 2012  
RECEIVED

HAVANT BOROUGH  
COUNCIL  
07 JUN 2012  
RECEIVED

| A | Date | Revision |
|---|------|----------|
|   |      |          |

© copyright

THORNS-YOUNG  
ARCHITECTURAL

THORNS-YOUNG LTD  
212 London Road, North End, Portsmouth PO1 3JG  
Tel: 01302 5057203 Fax: 01302 5057207

Client  
mr b laly

Job Title  
39 sea front  
hayling island

Drawing Title  
existing floor plans (tf)

Scale 1:100 A3  
1:50 : at A1

Date sept '2011 Drawn by sa

Dwg No. 4127-11 4. Rev.

0 1 2 3 4 5 scale 1:50 m  
0 2 4 6 8 10 scale 1:100 m

1:100 A3