


Notes:

Dimensions and levels shown are to be checked before work commences.


All building work is to comply with current Building Regulations & British Standards and to manufacturers specifications if noted.

All structural elements shown are a guide only and are to be verified by a Structural Engineer and/or Building Control Authorities prior to construction.

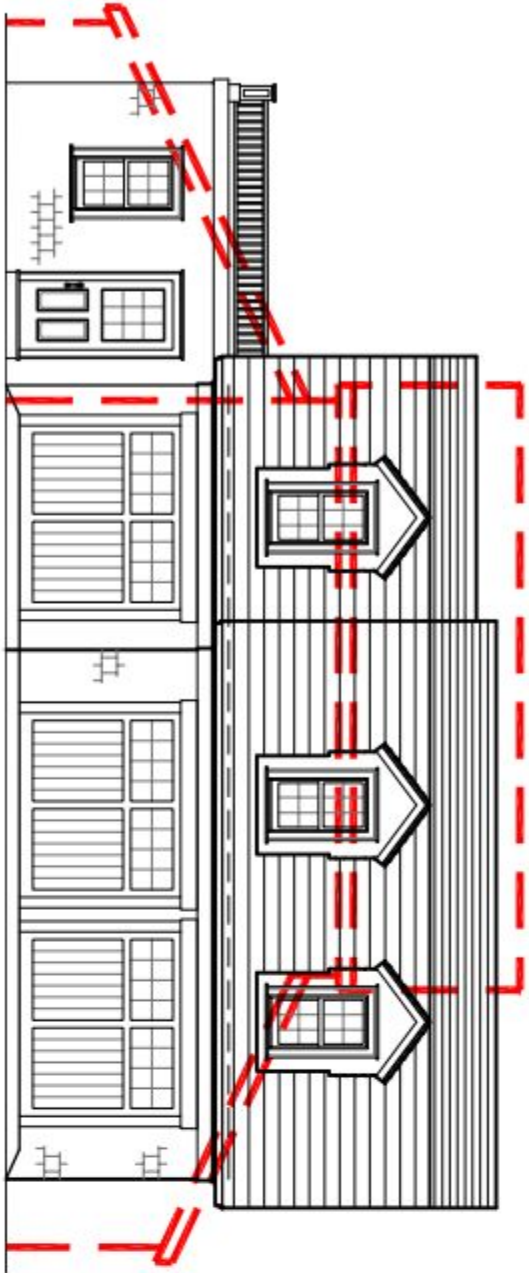


Front Elevation

scale 1:100

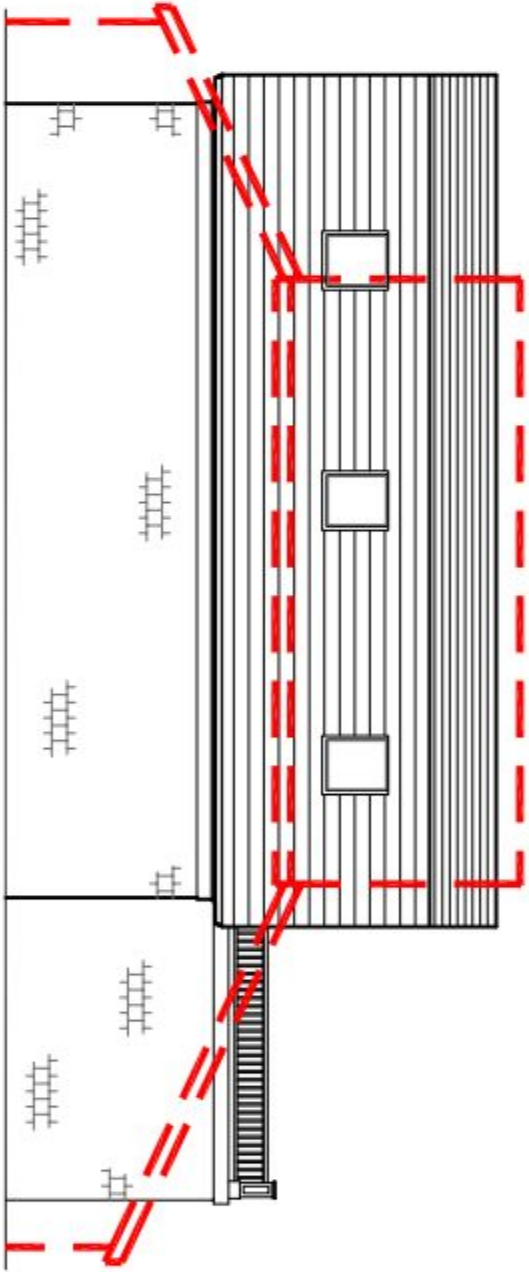


Rear Elevation

scale 1:100

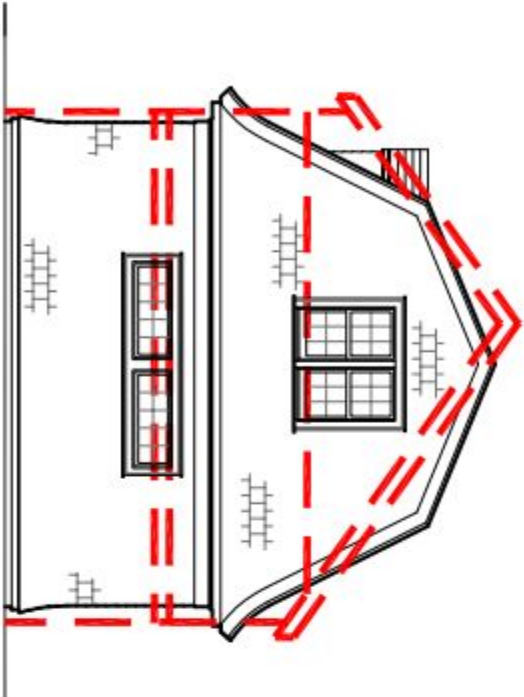


Right Side Elevation

scale 1:100

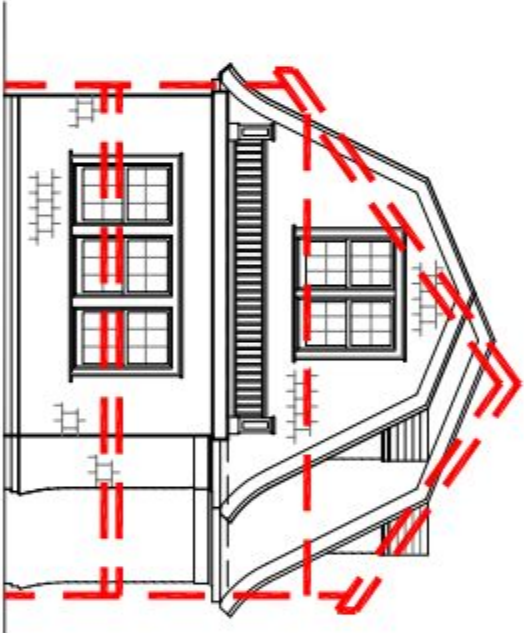

Left Side Elevation

scale 1:100

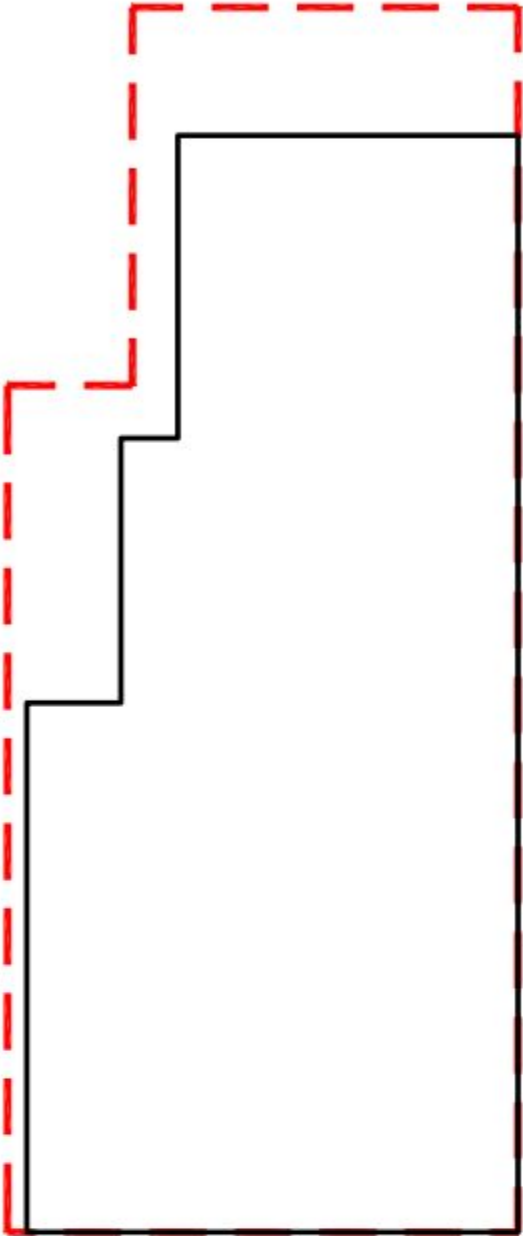

External Footprint Comparison

scale 1:100

Proposed Garage/Workshop/Boat Loft

Total Floor Area = 114msq.

Previous Approved Garage/Workshop/Boat Loft Alterations

Total Floor Area = 138msq.



Rev	Date	Description	By
-----	------	-------------	----

A	20.10.11	Garage design revised	SCB

Solo Timber Frame
The Byre, Hodore Farm, Hartfield,
East Sussex TN17 4AR



TIMBER FRAME

Tel No.: 01892 771354
enquiries@solotimberframe.co.uk
www.solotimberframe.co.uk

Copyright in this drawing and work executed is and remains the property of Solo Timber Frame and or its subsidiaries in accordance with the provisions of the Copyright Act.
Permission to produce copies or modify drawings in whole or in part for any purpose should be obtained from Solo Timber Frame and any such reproduction should include this and the foregoing statement.

Project

Proposed Redevelopment

Langness House
Woodgaston Lane
Hayling Island

Drawing Title

Proposed Garage/Studio/Boat Loft
Comparison With Previous Approval

Scale	Date	Drawn	Checked	Rev
1:100 @ A2	Oct 10	SCB	SCB	
Drawing No.	PASO/10/013/005			A