



Apartments P- Front Elevation
1 : 200




Apartments P- Right Elevation
1 : 200




Apartments P- Rear Elevation
1 : 200




Apartments P- Left Elevation
1 : 200

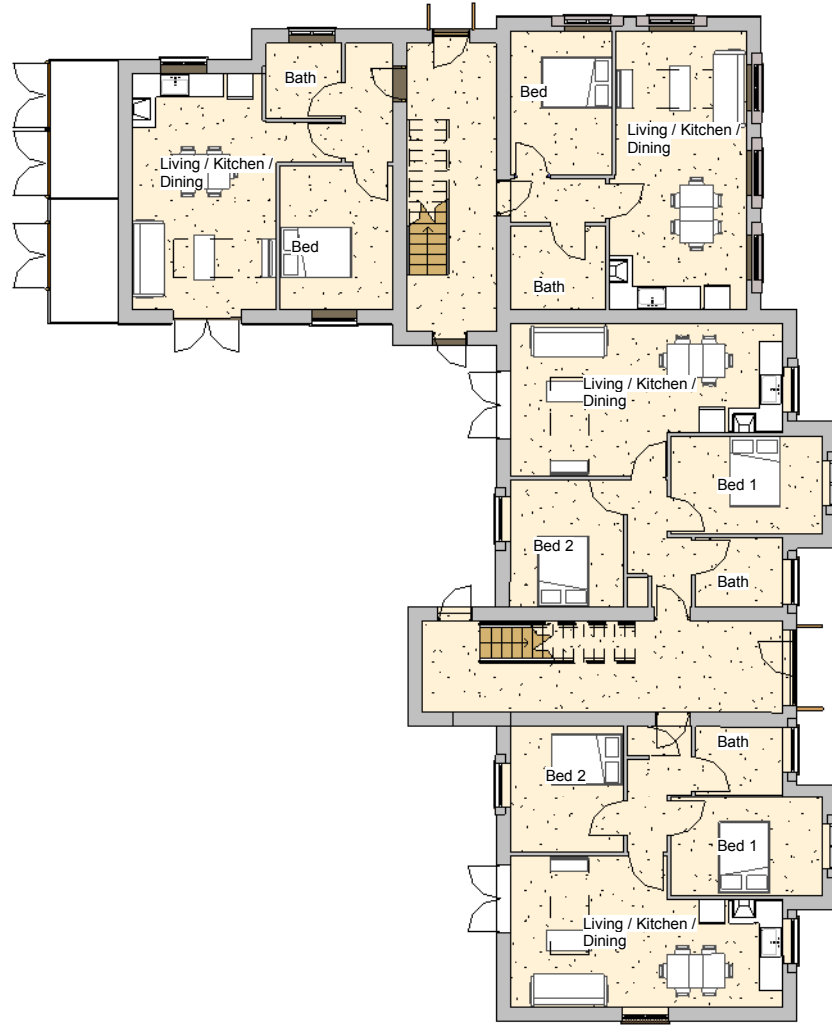

Apartments P- GFL
1 : 200

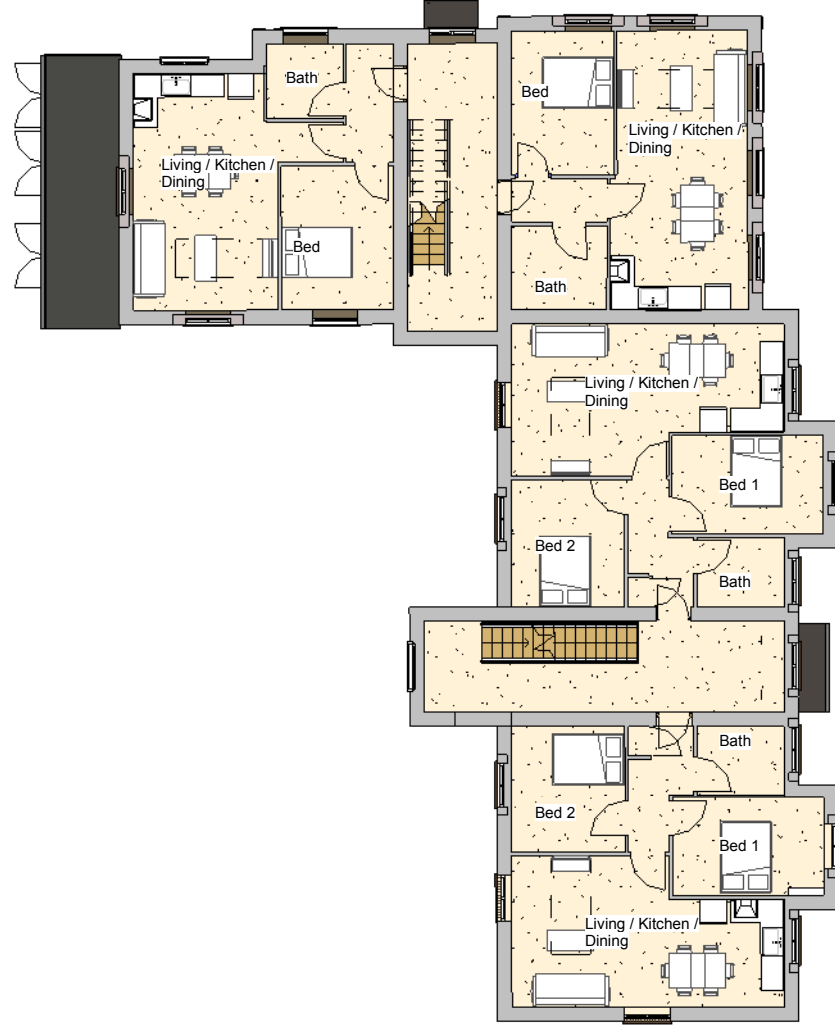

Apartments P- 1st FL
1 : 200

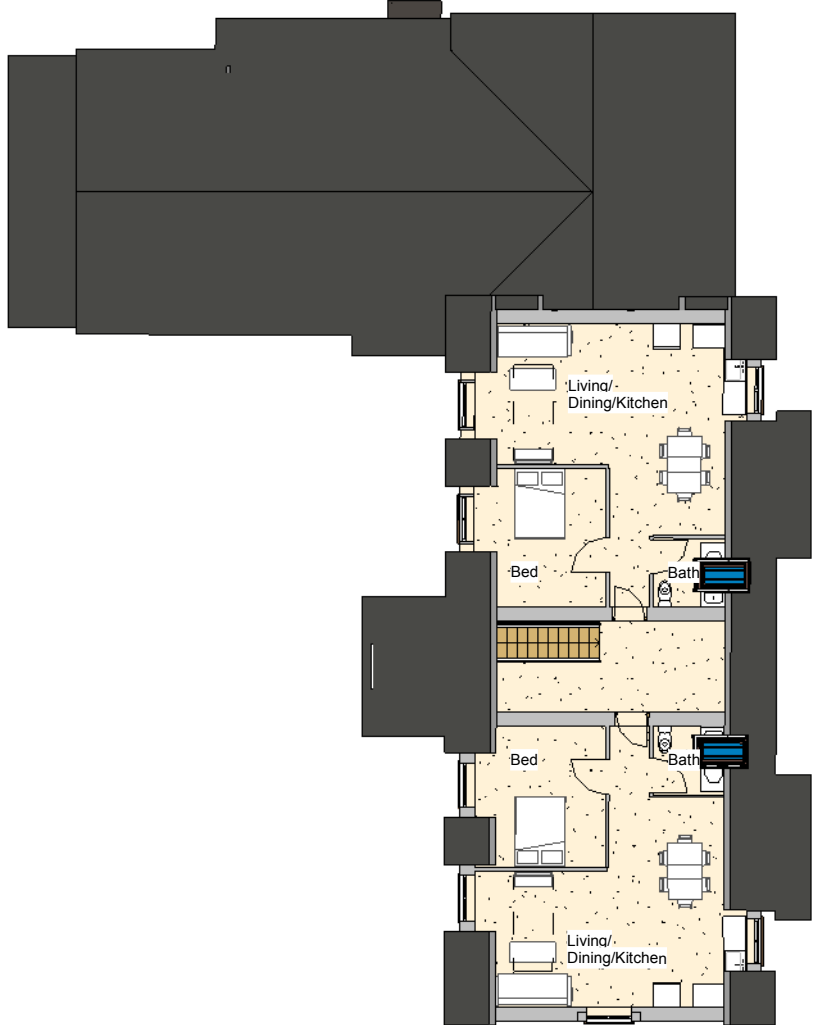

Apartments P- 2nd FL
1 : 200




Apartments Q- Front elevation
1 : 200



Flat Q- Right elevation
1 : 200



Apartments Q- Rear elevation
1 : 200

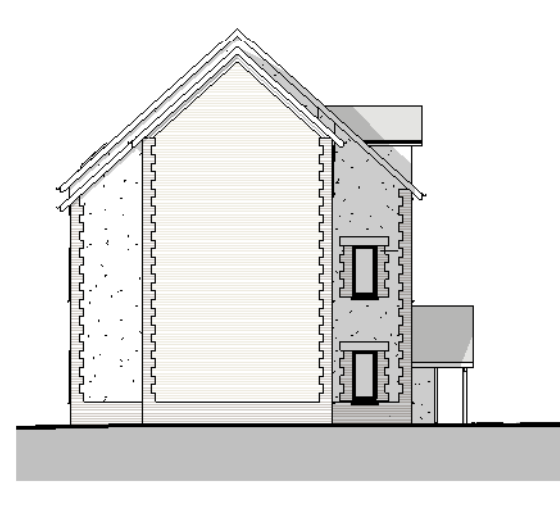

Flat Q- Left elevation
1 : 200



Apartments R- Front elevation
1 : 200




Apartments R- Right elevation
1 : 200




Apartments R- Rear elevation
1 : 200




Apartments R- Left elevation
1 : 200

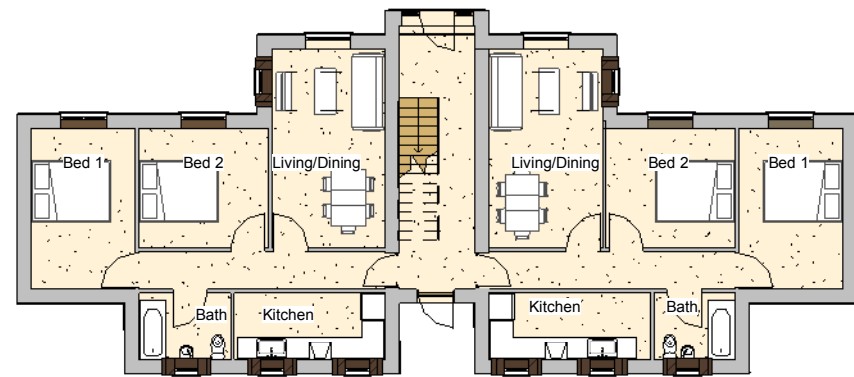


Apartments Q- GF Plan
1 : 200

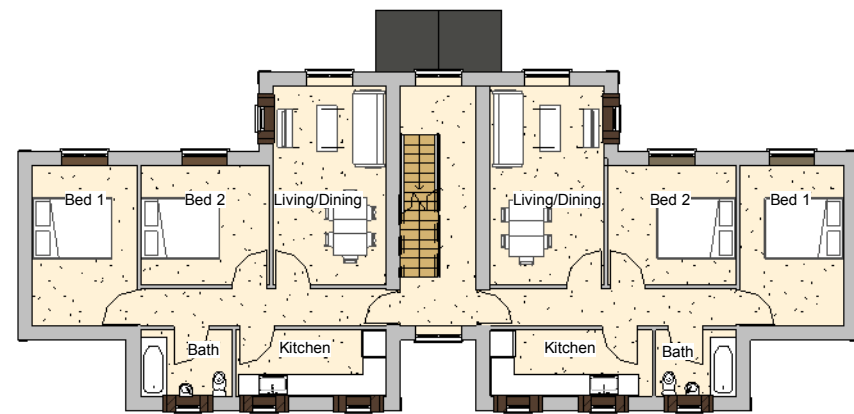


Apartments Q- 1st FI Plan
1 : 200

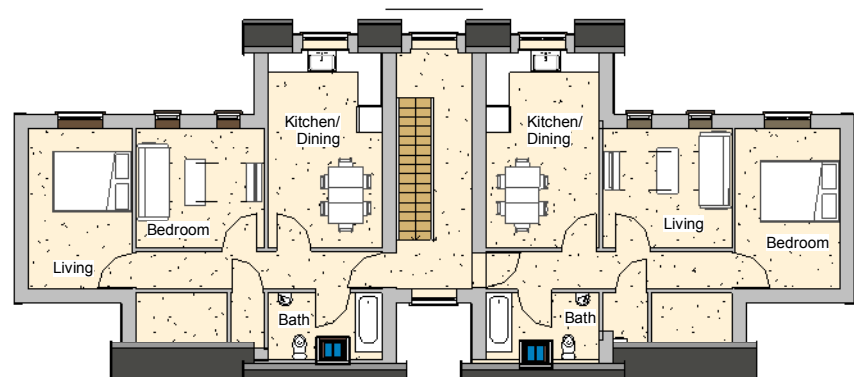

Apartments Q- 2nd FI Plan
1 : 200

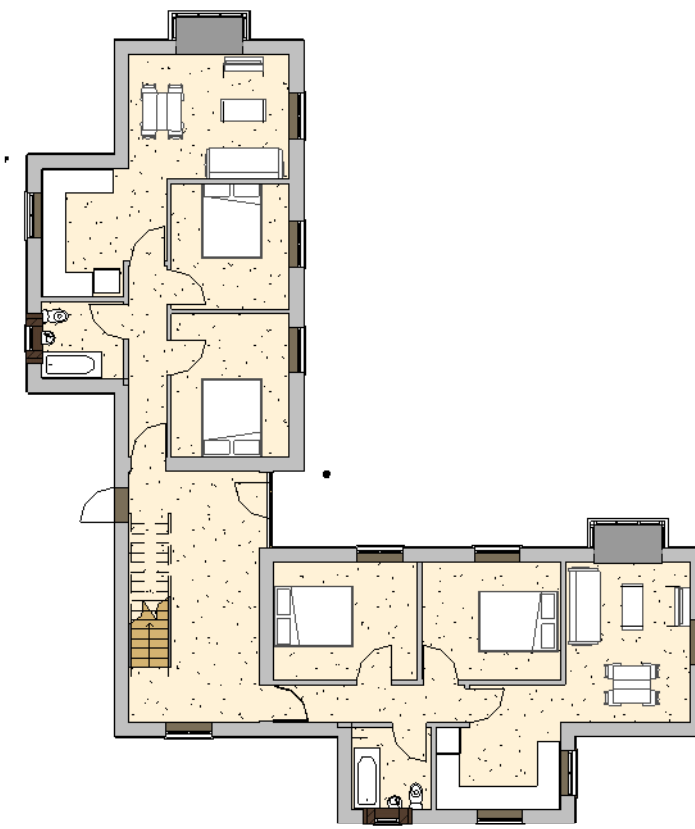

Apartments R- GF
1 : 200

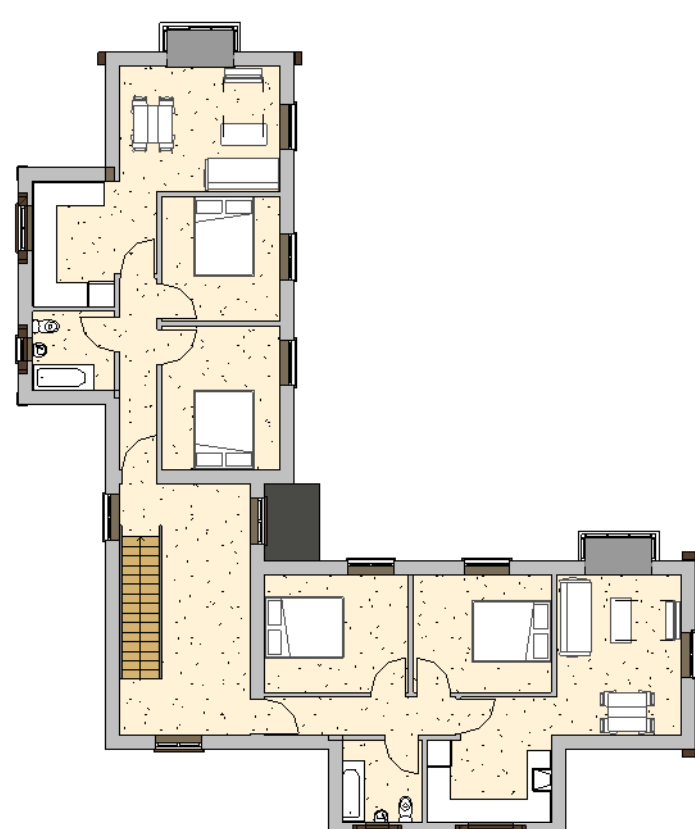

Apartments R- First floor
1 : 200

A	Block Drawing/Revised	Jul 12			
B	Revisions and meeting comments from HBC	Aug 12			
C	Plans to submit	Nov 12			
D	Issued for construction	Nov 12			

sherlockboswellarchitecture

410 The Grange, Romsey Road, Michelmersh, Romsey, SO51 0AE T: 01794 368884 E: mail@sherlockboswell.com

project:	Land to the South of Ranelagh Road Havant Hampshire	date: 15/0312		
client:	Orchard Homes & Developments Ltd	scale: 1 : 200 of A1		
drawing:	Apartments- Plans and Elevations	job no	dwg no	rev
		1015	109	D

This drawing is the copyright of Sherlock Boswell Architecture