



0 2 4 6 8 10

PHYSICAL SCALE IN METERS @ 1:100


NOTES:
This drawing has been produced solely for PLANNING/DESIGN.
Do not Scale from this Drawing except for planning purposes.
This drawing is the copyright of MF Designs Ltd.

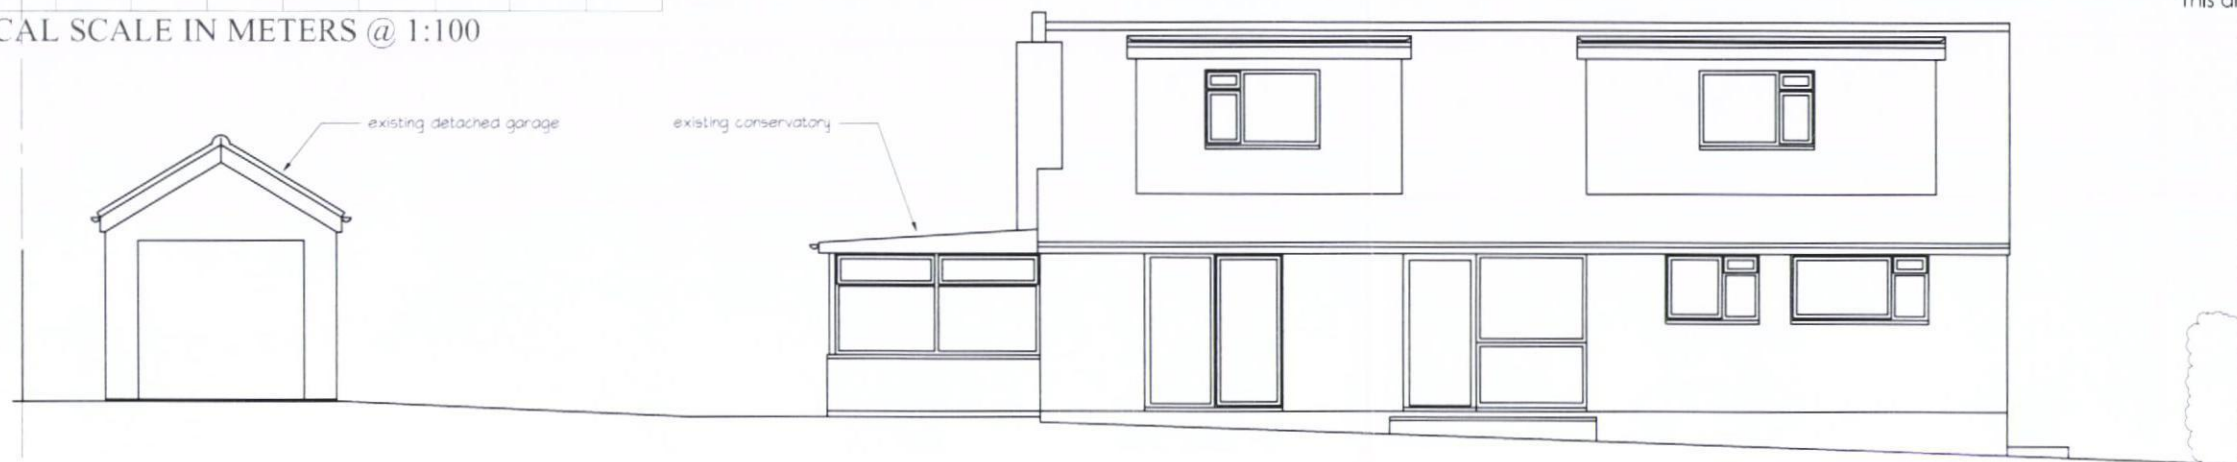


West Elevation (Front)

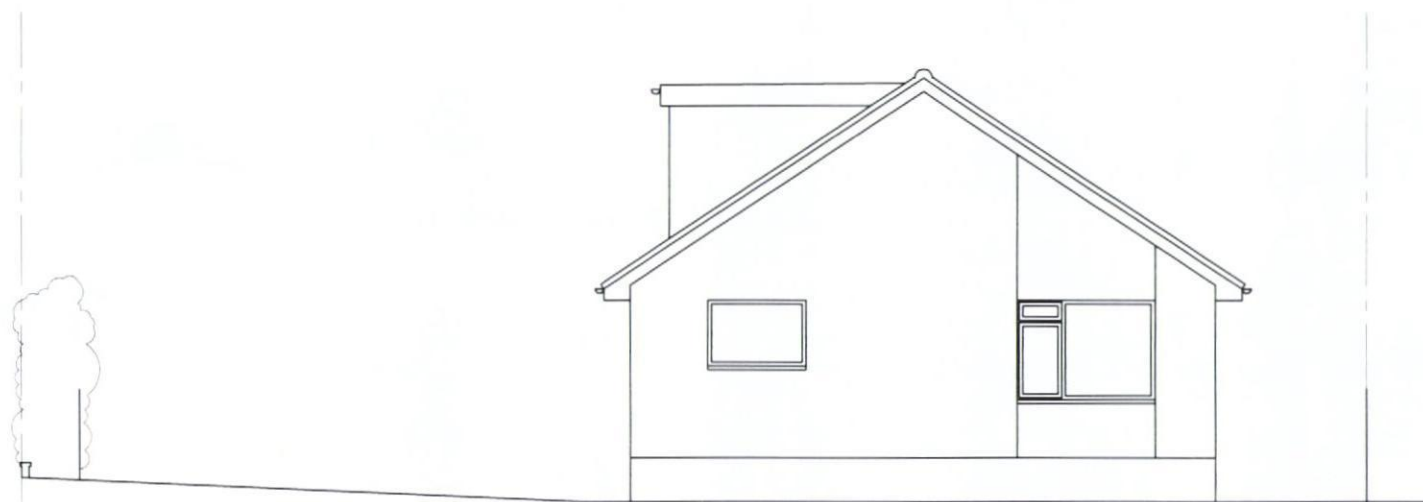

South Elevation

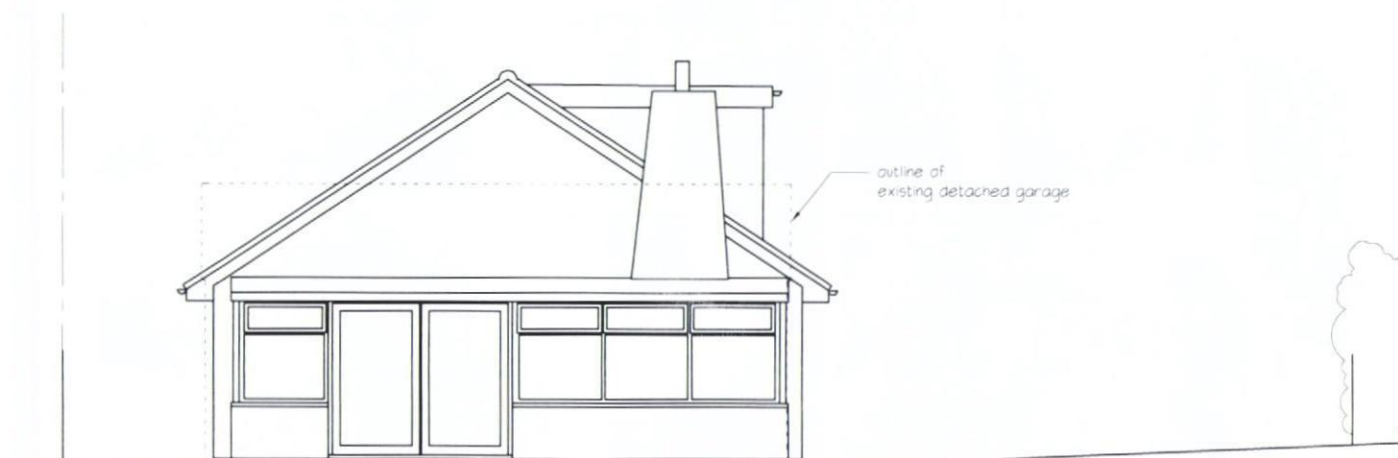

North Elevation

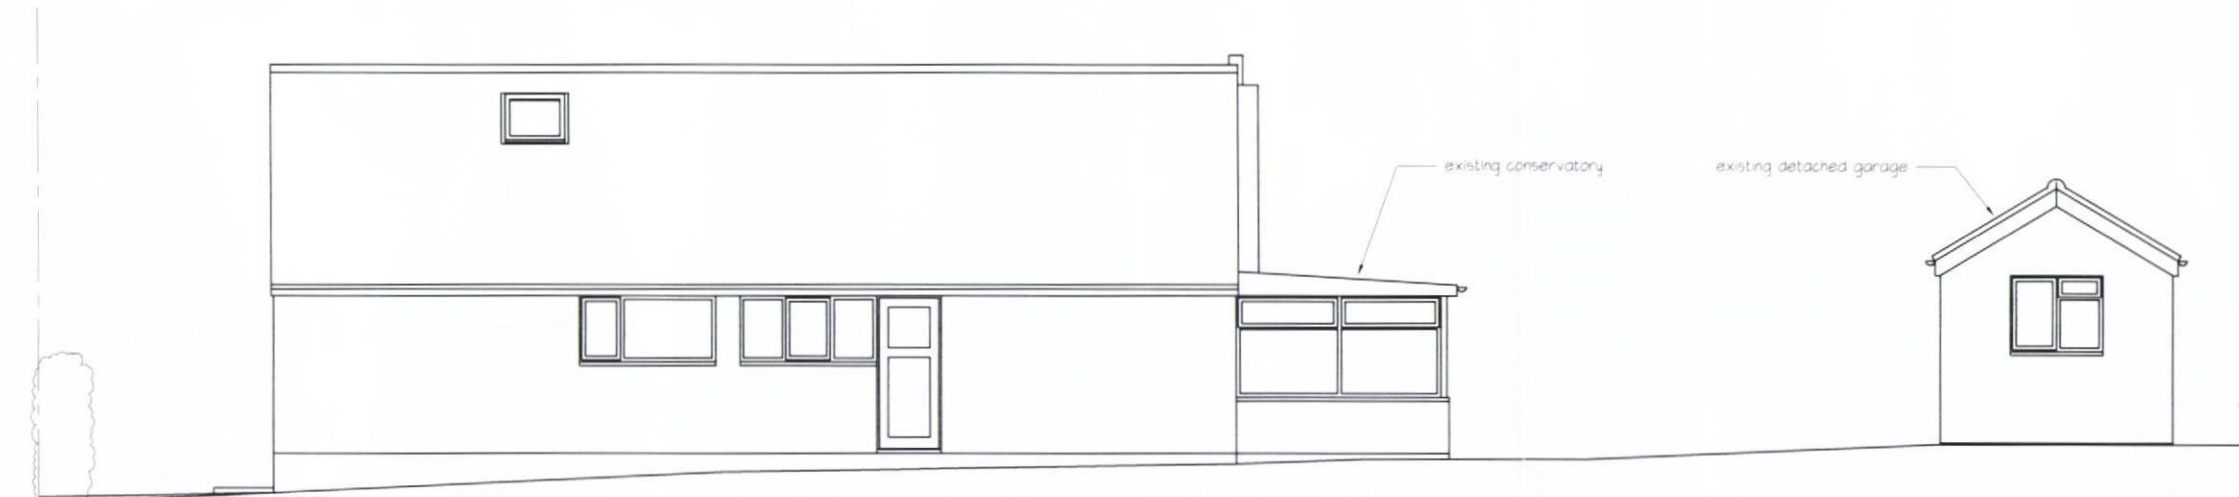

East Elevation



PROPOSED NEW DWELLING - EXISTING ELEVATIONS
Land adjacent to 26a Birch Tree Drive, Emsworth

mf designs ltd

Chartered Architects



12 Wensley Gardens • Emsworth • Hampshire • PO10 7RA t/f 01243 377766
Director: Martin Farrer RIBA • Co Registration No.4507379 e admin@mfdesigns.org.uk

Date: July 2012 Job No: 3051
Scale: 1:100 Drg No: 101