




NOTE: DO NOT SCALE FROM THIS DRAWING. (EXCEPT FOR PLANNING PURPOSES). THIS DRAWING IS FOR IDENTIFICATION PURPOSES ONLY. IT IS INDICATIVE AND SOLELY INTENDED TO ILLUSTRATE THE GENERAL TYPE AND APPROXIMATE LOCATIONS OF THE VARIOUS BUILDING ELEMENTS.

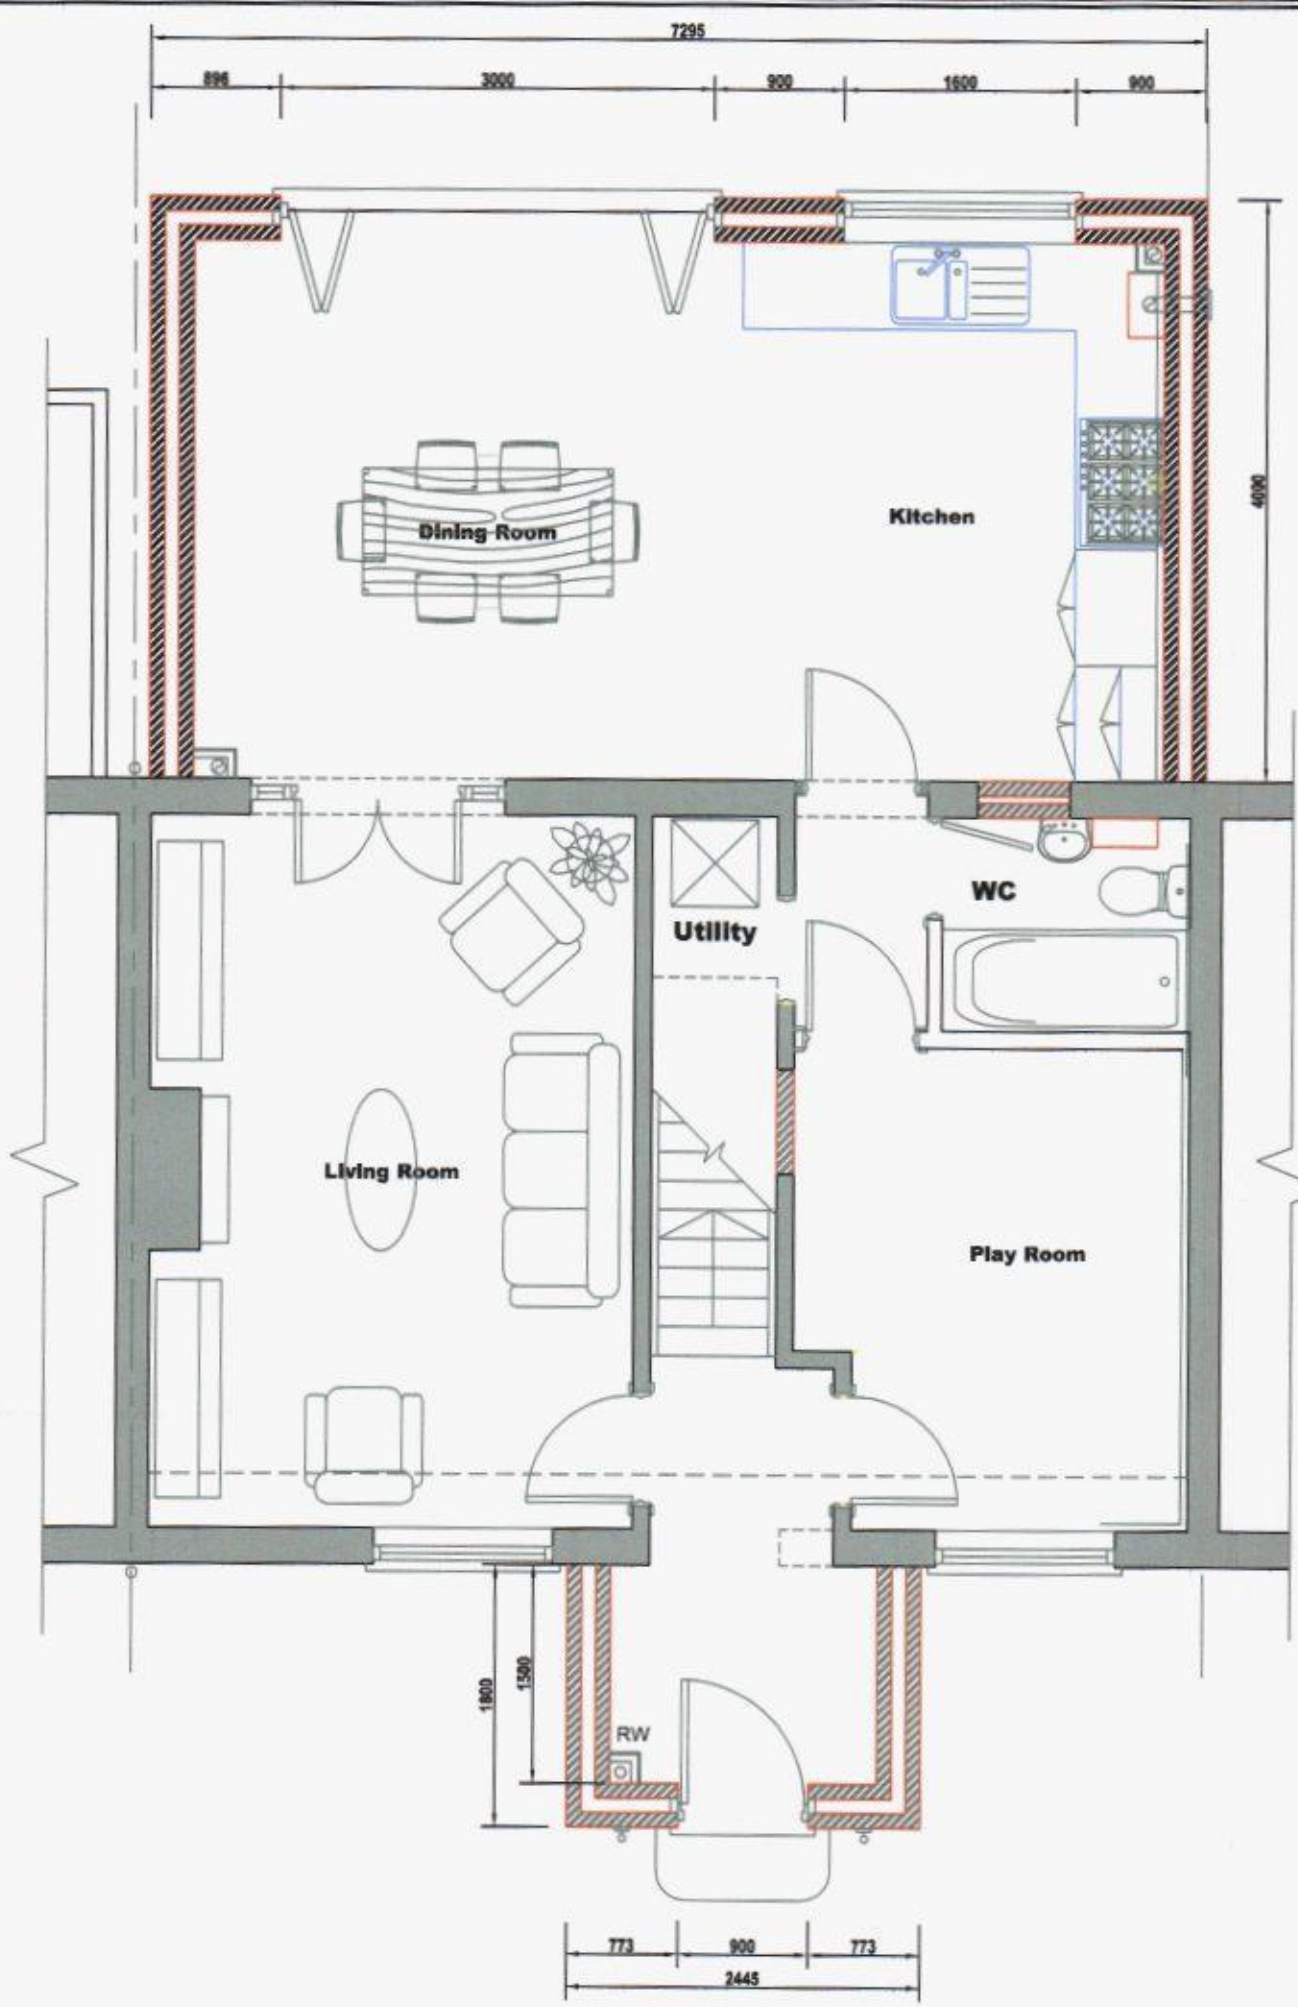

1 GROUND FLOOR LAYOUT
G101/ PROPOSED TWO STOREY EXTENSION SCALE @1:50

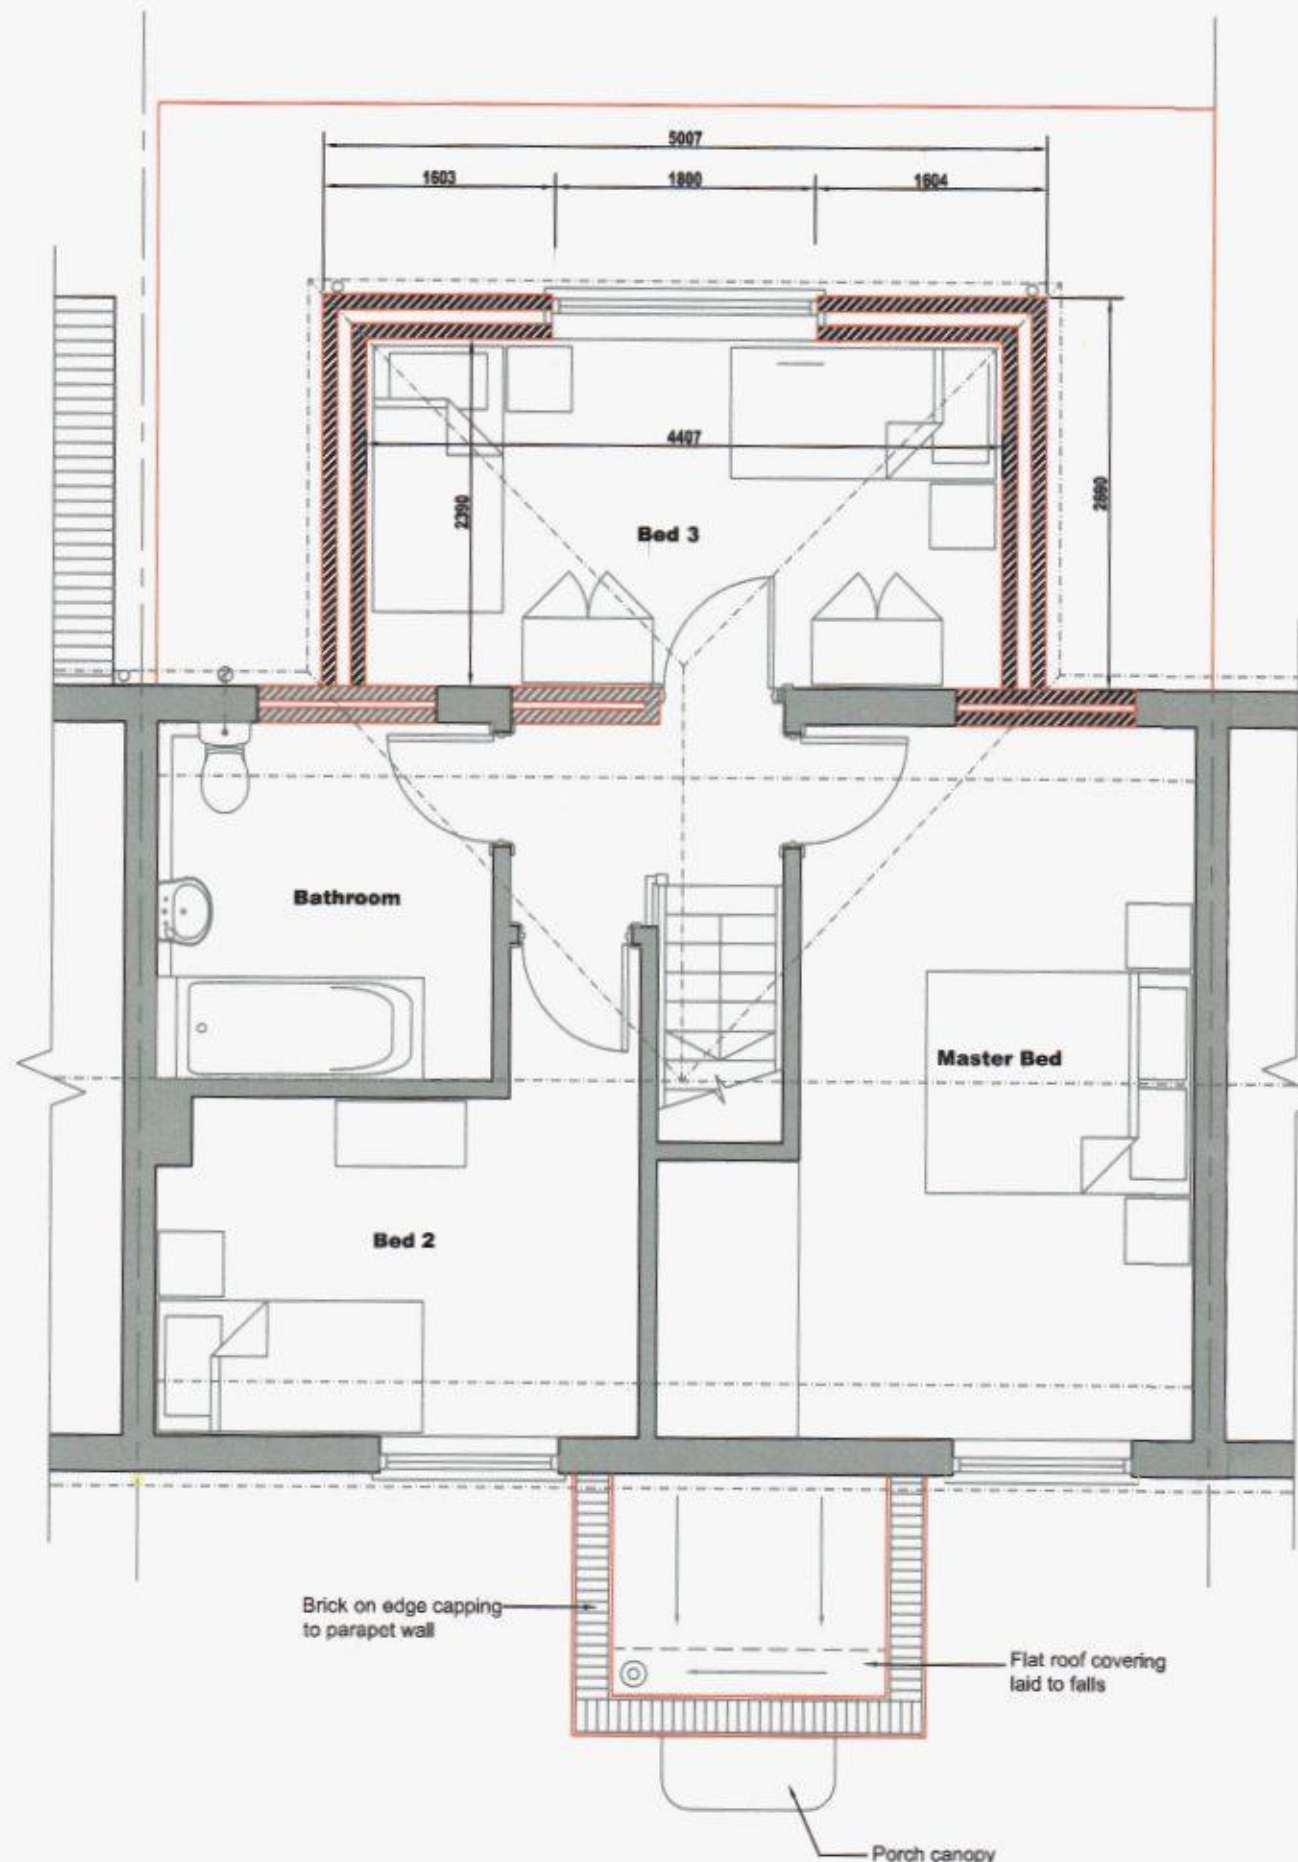

2 FIRST FLOOR LAYOUT
G101/ PROPOSED TWO STOREY EXTENSION SCALE @1:50

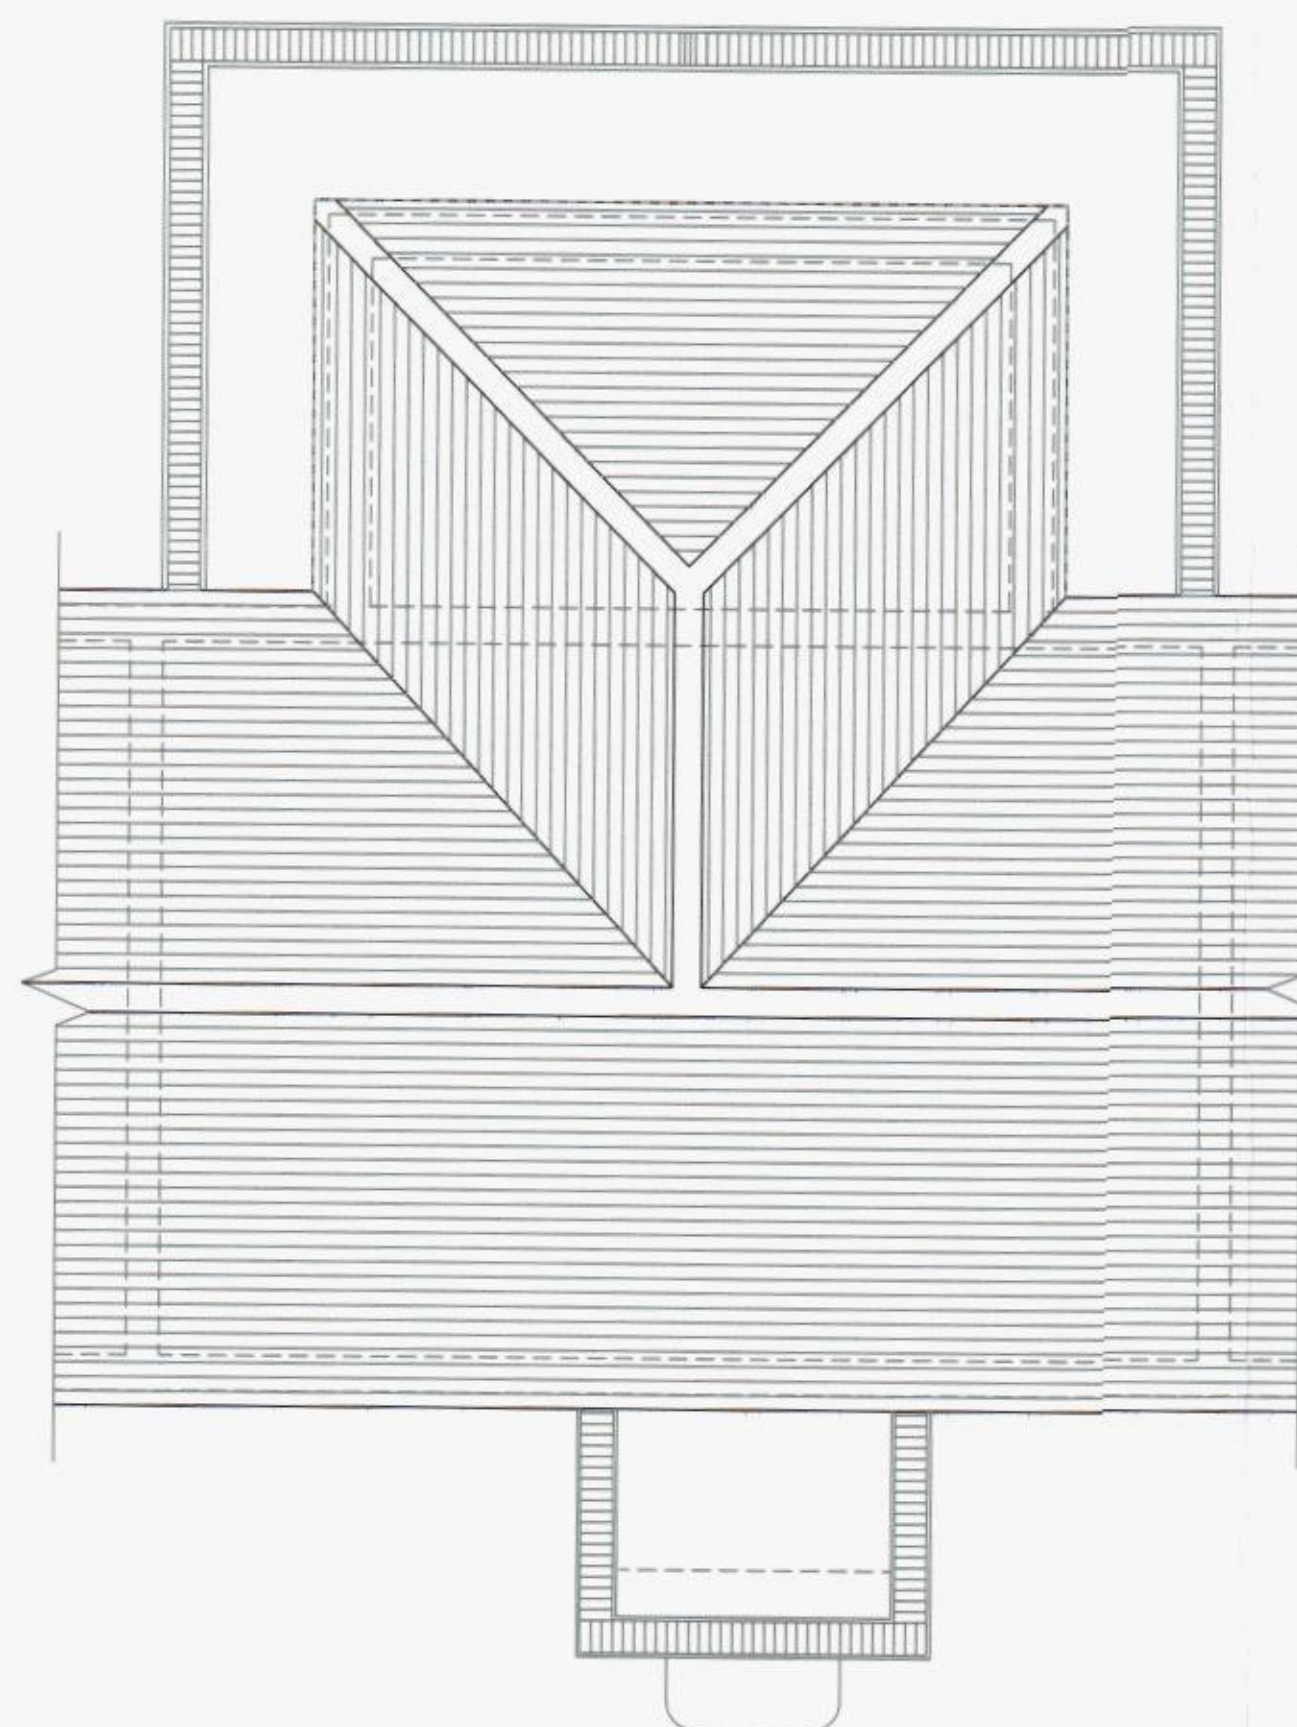


3 ROOF LAYOUT
G101/ PROPOSED TWO STOREY EXTENSION SCALE @1:50



4 REAR ELEVATION
G101/ PROPOSED TWO STOREY EXTENSION SCALE @1:50



5 FRONT ELEVATION
G101/ PROPOSED TWO STOREY EXTENSION SCALE @1:50

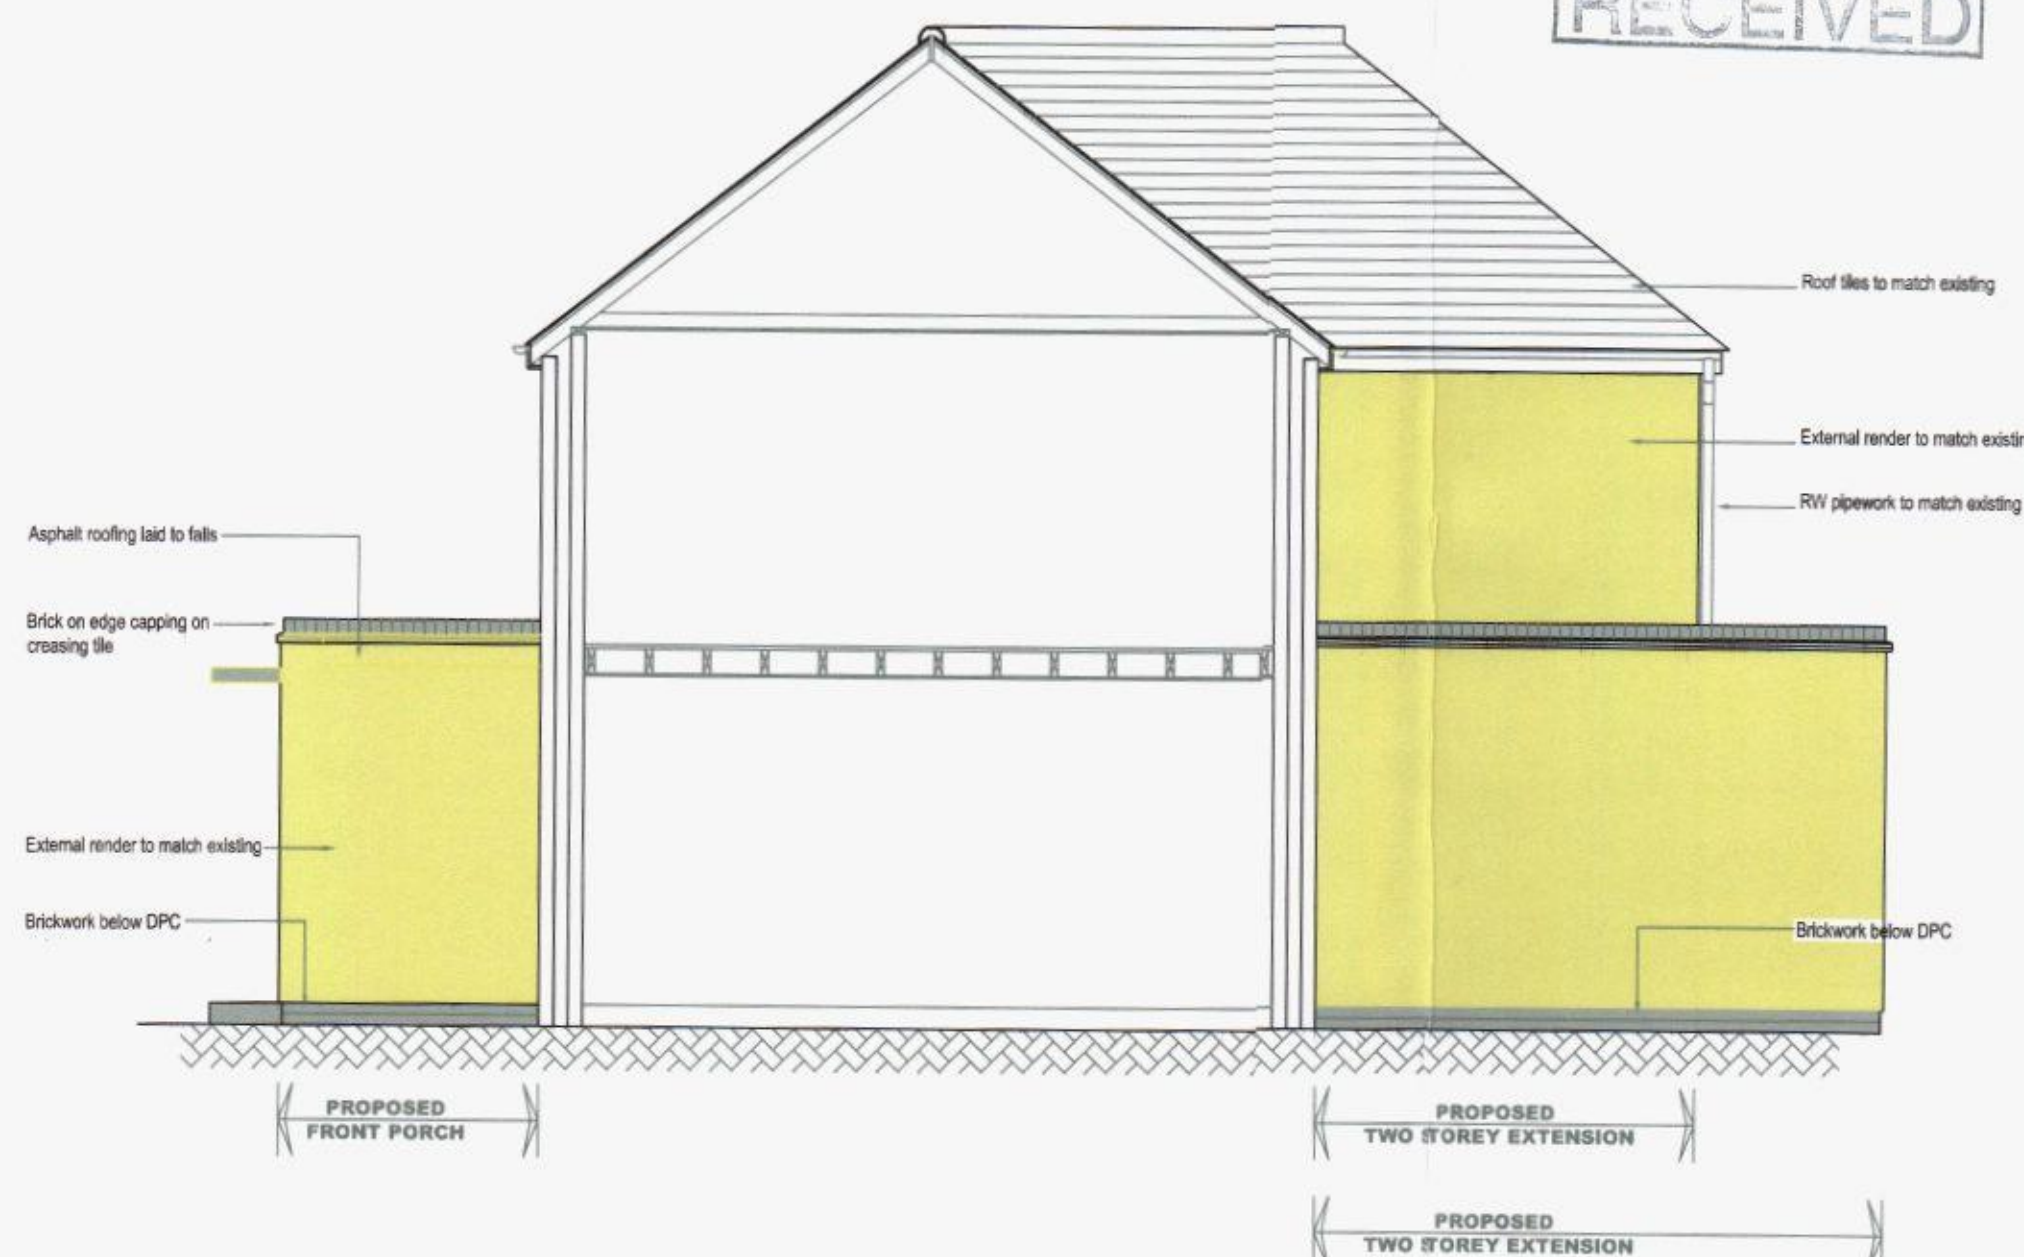

6 TYPICAL SIDE ELEVATION
G101/ PROPOSED TWO STOREY EXTENSION SCALE @1:50

HAVANT BOROUGH COUNCIL
30 JAN 2013
RECEIVED

Rev.	Date	Description	Dr. By?	Ch'd By?

Client:
Mr M Coates

Contract Title:
**15 Morley Crescent
Waterlooville
Hampshire**

Status:
PROPOSAL

Drawing Title:
**PROPOSED TWO STOREY REAR
EXTENSION AND FRONT PORCH**

Scale:
1:50

Contract No.
30125

Drawn: A.D.
Date: **Jan 2013**

Approved:
Date:

Dwg No.
G101B

Rev.