


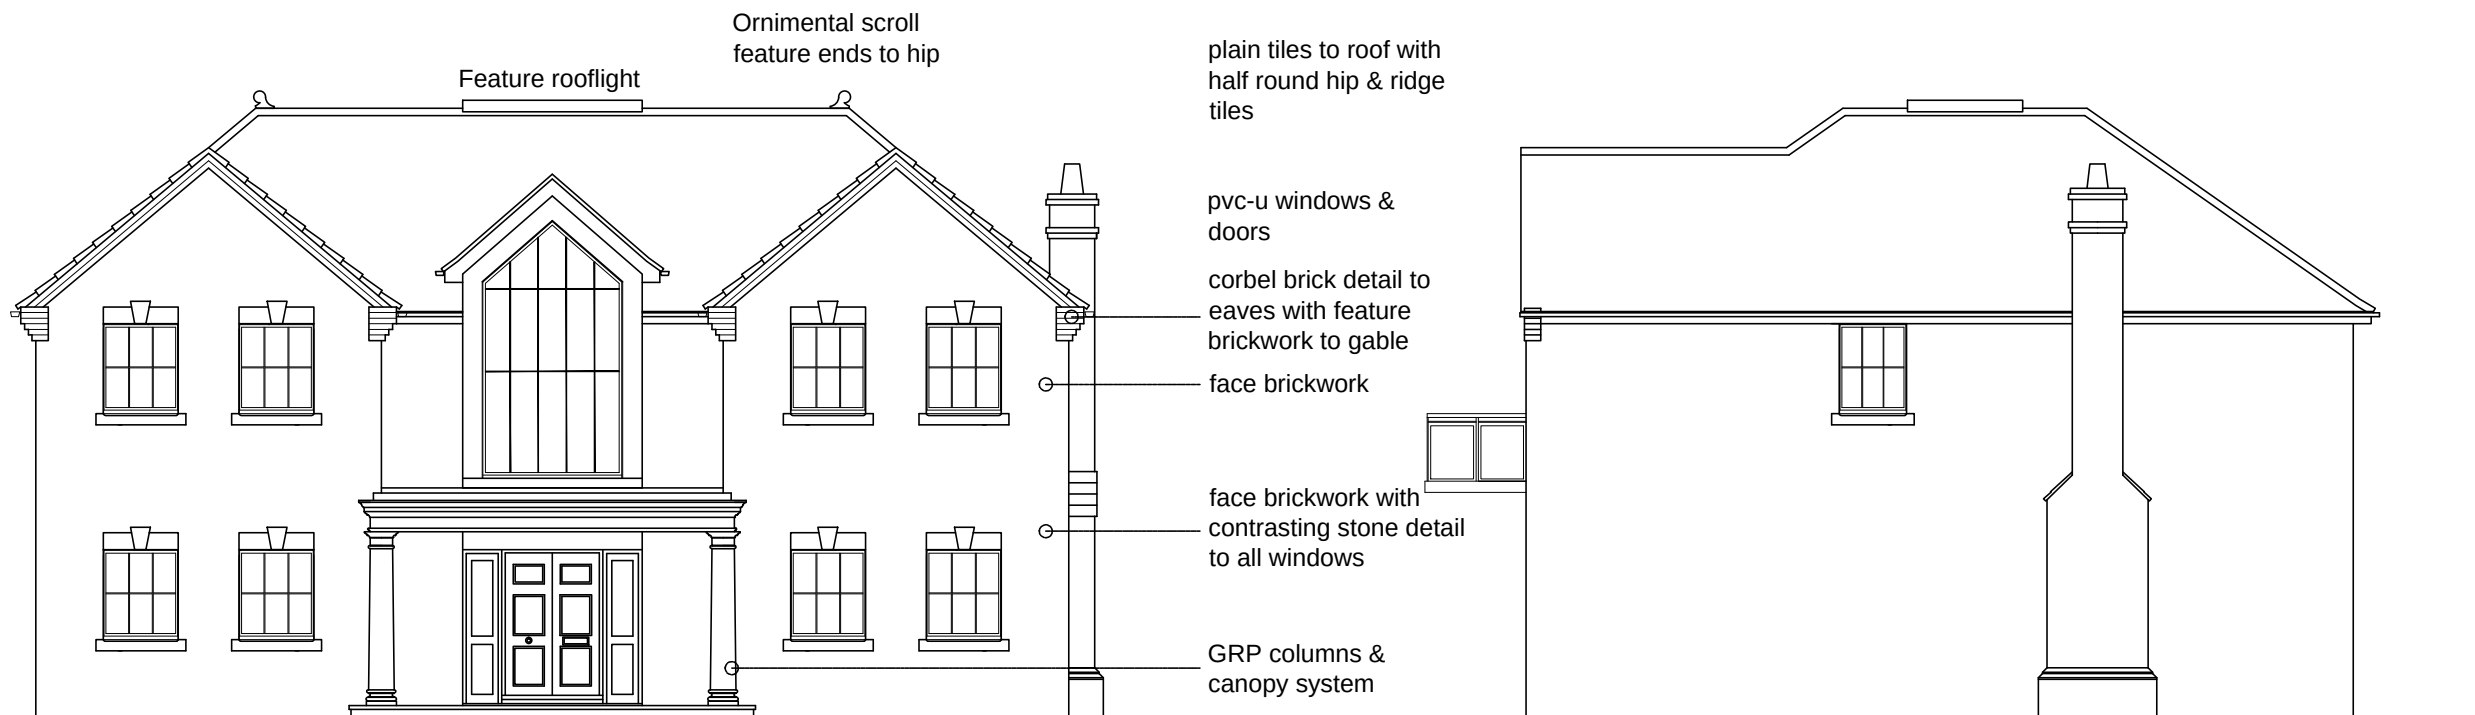


front elevation (East) Units One & Two

scale A1 1:50, A3 1:100

side elevation (North) Units One & Two

scale A1 1:50, A3 1:100

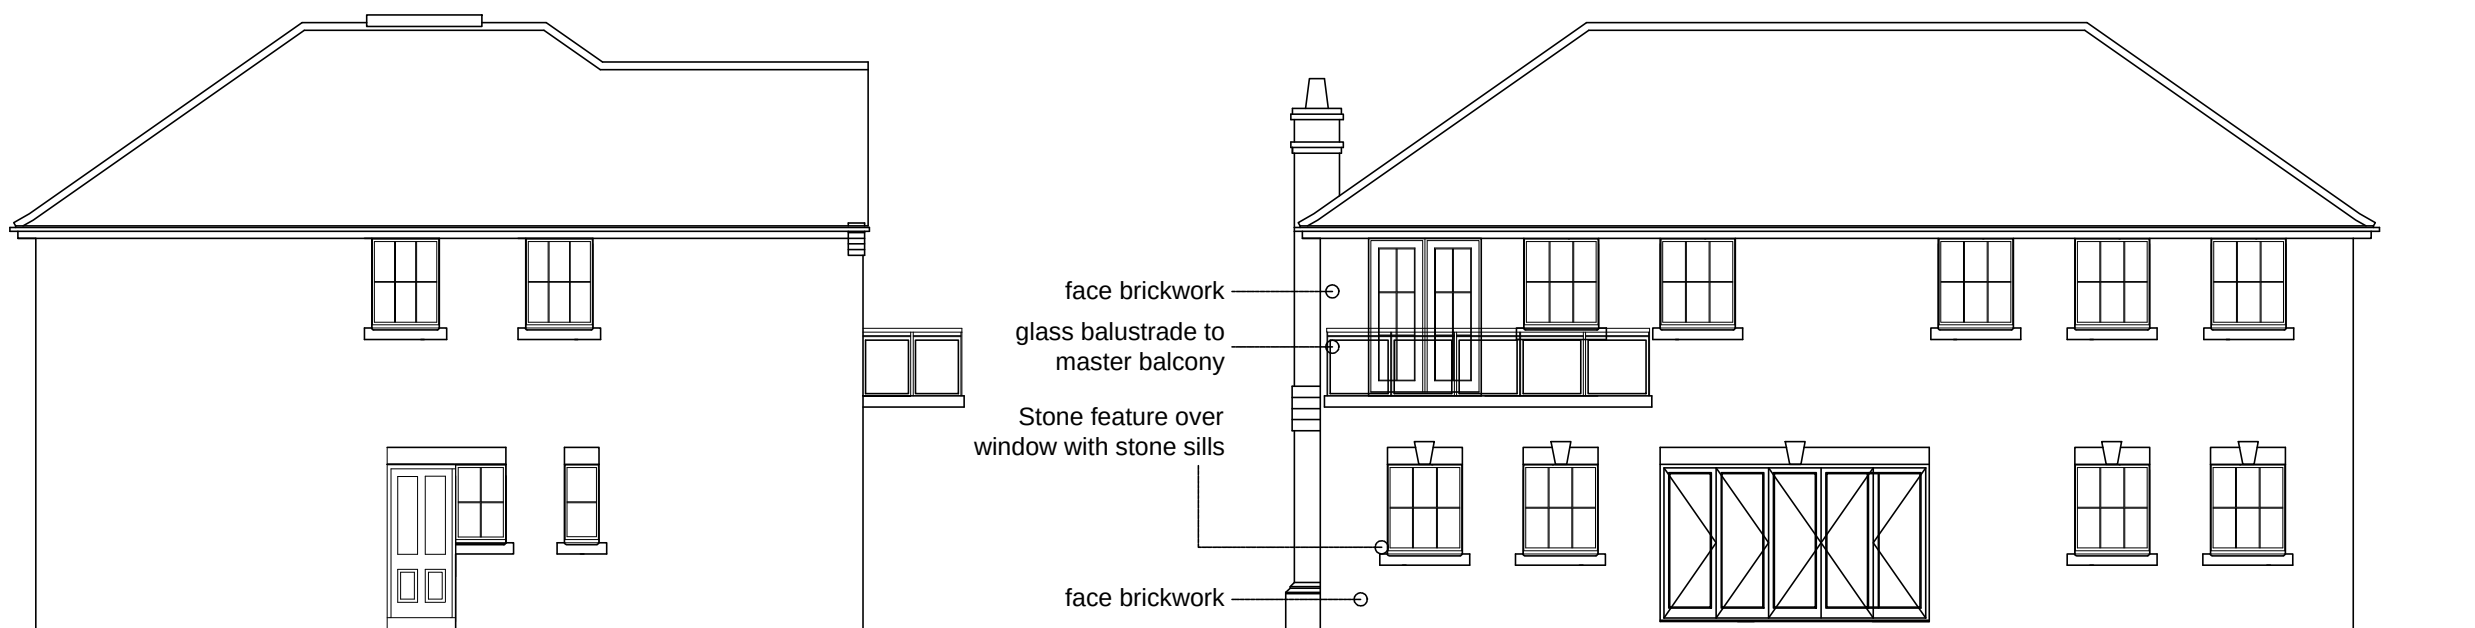

side elevation (South) Units One & Two

scale A1 1:50, A3 1:100

rear elevation (West) Units One & Two

scale A1 1:50, A3 1:100

notes

this drawing is the copyright of the Holman Reading partnership llp and must not be reproduced in whole or part or used for the execution of works without their permission.

all dimensions to be checked on site prior to commencement of construction works and the architect notified of any discrepancy.

figured dimensions are to be used in preference to scaled dimensions.

no deviation from this drawing will be permitted without prior consent of the architect.

all drawings are prepared subject to a full measured and structural survey of the buildings and site.

all structural work is subject to the appointment of a structural engineer to confirm and agree the structural proposals.

os promap licence no. 100020449.

scale width 100mm @ a1 - 50mm @ a3

client

revision	notes	date	drawn	check

hrp
architects

**holman reading
partnership llp**

18 Limberline Spur
hilsea, portsmouth, hampshire, po3 5hj

tel: 023 9269 1843
fax: 023 9263 9722
email: info@hrp-architects.com
website: hrp-architects.com

project	Proposed development at 8 Langstone Road, Havant		
detail	Proposed elevations layout		
drawn	mmh	checked	
date	Nov 12	status	Planning
a1 scale	a3 scale		
as shown		8299	04