



Proposed

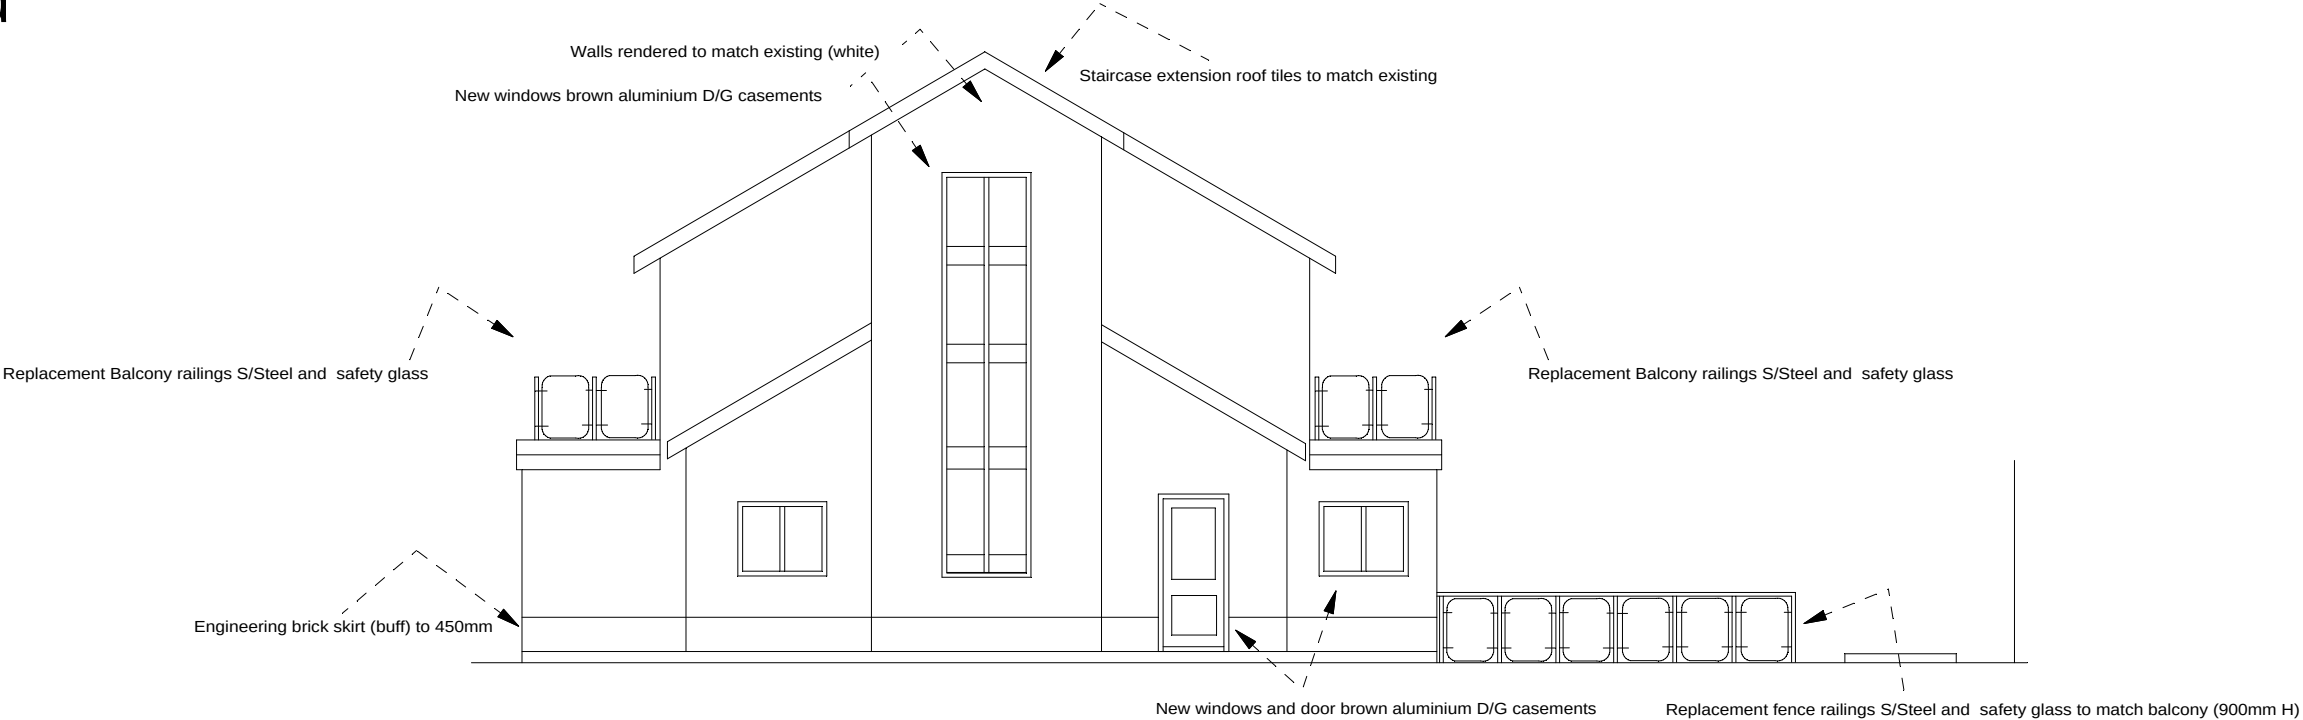

West Elevation

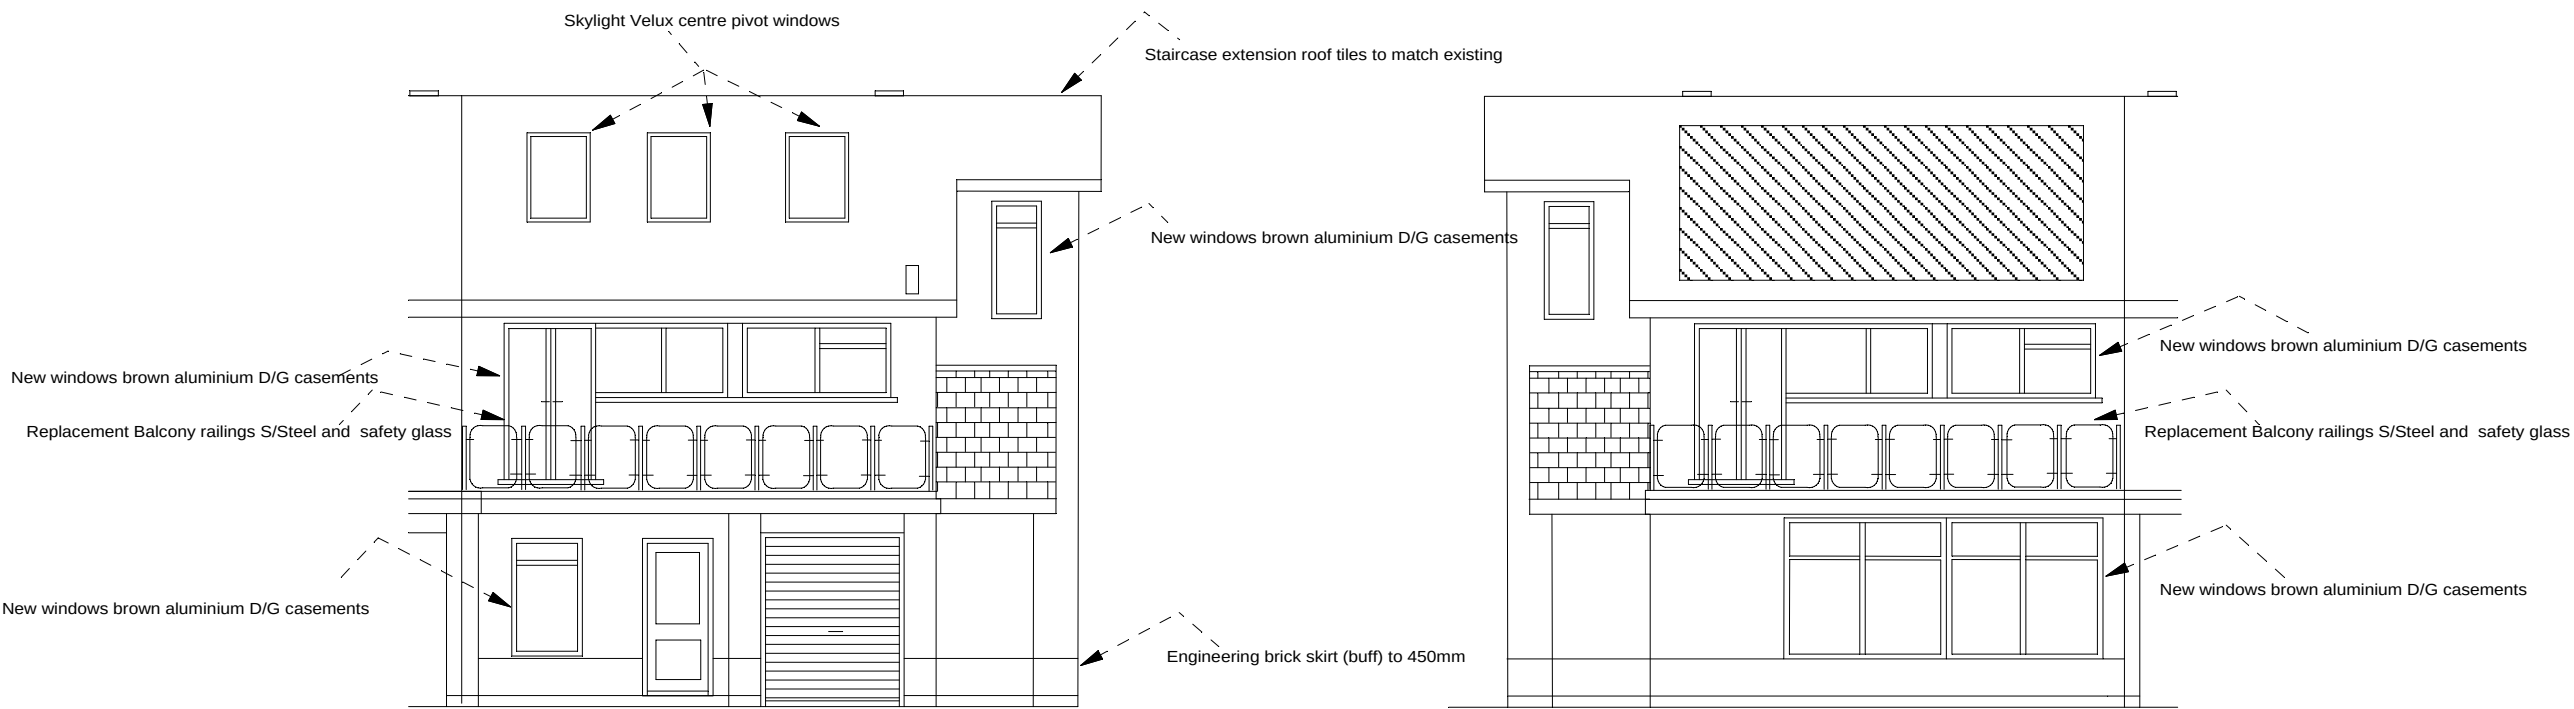

North Elevation

South Elevation

Notes :
Contractors must verify dimensions on site before commencing work. Do not rely on scales.

RHH ASSOCIATES
Consultancy
Design
Construction

2 Harbour Way
Emsworth
PO12 7BE

Project
**Proposed Two Storey
Refurbishment**

**Proposed Balcony Design
Front and Rear**

Scale	1:100	Date	Jan 2013
Drawn	RHH	Approved	TB

CAD File: Emsworth/Planning/revised Jan 2013

Dwg. No. **GPMP/Ems/003 rev 2**

RHH Associates Ltd
10 Hildersham Road
Little Abington
Cambridge CB21 6BP
M - 07711160285
E - richard@rhassociates.co.uk